




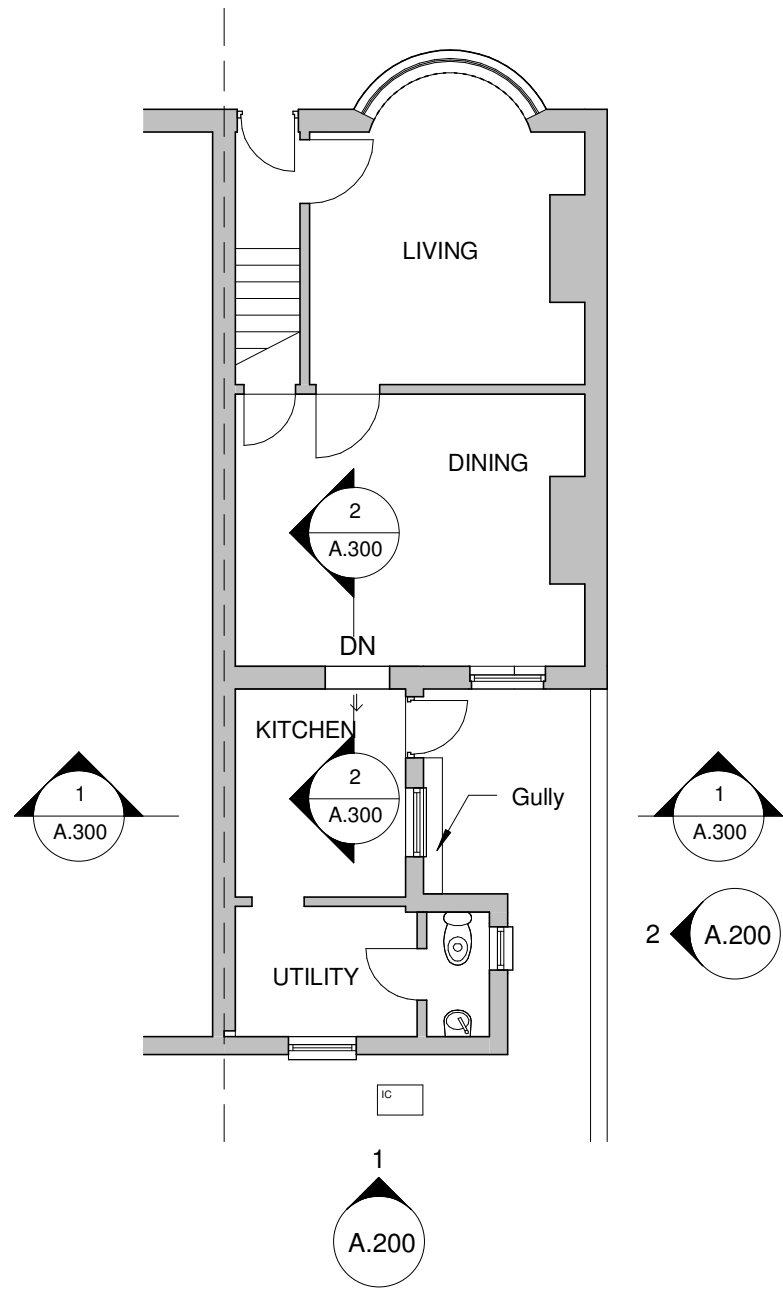


1 GROUND FLOOR
1 : 100

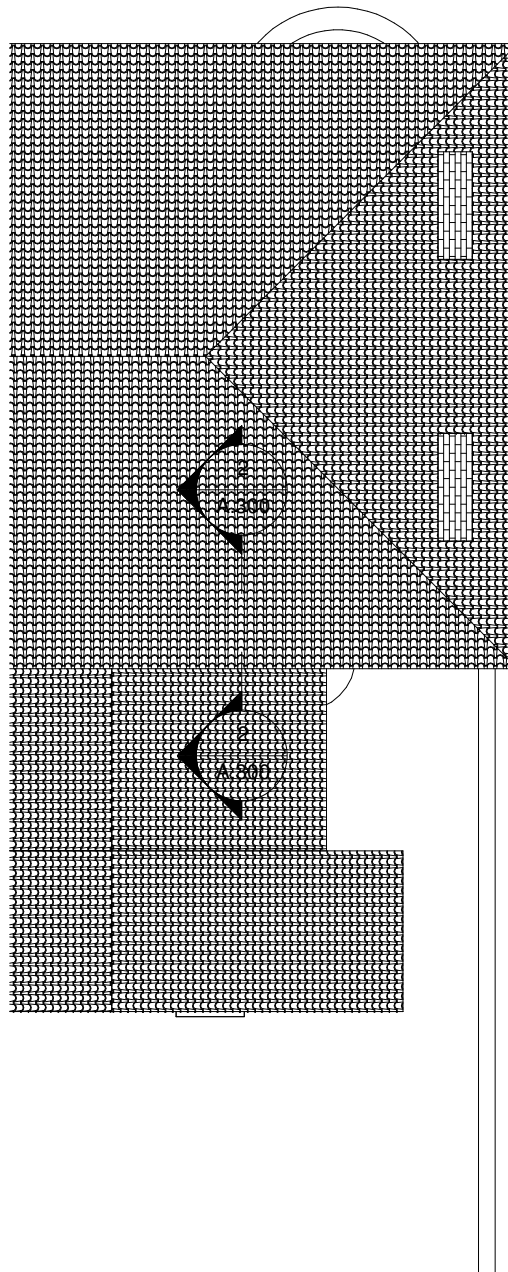

2 ROOF PLAN
1 : 100

 

VISUAL SCALE 1:100 @ A3

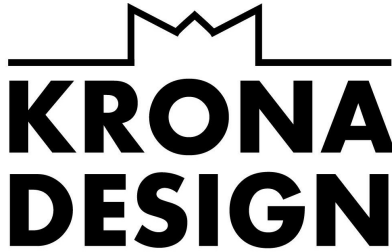

ARCHITECTURAL DESIGN & DRAFTING
50 Grand Parade | Brighton | BN2 9QA
info@kronadesign.co.uk | kronadesign.co.uk
Tel: 01273 900209 Mob: 07827 994111

PROJECT		
Proposed Extension		
ADDRESS		
1 Ford Road Arundel West Sussex		
TITLE		
Existing Plans		
CLIENT		
Mr Woolf		
DRAWN	STATUS	DATE
JLB	Planning	24/05/17
SCALE (@ A3)		PROJECT NUMBER
1 : 100		KD.0585
DRAWING NUMBER		REV
A.100		