




1 REAR ELEVATION FACING SOUTH
1 : 100

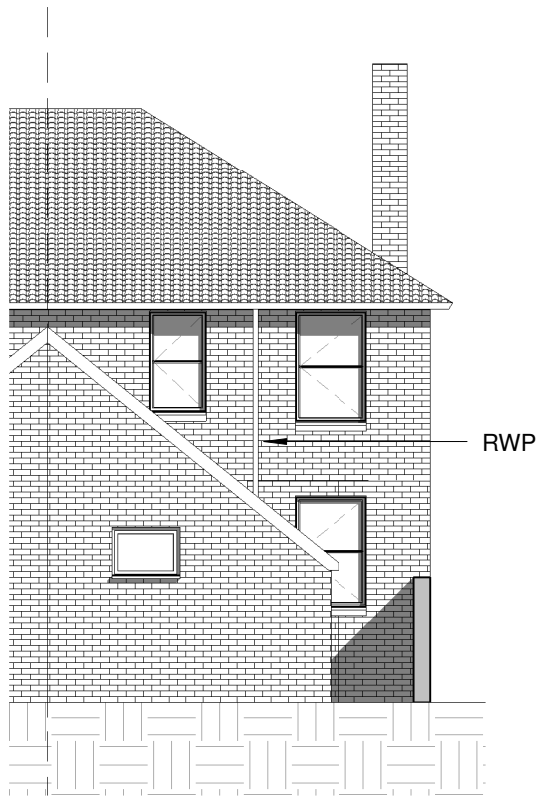

2 SIDE ELEVATION FACING EAST
1 : 100



VISUAL SCALE 1:100 @ A3



ARCHITECTURAL DESIGN & DRAFTING
50 Grand Parade | Brighton | BN2 9QA
info@kronadesign.co.uk | kronadesign.co.uk
Tel: 01273 900209 Mob: 07827 994111

PROJECT

Proposed
Extension

ADDRESS

1 Ford Road
Arundel
West Sussex

TITLE
Existing Elevations

CLIENT
Mr Woolf

DRAWN	STATUS	DATE
JLB	Planning	24/05/17

SCALE (@ A3)	PROJECT NUMBER
1 : 100	KD.0585

DRAWING NUMBER	REV
A.200	