



Ground Floor Plan

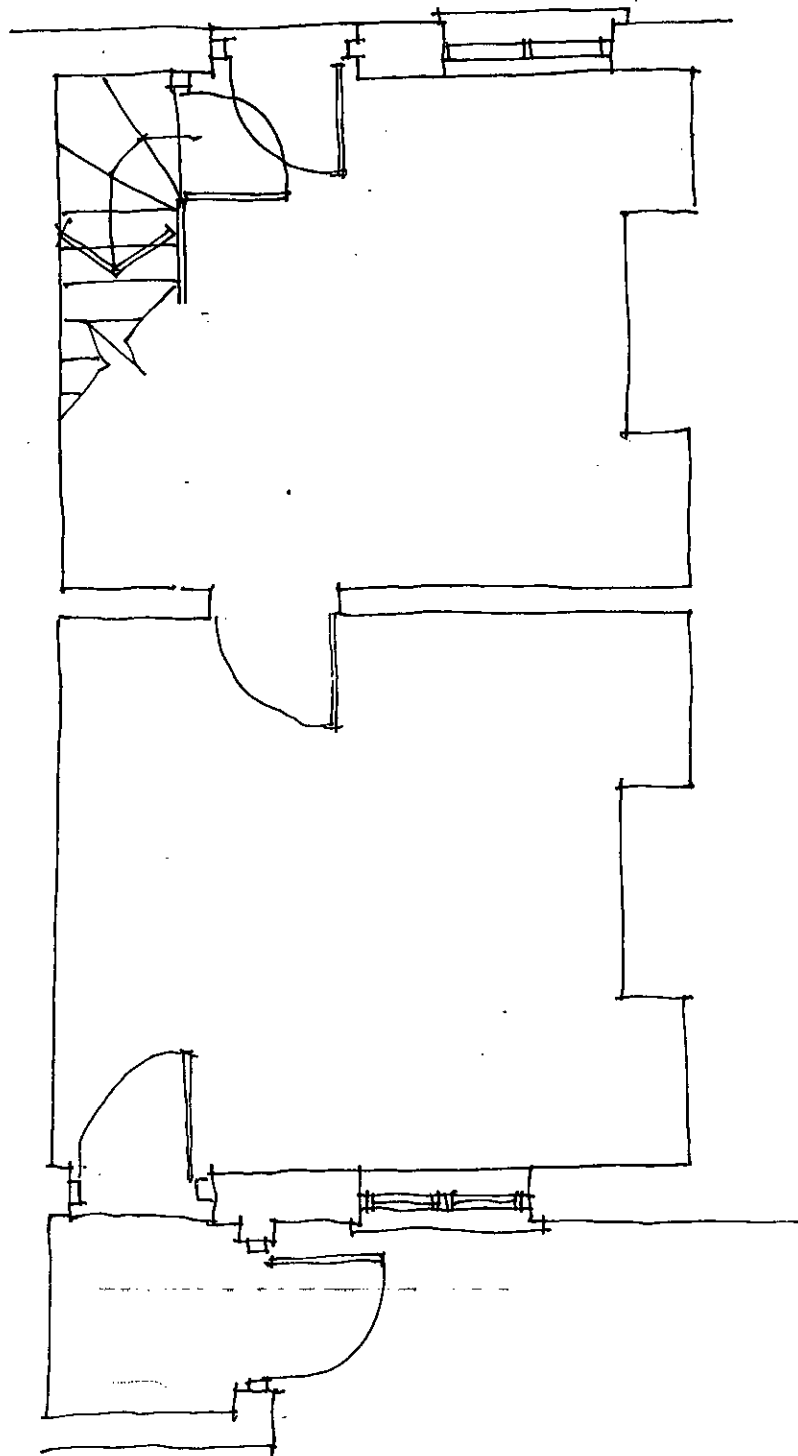


First floor plan.

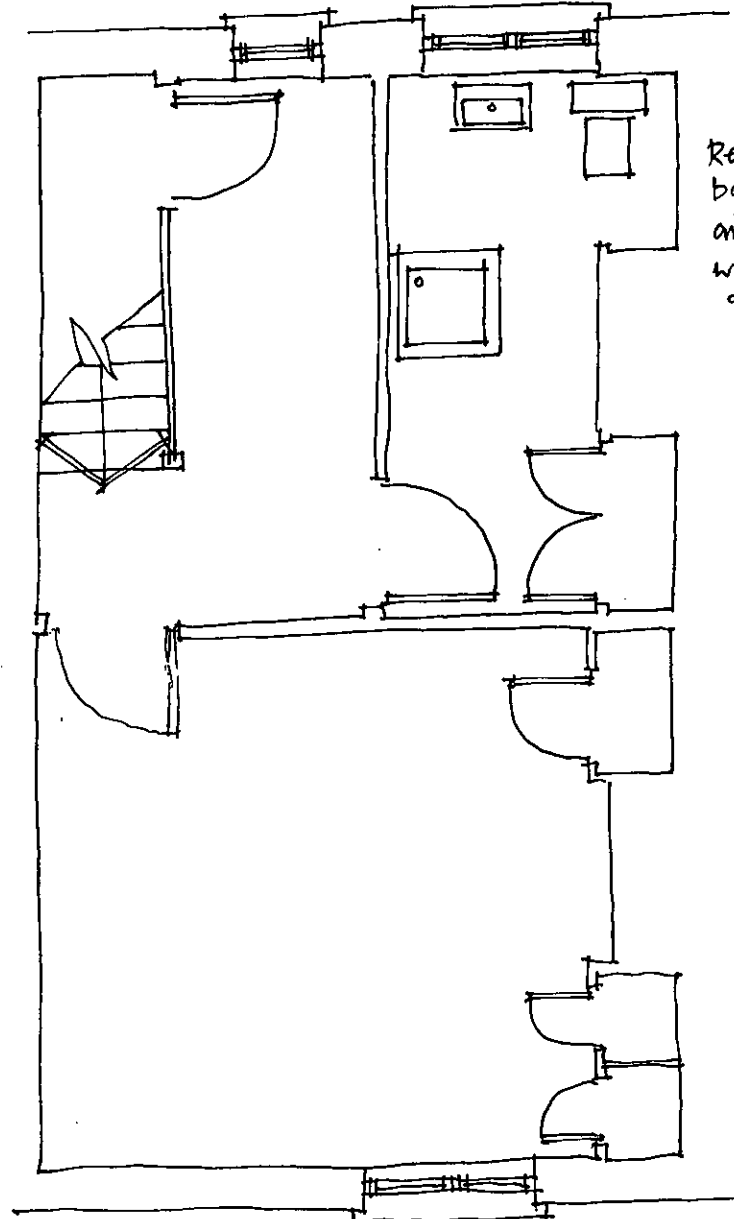

Remove existing
bathroom and
living on board
water tank and
appliances.

Top floor plan.

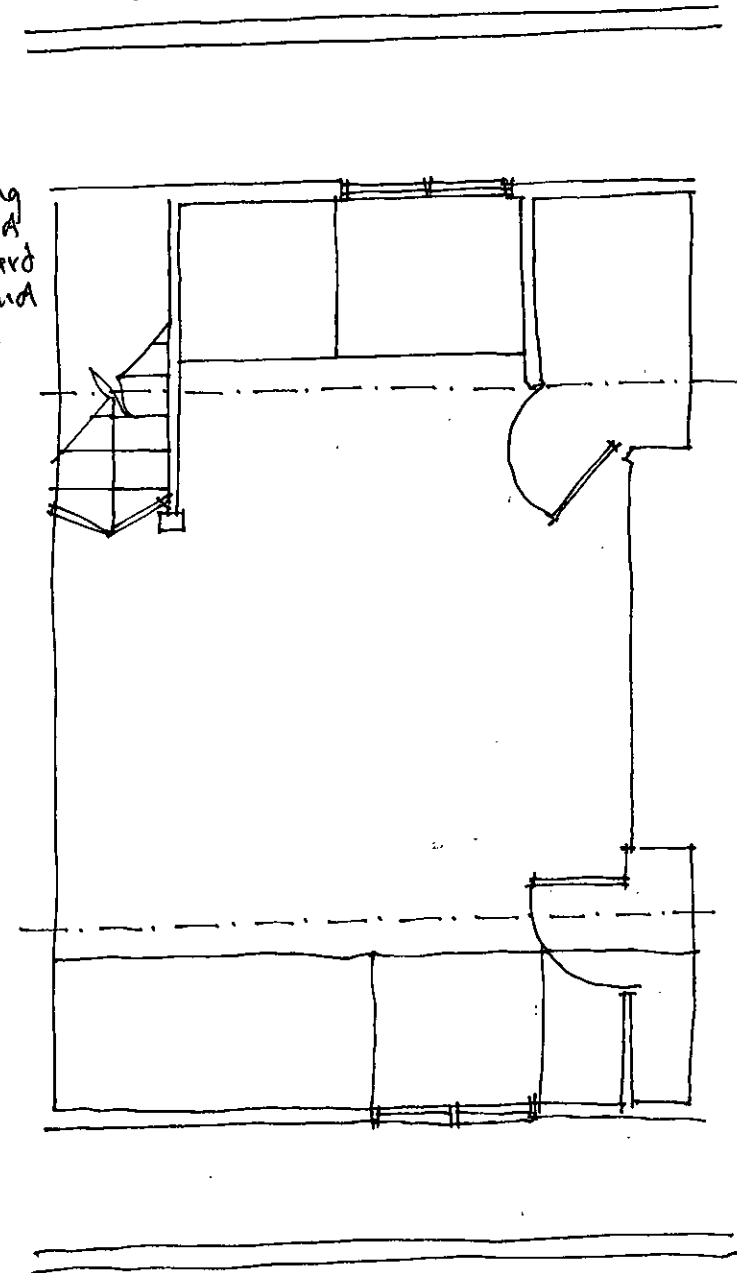

Refurbishment of
16 Bond St
ARUNDEL, West. Sussex -
Floor Plans - Existing.
Scale 1:50 @ A3.