


New internal bathroom with
1500 long bath with shower over
whb and wc.
Soil connection to existing stack
via new ~~150~~ dia 150 uPVC
horizontal stack land between
floor joists.

Ground Floor plan

First Floor plan

Top floor plan

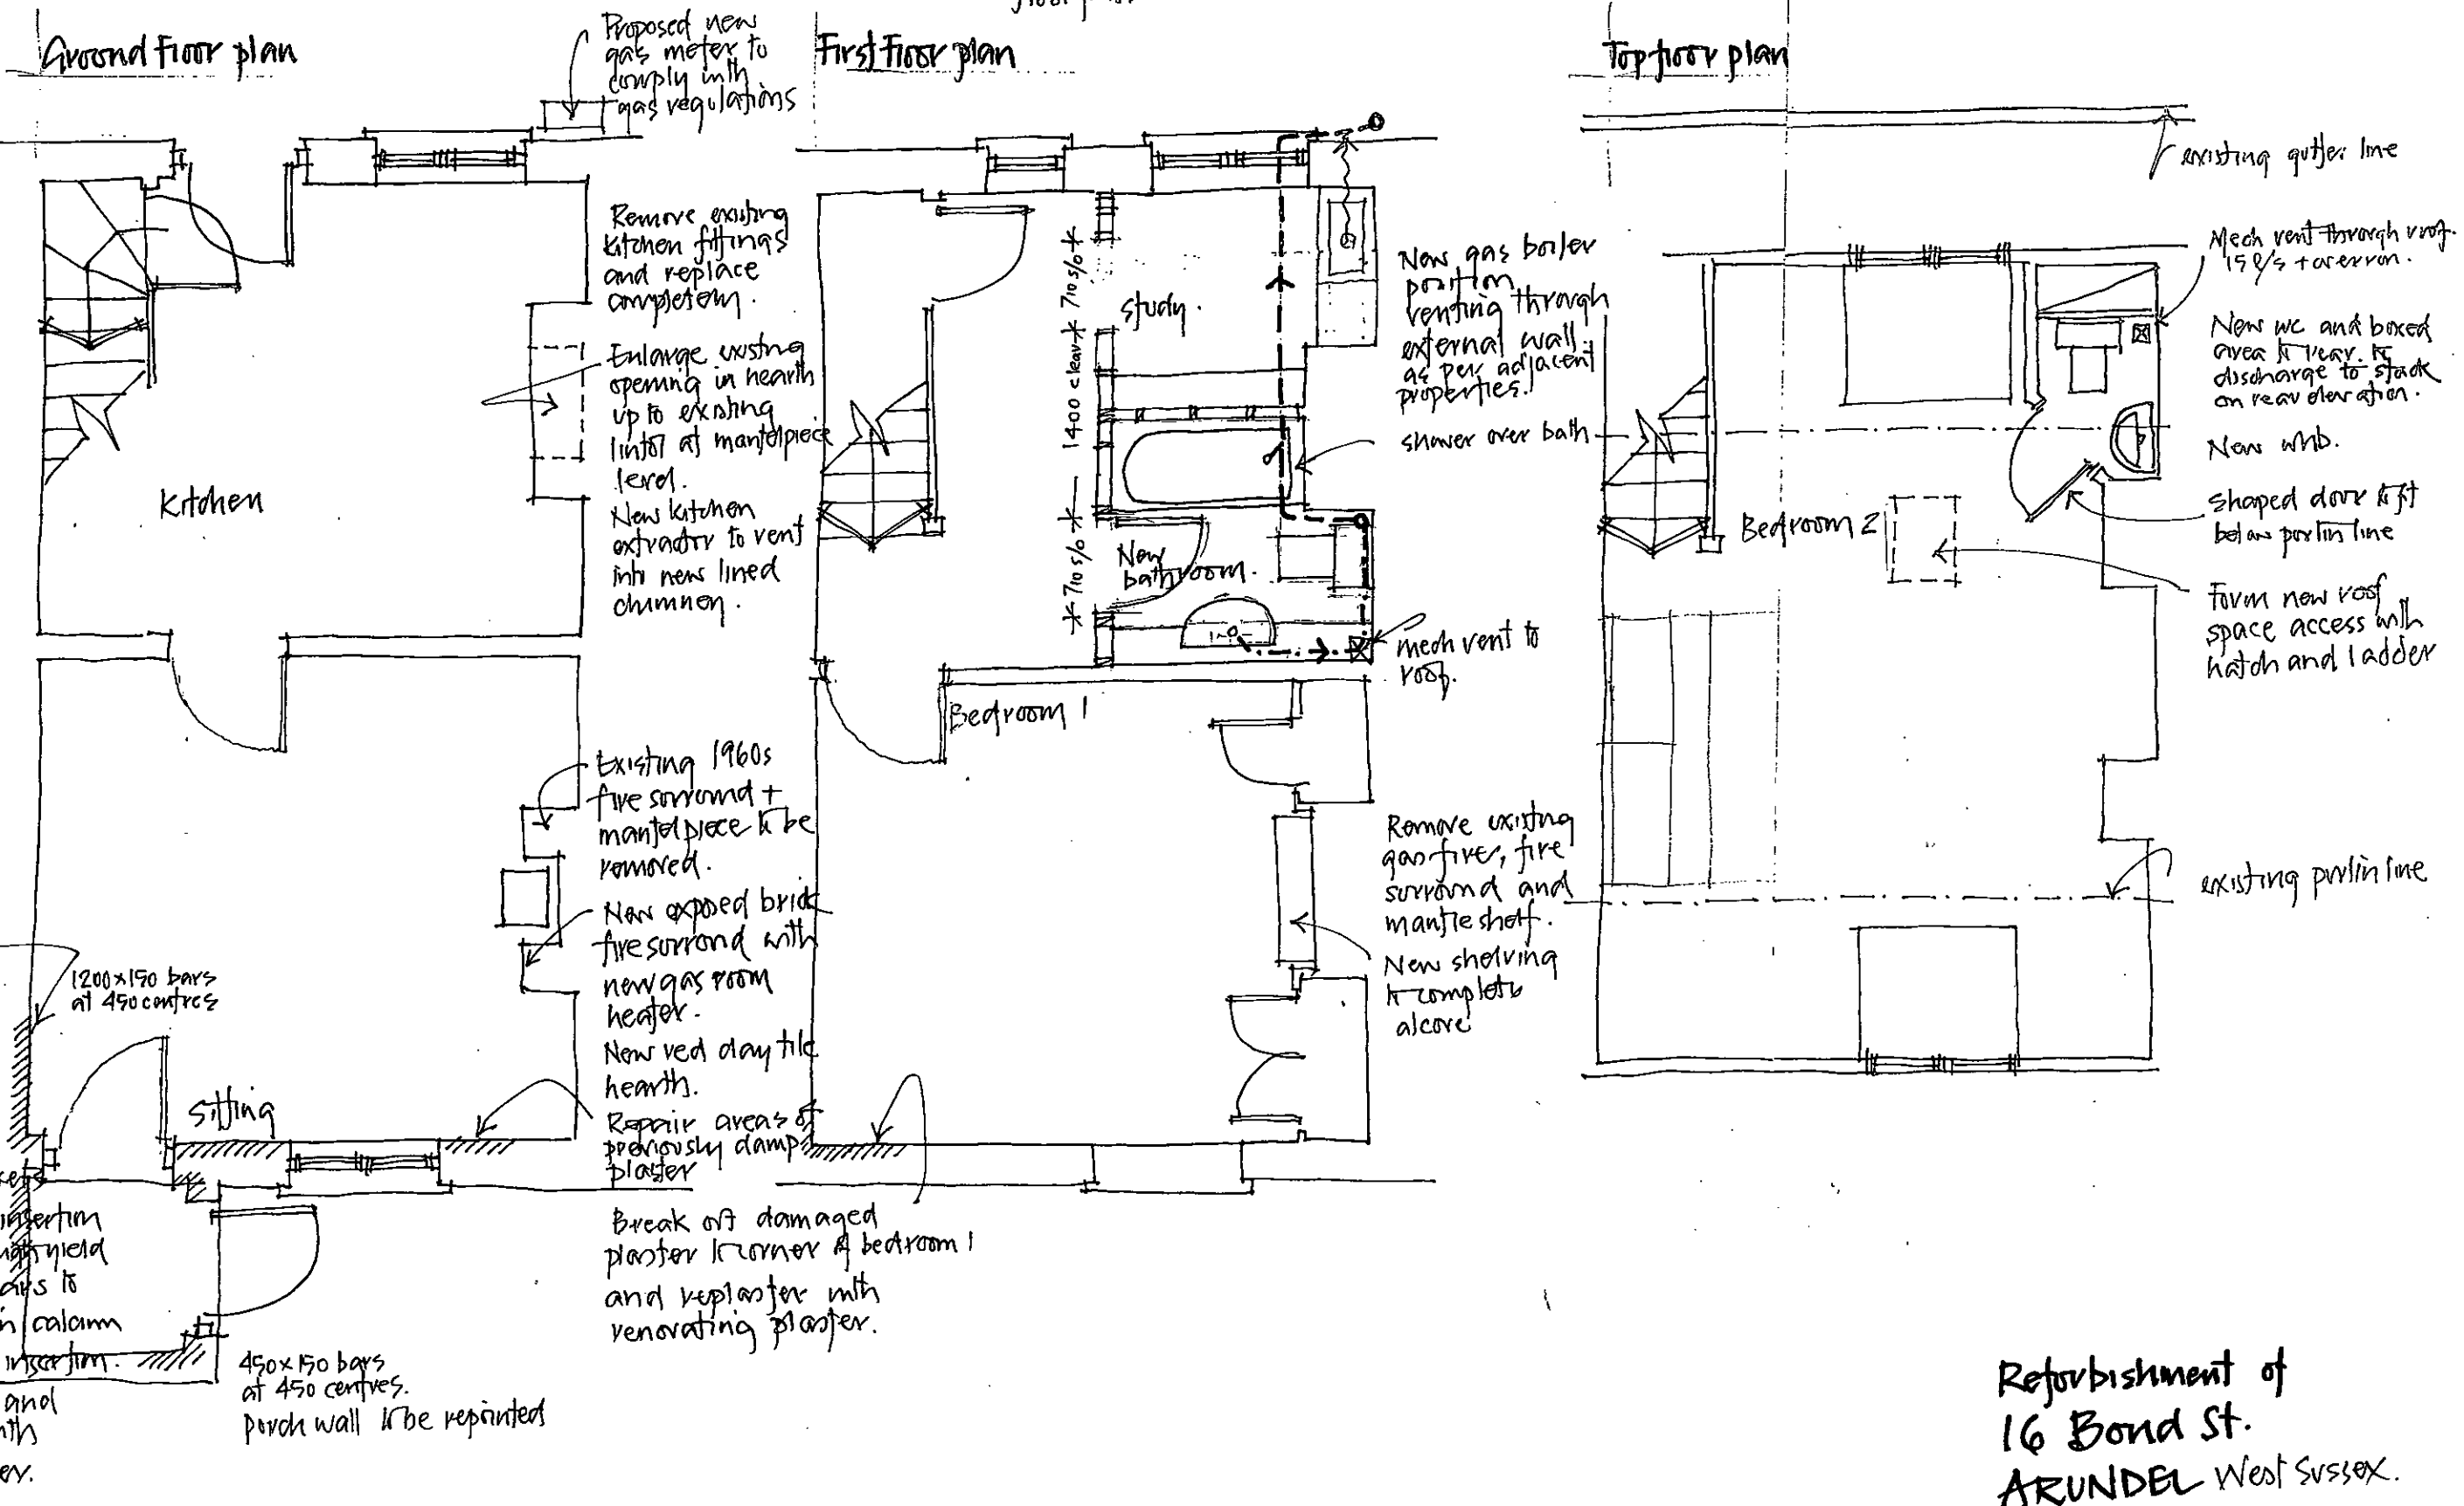

Refurbishment of
16 Bond St.
ARUNDEL West Sussex.
Floor Plans - Proposed
Scale 1:50 @ A3