



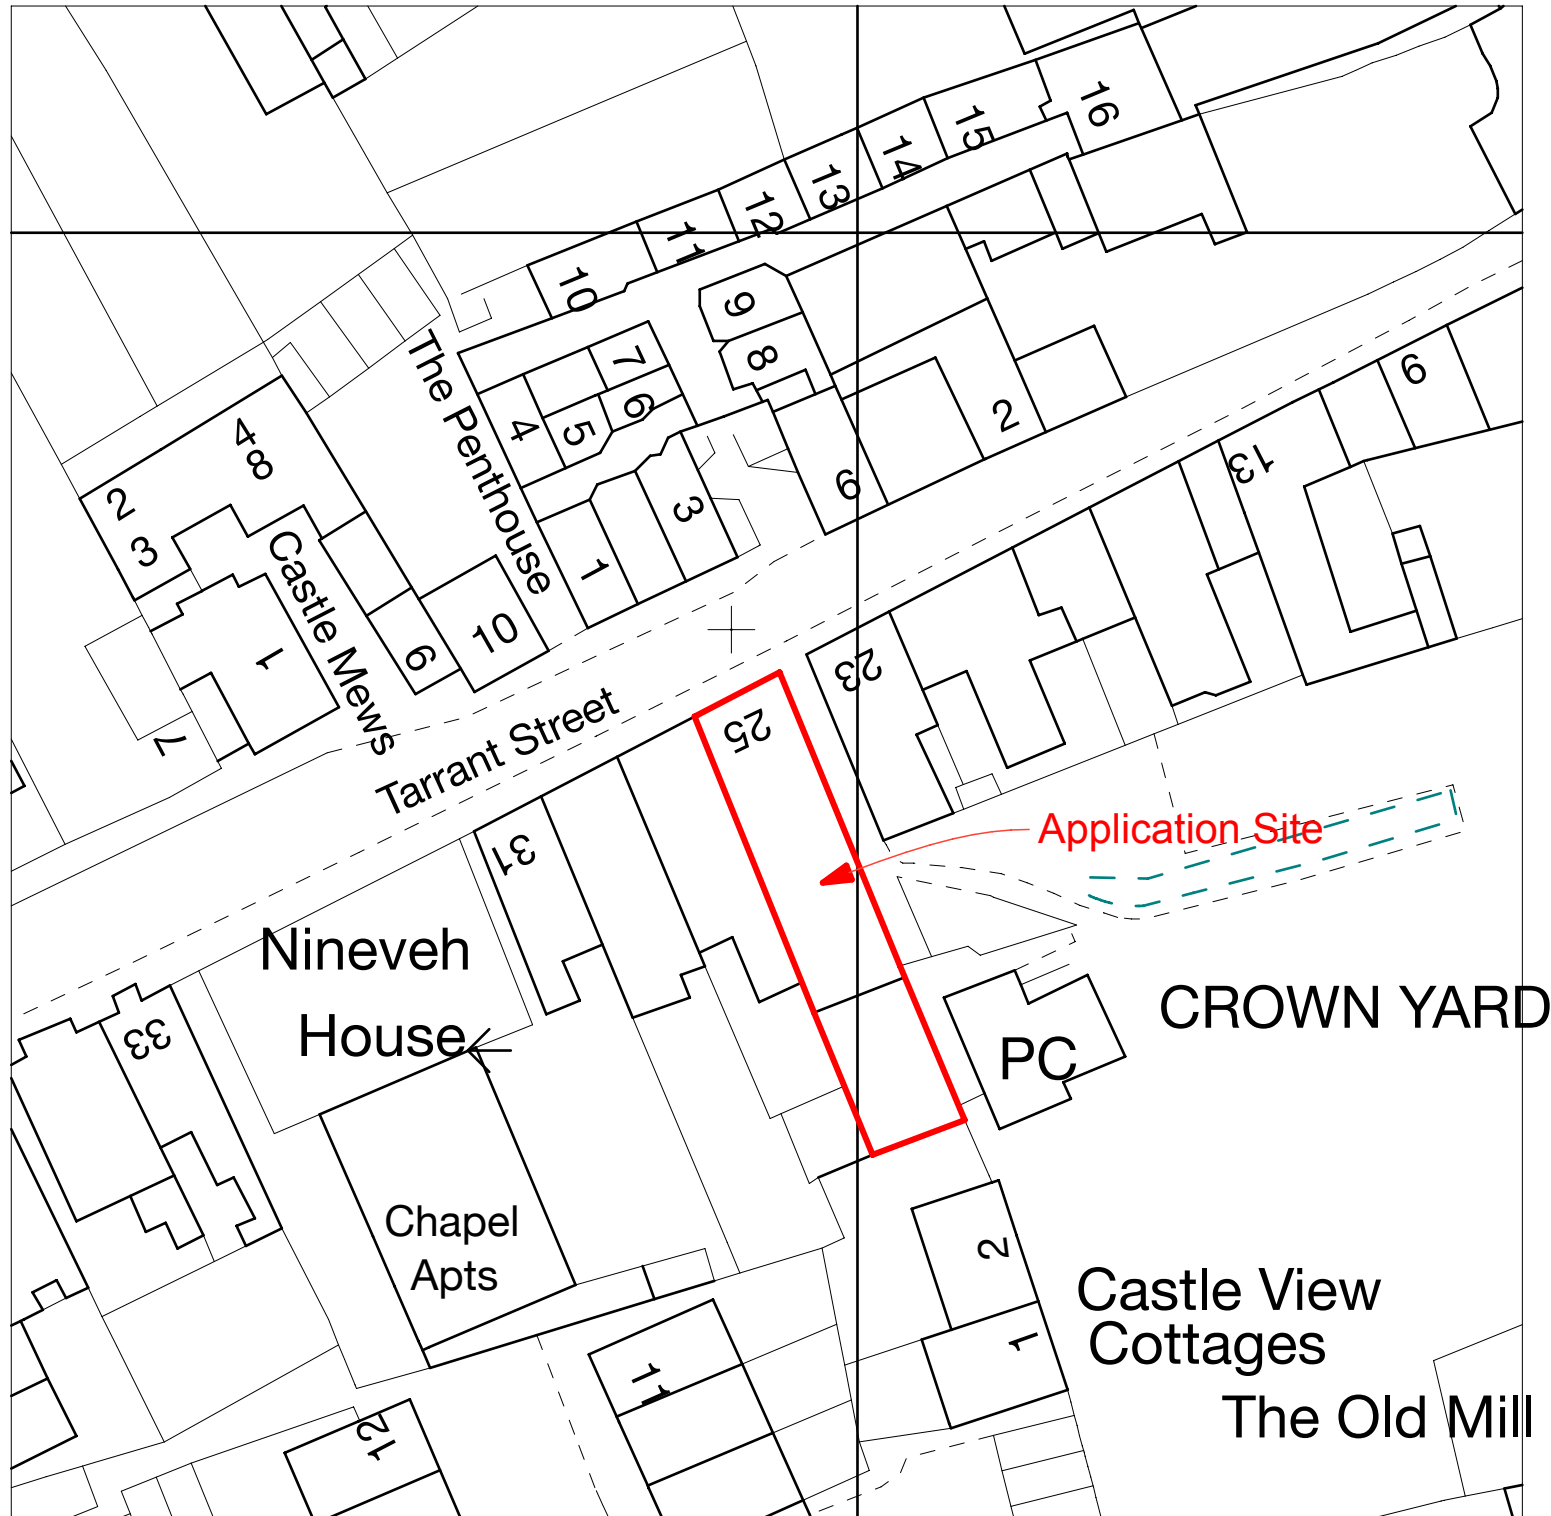

Block Plan 1:500

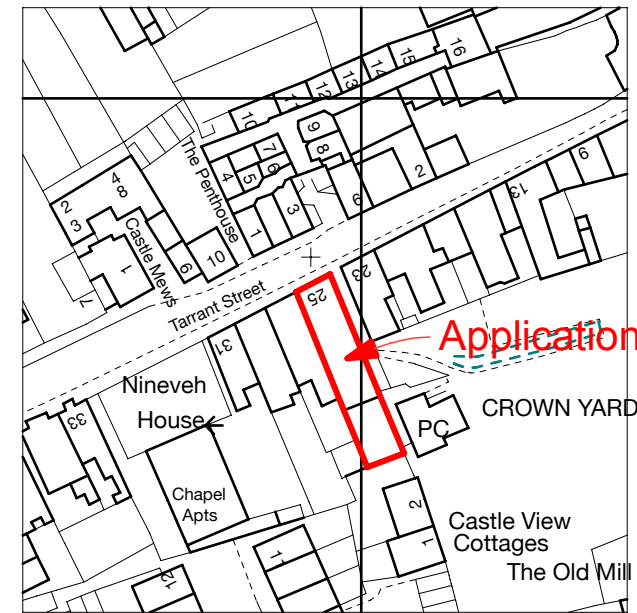

Location Plan 1:1250



**ANDREW
FULLER
ASSOCIATES**

Chartered Surveyors

Norton Studio, School Lane
Arundel, West Sussex
BN18 9DR

tel: 01903 885444



email: info@a-fuller.co.uk
www.andrewfuller.co.uk

Job Title

25 Tarrant Street, Arundel

Client

Mr & Mrs M Rees

Drawing Name

Site Plans

Drawing Status

Planning

Drawn by

AF

Date

May '17

Checked by

Date

Drawing Scale

1:500 1:1250 at A3

Drawing No

Status

Revision

171086/ 03

