


ACCOMMODATION SCHEDULE				
GROUND FLOOR PLAN				
APARTMENT NUMBER	NUMBER OF BEDROOMS	FLOOR AREA SQ. METRES	FLOOR AREA SQ. FEET	
G1	2	69.4	747	
G2	2	78.8	848	
G3	2	79.3	854	
G4	2	70.6	760	
G5	1	50.0	538	
G6	2	70.3	757	
G7	2	66.4	715	
G8	2	67.8	730	
G9	2	72.4	779	
G10	2	74.3	800	
G11	2	81.8	880	
G12	2	76.8	827	
G13	1	50.0	538	
G14	1	50.0	538	
TOTAL = 3 No. 1 BEDROOM & 11 No. 2 BEDROOM FLATS				

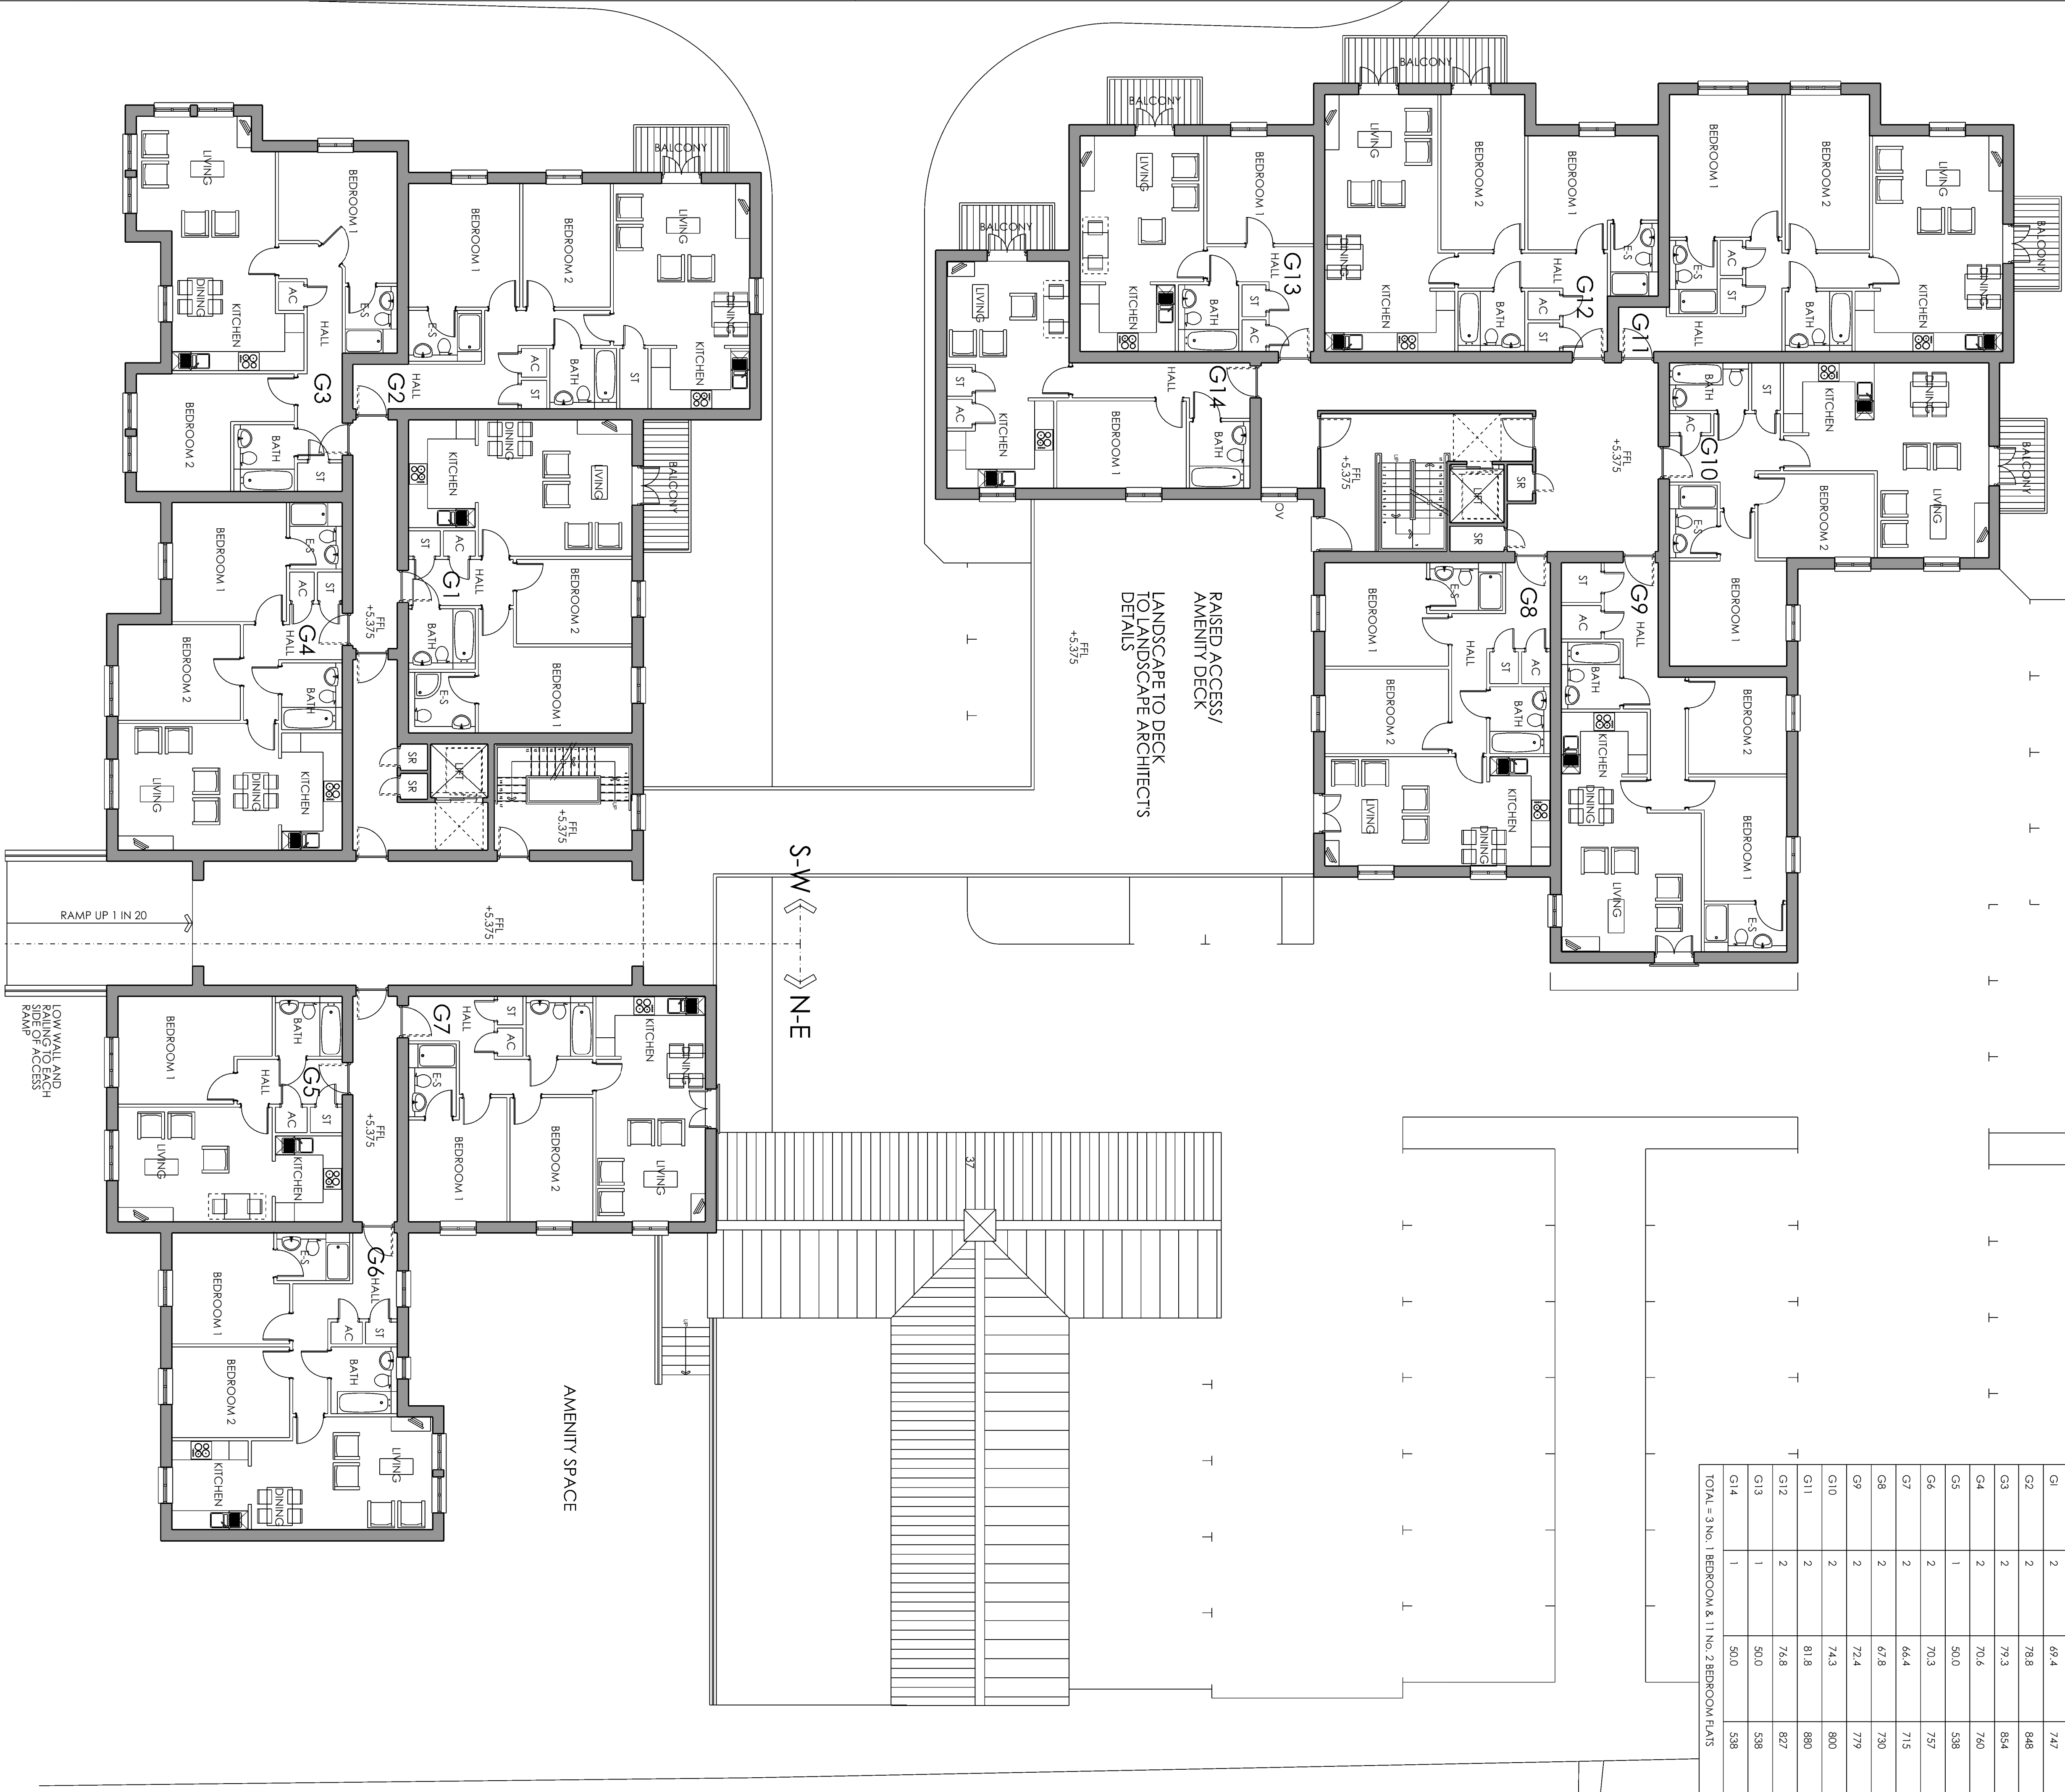

UPPER GROUND FLOOR PLANS

POPE PRIESTLEY ARCHITECTS

ARCHITECTURE TOWN PLANNING URBAN DESIGN

UNIT 15, UCKFIELD GARDEN, 100-102, UCKFIELD ROAD, UCKFIELD, ESSEX, S10 2ND, ENGLAND

RESIDENTIAL DEVELOPMENT

FORD ROAD

ARUNDEL

FOR OAKFORD HOMES

DATE: FEB 2019

SCALE: 1:100

ARCH: AC

CHECK: DP

PROJECT: PP1249/110-02

REVISION: P4

PRELIMINARY ISSUE

DATE: 15/02/2019

THIS DRAWING IS A PRELIMINARY ISSUE AND IS NOT TO BE USED FOR CONSTRUCTION. IT IS THE RESPONSIBILITY OF THE CLIENT TO ENSURE THAT THE DESIGN IS SUITABLE FOR THE INTENDED PURPOSE AND THAT ALL NECESSARY APPROVALS ARE OBTAINED. THE ARCHITECTS ACCEPT NO LIABILITY FOR ANY LOSS OR DAMAGE ARISING FROM THE USE OF THIS DRAWING. THE CLIENT AGREES TO INDEMNIFY AND HOLD THE ARCHITECTS HARMLESS FROM ALL SUCH LOSSES AND DAMAGES. THE ARCHITECTS' LIABILITY IS LIMITED TO THE ACTS OF PROFESSIONAL NEGLIGENCE AND SHALL BE EXCLUDED IN ACCORDANCE WITH THE ARCHITECTS' STANDARD CONDITIONS OF BUSINESS. THE ARCHITECTS' WORK IS NOT TO BE USED FOR ANY OTHER PURPOSE WITHOUT THE WRITTEN CONSENT OF THE ARCHITECTS.