


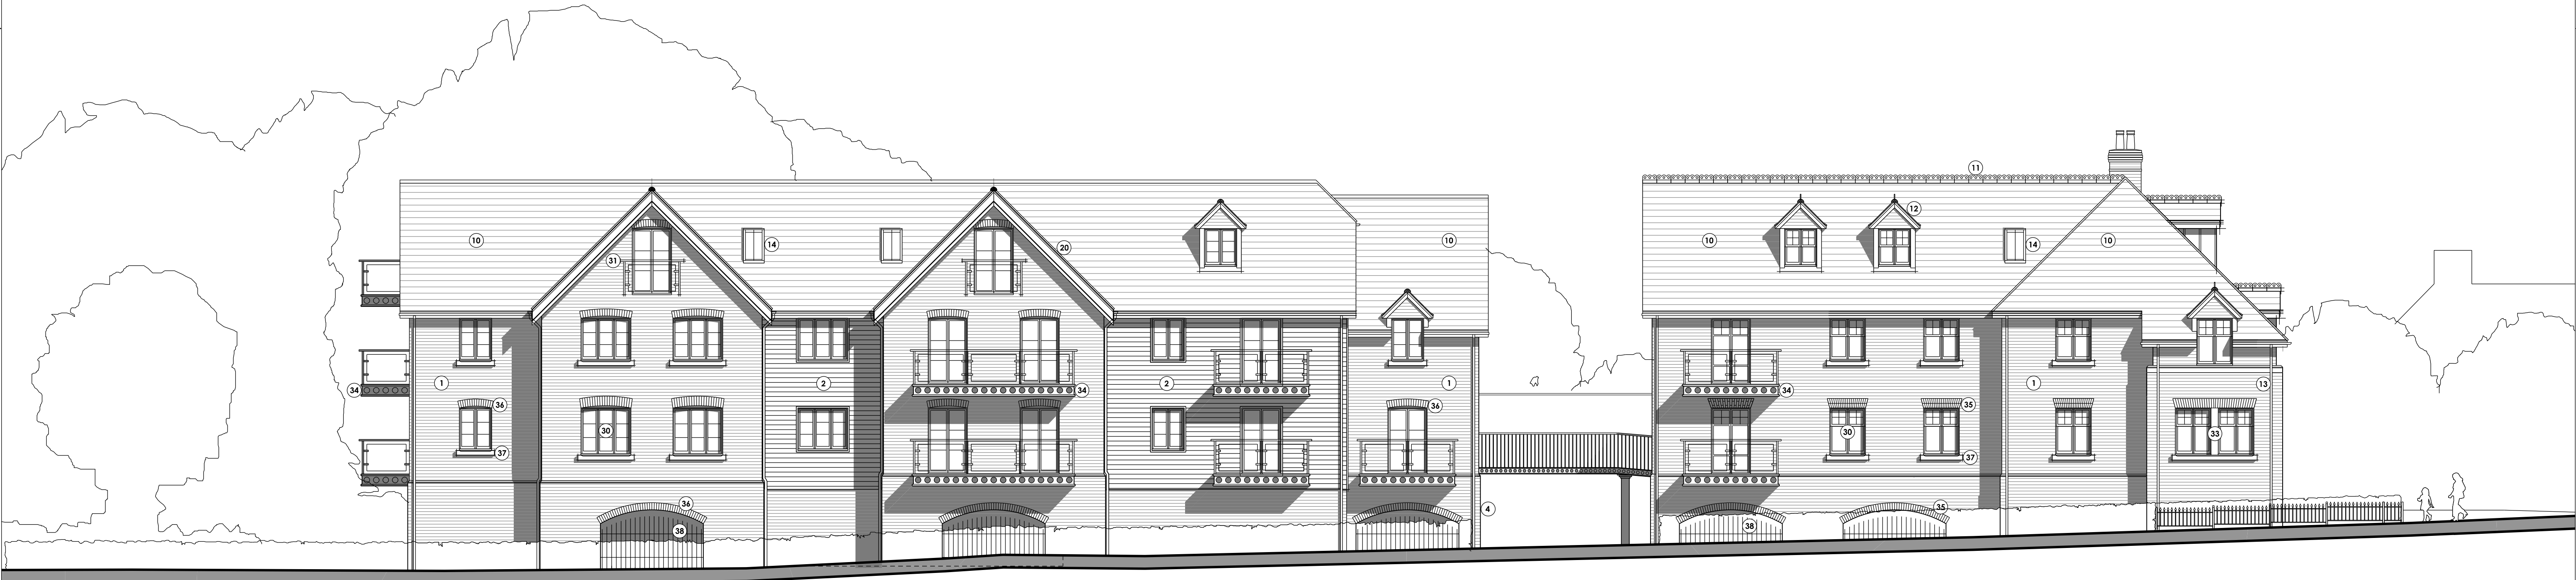

NORTH-WEST ELEVATION TO FORD ROAD

CALIFORNIA
TERRACE



NORTH-EAST ELEVATION TO ACCESS ROAD

SCHEDULE OF MATERIALS - all to LA approval

- WALLS**
- 1. RED MULTI-SANFACED BRICKWORK.
 - 2. COMPOSITE WEATHER BOARDING - COLOUR DARK GREY.
 - 3. FLUSH DIAPER PATTERN BRICKWORK - SMOOTH BLUE HEADERS.
 - 4. PROJECTING BRICK PLINTH.
- ROOFS**
- 10. PLAIN BROWN TILES WITH MATCHING HIP AND RIDGE TILES.
 - 11. DECORATIVE CRESTED RIDGE TILES AS SHOWN.
 - 12. PLAIN TILED PITCHED ROOF DORMER WITH LEAD CHEEKS.
 - 13. BLACK PVC-U RAINWATER GOODS.
 - 14. CONSERVATION STYLE ROOFLIGHT.
 - 15. GRP ROOF CUPOLA FEATURE.
- EAVES, VERGE & SOFFIT**
- 20. PROJECTING EAVES AND SOFFIT WITH DECORATIVE BARGEBOARD DETAIL TO VERGES AS SHOWN - COLOUR LIGHT GREY.
- WINDOWS, DOORS, WINDOW HEAD & SILLS**
- 30. PVC-U DOUBLE GLAZED WINDOWS, PATTERN / STYLE AS SHOWN - COLOUR LIGHT GREY.
 - 31. PAINTED METAL JULIETTE BALCONY GUARDING WITH GLAZED BALUSTRADE.
 - 32. RECONSTITUTED DECORATIVE STONE ENTRANCE FEATURE.
 - 33. RECONSTITUTED STONE MULLION.
 - 34. PROFILED METAL FRAMED BALCONIES WITH GLAZED BALUSTRADE - COLOUR BLACK.
 - 35. FACE BRICKWORK JACK-ARCH HEADERS - PLAIN RED SANFACED.
 - 36. FACE BRICKWORK CURVE-ARCH HEADERS - PLAIN RED SANFACED.
 - 37. RECONSTITUTED STONE SILLS.
 - 38. PAINTED METAL GRILLE - COLOUR BLACK.

IMPORTANT NOTE FOR USE OF THE DRAWING: THE DRAWING HAS BEEN PRODUCED SPECIFICALLY FOR USE ON THE PROJECT. POPE PRIESTLEY ARCHITECTS CANNOT BE HELD RESPONSIBLE FOR REUSE OF THIS INFORMATION BY OTHERS FOR ANY PURPOSE OTHER THAN FOR WHICH IT IS SPECIFICALLY INTENDED. THIS DRAWING REFLECTS STANDARDS AGREED FOR THE PROJECT AND CURRENT AT THE TIME OF PRODUCTION AND WILL NOT BE UPDATED IN ACCORDANCE WITH CHANGING LEGISLATION AND/OR OTHER REQUIREMENTS.

SCALE BAR = 10mm INTERVALS AT TRUE SCALE

PRELIMINARY ISSUE	POPE PRIESTLEY ARCHITECTS				
	ARCHITECTURE TOWN PLANNING URBAN DESIGN				
	UNIT 15, VICARAGE FARM BUSINESS PARK, WINCHESTER ROAD, FAIR OAK, HAMPSHIRE SO50 7HD T: +44 (0)23 80335228 E: info@popedesign.co.uk				
	CONTRACTORS MUST CHECK ALL DIMENSIONS ON SITE. ONLY DIMENSIONS ARE TO BE NOTED FROM DISCREPANCIES MUST BE REPORTED TO THE ARCHITECT BEFORE PROCEEDING. DRAWING WAS PREPARED IN A3/4 FORMAT. DRAWINGS REPORTED IN OTHER FORMATS MAY DIFFER. REFER TO ORIGINAL DRAWING FOR TRUE FORMAT. THIS DRAWING IS COPYRIGHT ©				
	RESIDENTIAL DEVELOPMENT FORD ROAD ARUNDEL FOR OAKFORD HOMES		NORTH-WEST & NORTH-EAST ELEVATIONS		
SCALE 8 x A1 1: 100	DATE MAR 2019	AUTHOR AC	CHECK DP	DRAWING NO. PP1249/110-10	REVISION P4