
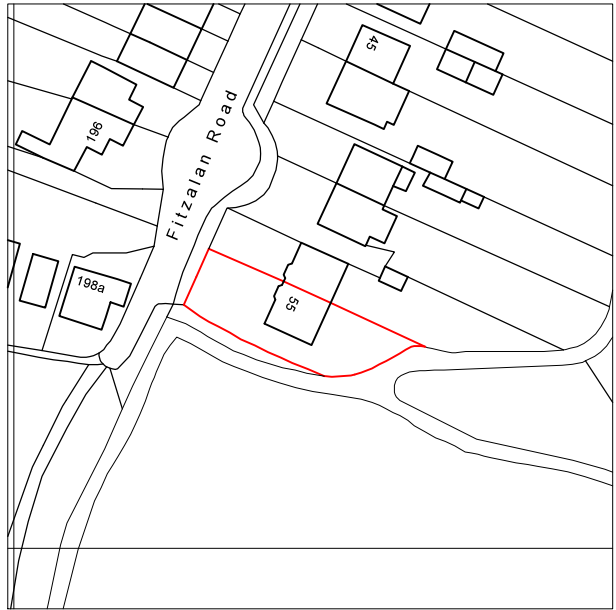
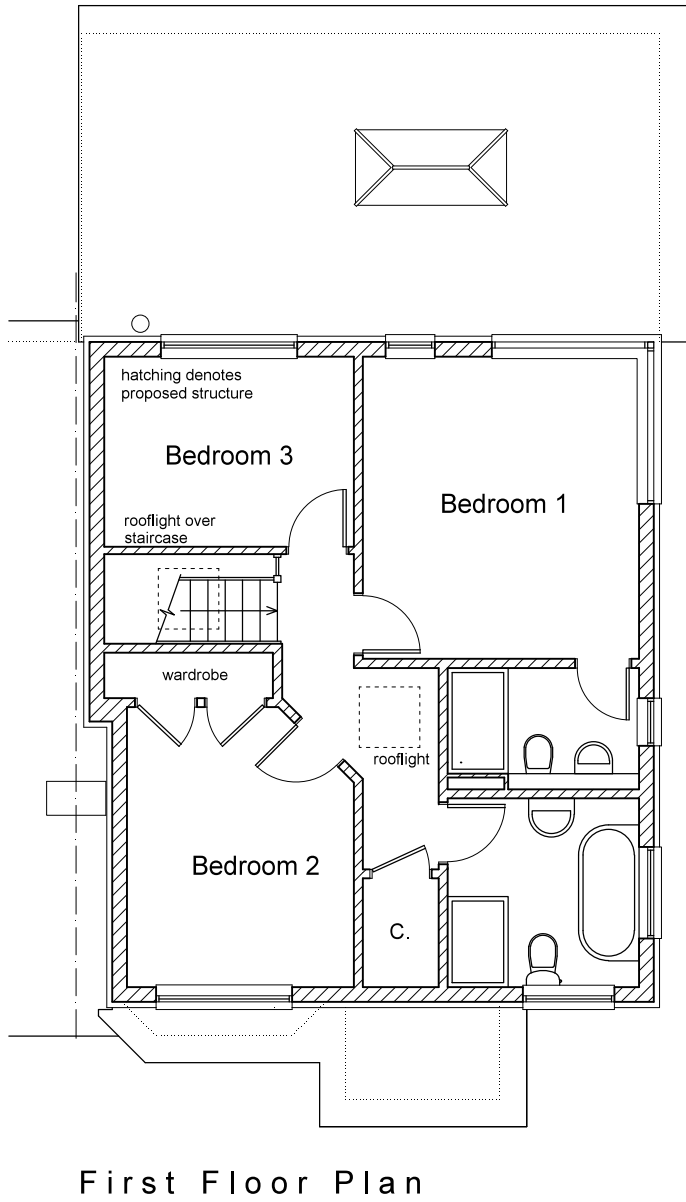
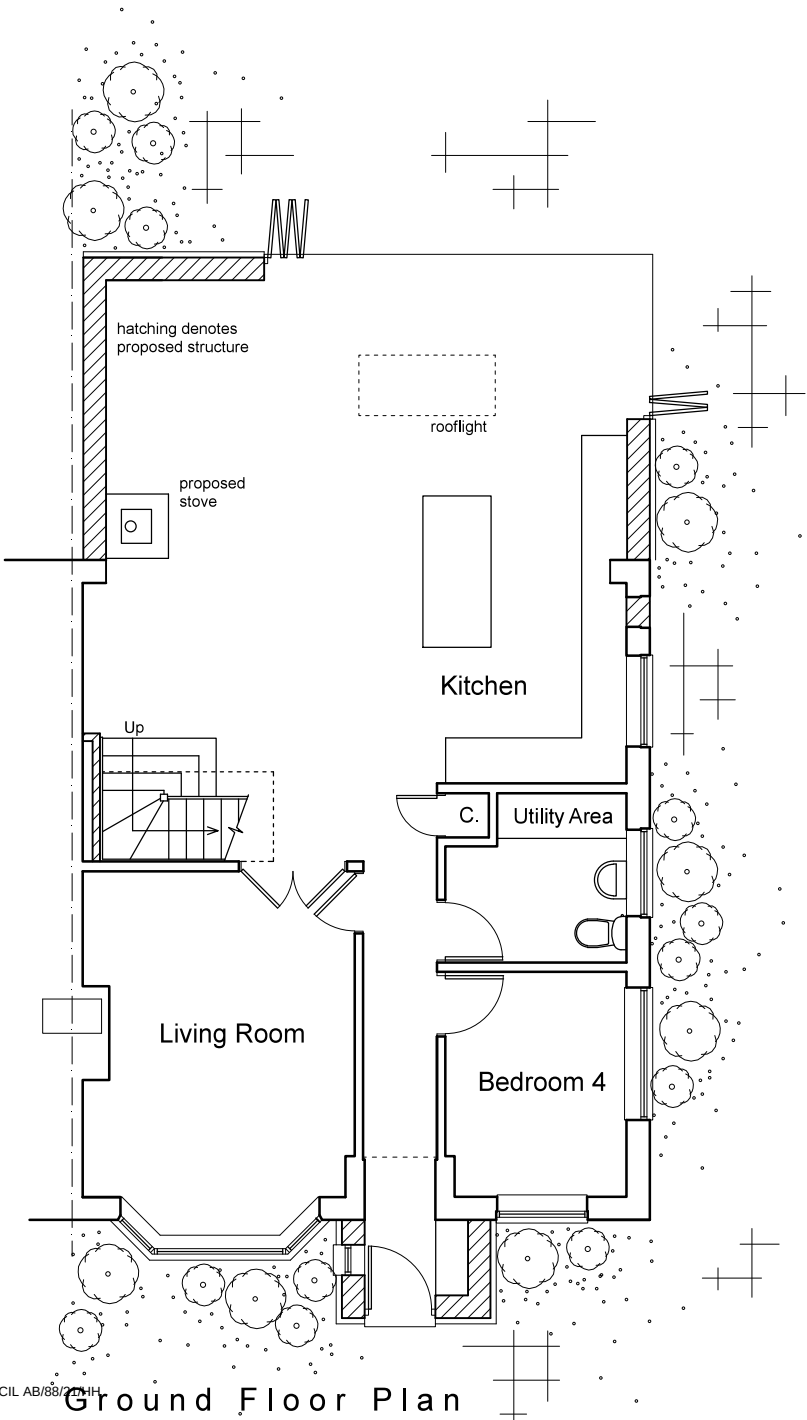


This drawing and its contents are the strict copyright of Architectura Design. No reproduction without permission. Do not scale. Written dimensions to be used where given. All dimensions and details to be checked on site. FOR PLANNING PURPOSES ONLY

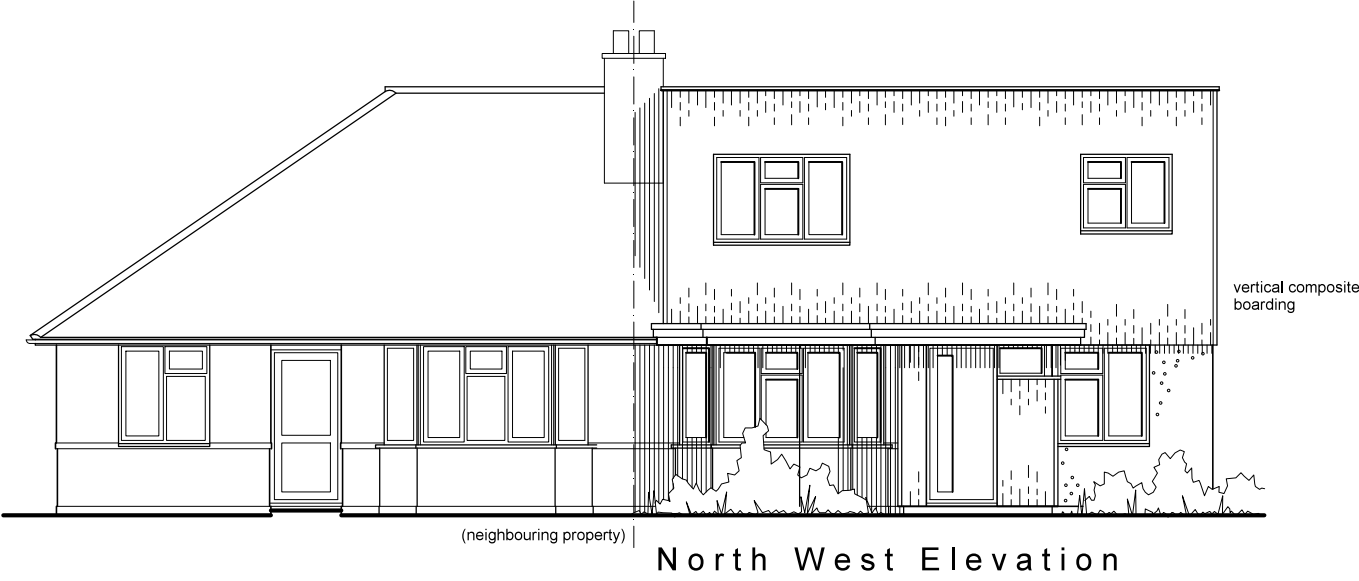

Scale 1:1250

0 5 10 20 metres

Serial Number 216318
©Crown Copyright and database right 2021
Ordnance Survey License: 100048957
Reproduction in whole or part is prohibited
without the prior permission of Ordnance Survey



0 1 2 3 4 metres

Architectura
Architectural Design & Drawing Service

Proposed Extension and Loft Conversion
at 55 Fitzalan Road, Arundel
for Mr R Dowson & Ms S Harnett
Drawing P01 June 2021 Scale 1:100 / 1:1250 @ A3
Planning Drawing - Floor Plans, Elevations & Location Plan