


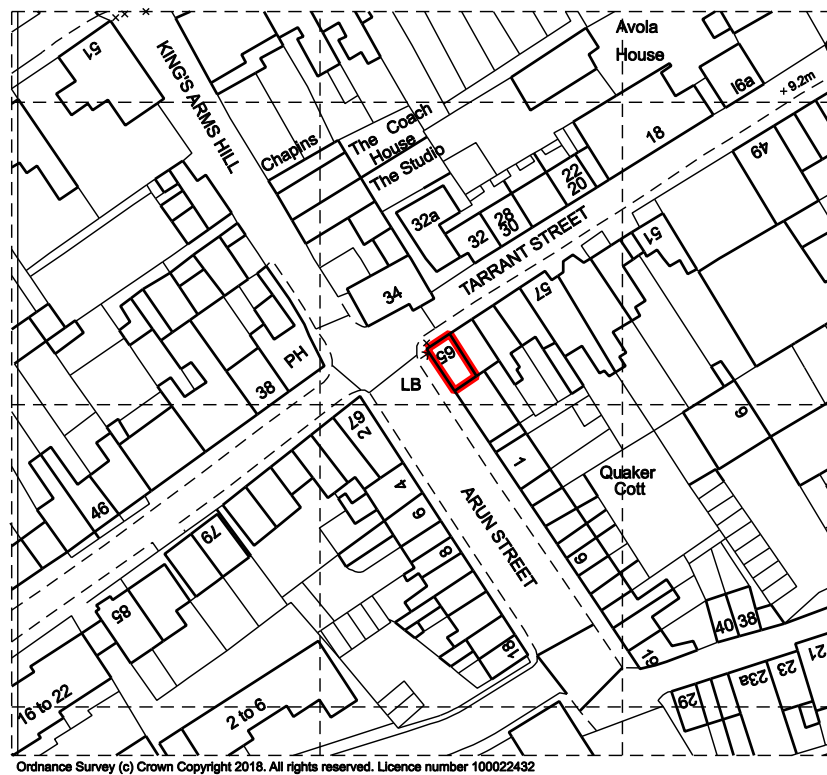


Ordnance Survey (c) Crown Copyright 2018. All rights reserved. Licence number 100022432




Street View

Scale 10m 20m 30m 40m 50m Notes 1. Do not scale from this drawing. 2. Survey indicative only. Contractor to undertake own surveys and investigations.	Revision Date Change			Project		Reference	
				65 Tarrant Street, Arundel BN18 9DJ		TAR	
				Wilton Studio		Drawing Title	
				Location Plan			
				Scale	Date	Dwg. No.	Rev.
				1 Pitwell Mews London E8 1FH United Kingdom	T: 020 7502 2599 F: 070 0604 0213 E: info@wiltonstudio.eu	1:1250 @A3	July 2018

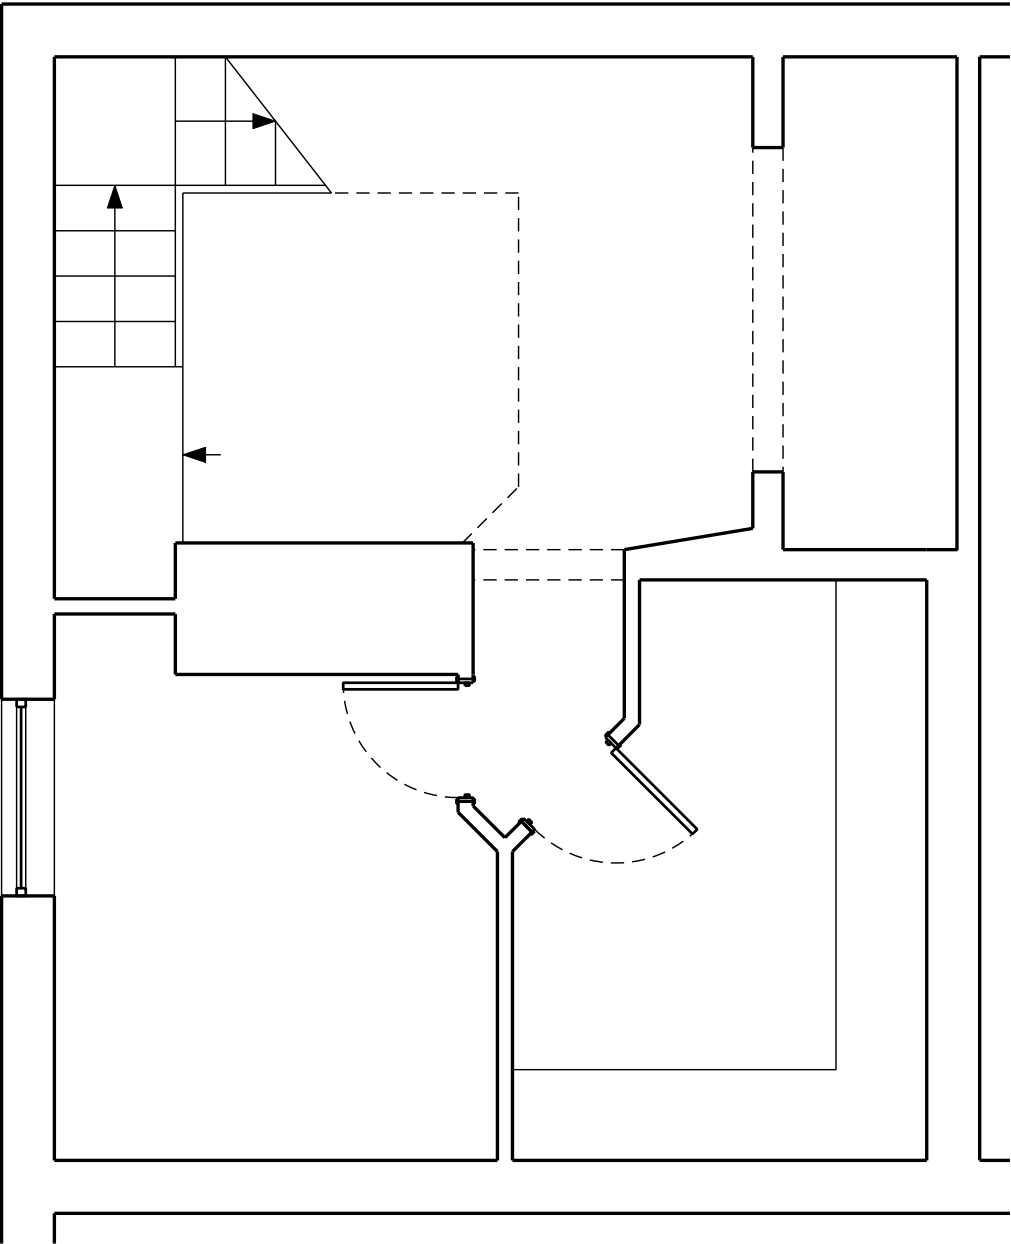


Basemet Plan as Existing

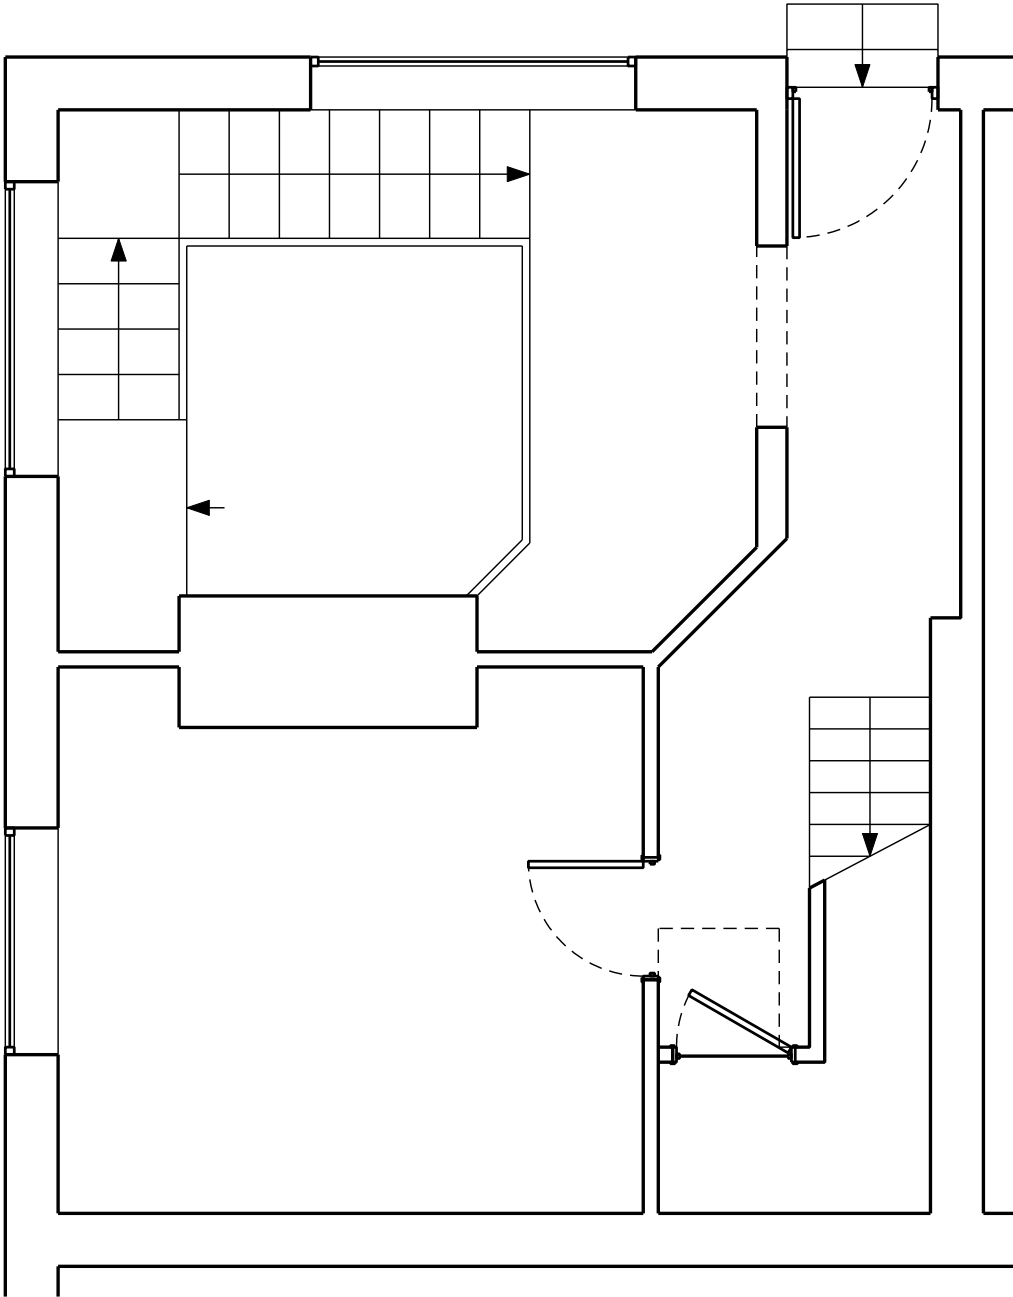


Ground Floor Plan as Existing

Scale 0.5m 1m 1.5m 2m 2.5m Notes 1. Do not scale from this drawing. 2. Survey indicative only. Contractor to undertake own surveys and investigations.	Revision A B Date 17.08.'18 06.09.'18 Change General amendments Arun Street fenestration corrected	Project		Reference	
		65 Tarrant Street, Arundel BN18 9DJ		TAR	
		Wilton Studio		Drawing Title	
		1 Pitwell Mews London E8 1FH United Kingdom		T: 020 7502 2599 F: 070 0604 0213 E: info@wiltonstudio.eu	
		1:50 @A3		July 2018	
		Dwg. No.		Rev.	
		050		B	



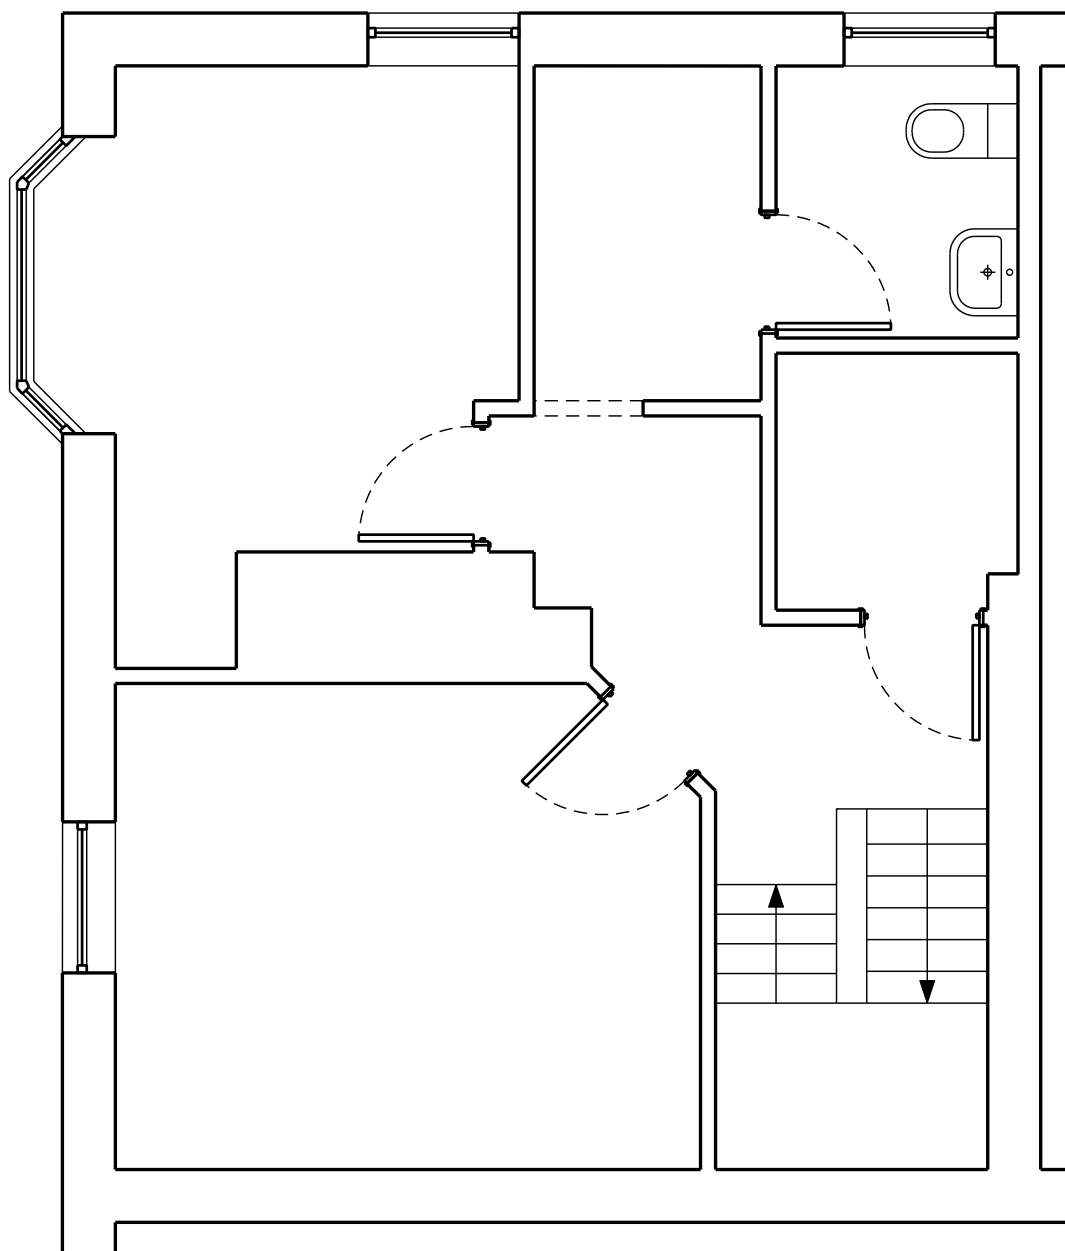

First Floor Plan as Existing

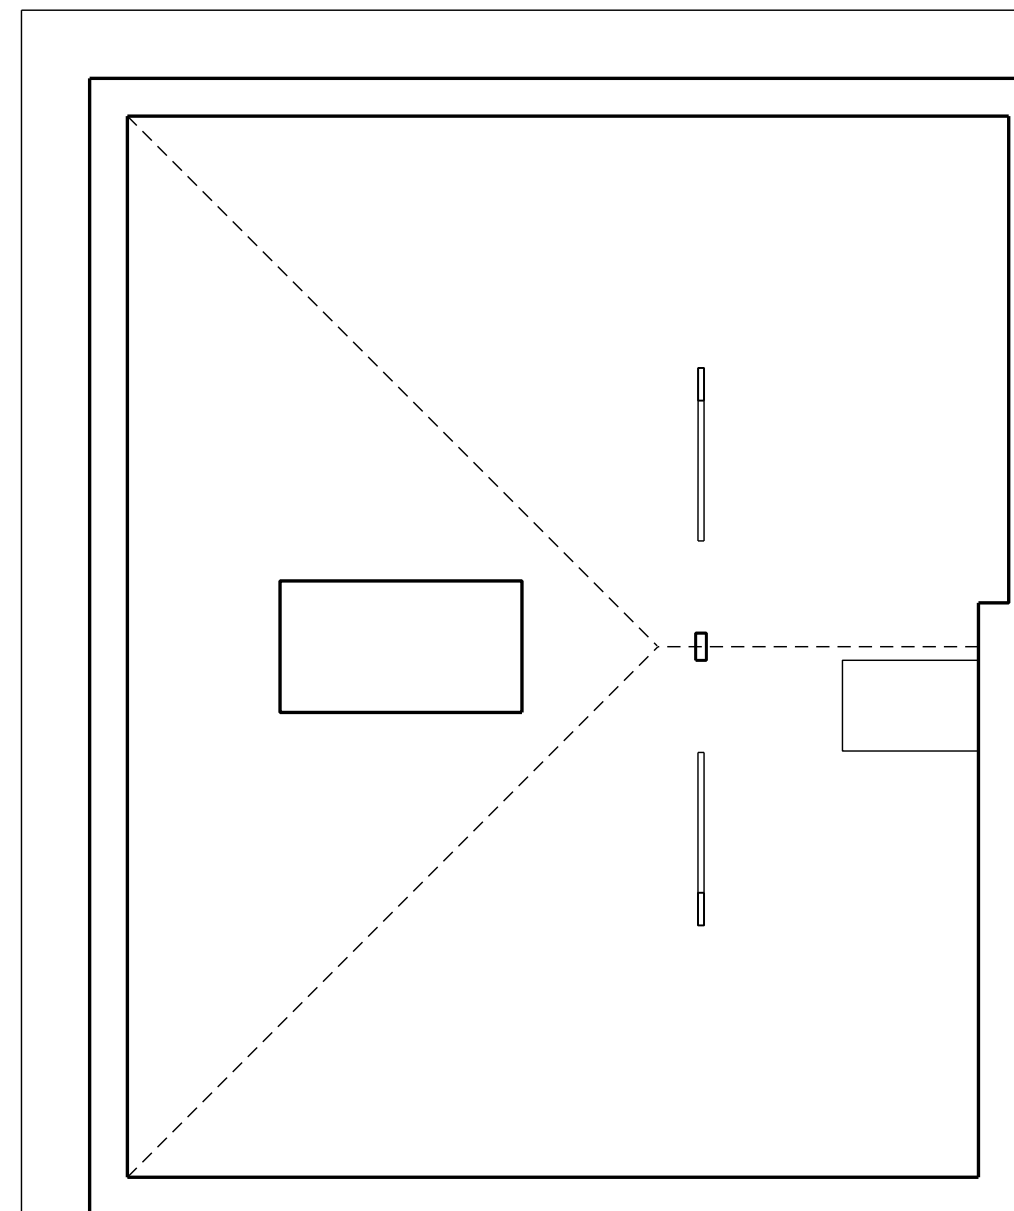

Second Floor Plan as Existing



Scale  Notes 1. Do not scale from this drawing. 2. Survey indicative only. Contractor to undertake own surveys and investigations.	Revision Date Change <table><tr><td> </td><td> </td><td> </td></tr><tr><td> </td><td> </td><td> </td></tr><tr><td> </td><td> </td><td> </td></tr></table>										Project 65 Tarrant Street, Arundel BN18 9DJ		Reference TAR
Wilton Studio 1 Pitwell Mews T: 020 7502 2599 London E8 1FH F: 070 0604 0213 United Kingdom E: info@wiltonstudio.eu		Drawing Title First and Second Floor Plans as Existing											
Scale 1:50 @A3		Date July 2018	Dwg. No. 051	Re									




Tarrant Street Elevation as Existing




Arun Street Elevation as Existing

Scale 0.5m 1m 1.5m 2m 2.5m Notes 1. Do not scale from this drawing. 2. Survey indicative only. Contractor to undertake own surveys and investigations.	Revision A		Date 06.09.'18		Change Drawing title corrected		Project 65 Tarrant Street, Arundel BN18 9DJ		Reference TAR									
							Wilton Studio		Drawing Title Elevations as Existing									
							1 Pitwell Mews London E8 1FH United Kingdom		T: 020 7502 2599 F: 070 0604 0213 E: info@wiltonstudio.eu		Scale 1:50 @A3		Date July 2018		Dwg. No. 070		Rev. A	

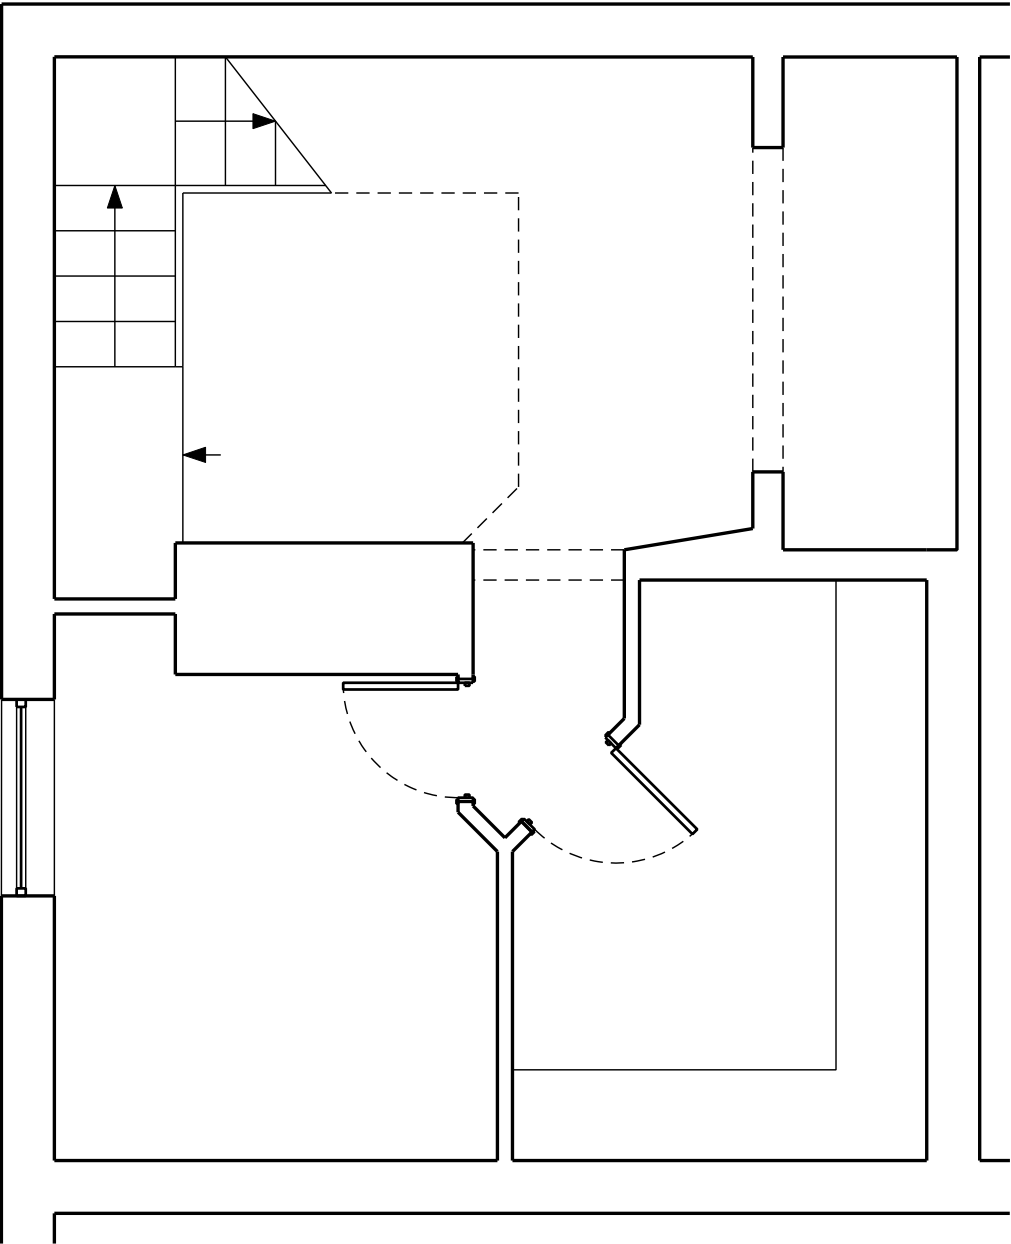


Basemet Plan as Proposed

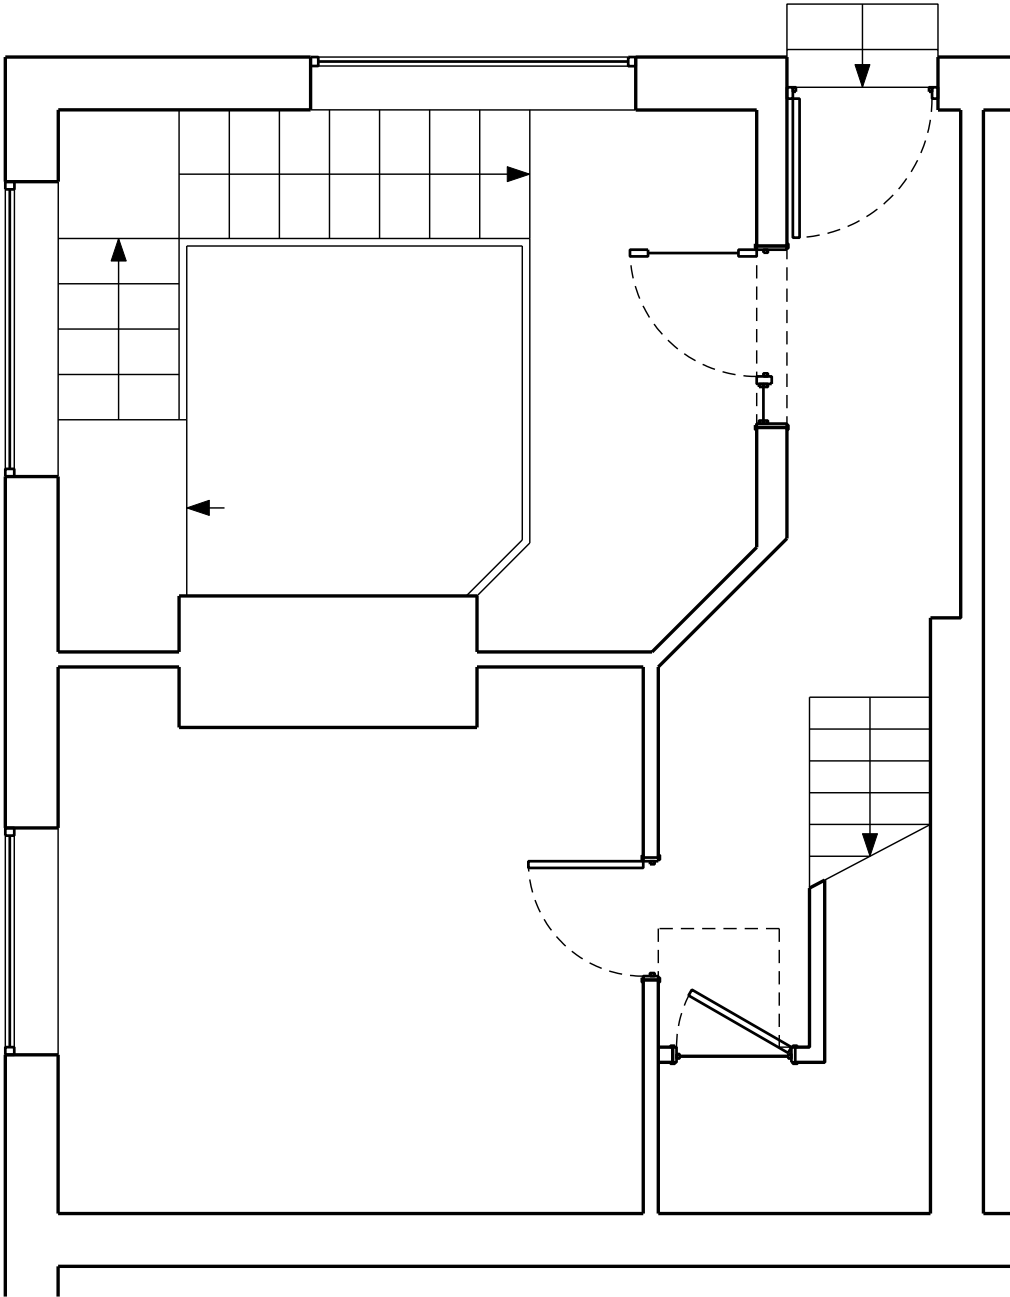


Ground Floor Plan as Proposed

Scale 0.5m 1m 1.5m 2m 2.5m Notes 1. Do not scale from this drawing. 2. Survey indicative only. Contractor to undertake own surveys and investigations.	Revision A17.08.'18General amendments B06.09.'18Arun Street fenestration corrected				Project 65 Tarrant Street, Arundel BN18 9DJ				Reference TAR							
					Wilton Studio		Drawing Title Basem't and Ground Floor Plans as Prop'd									
					1 Pitwell Mews London E8 1FH United Kingdom		T: 020 7502 2599 F: 070 0604 0213 E: info@wiltonstudio.eu		Scale 1:50 @A3		Date July 2018		Dwg. No. 100		Rev. B	



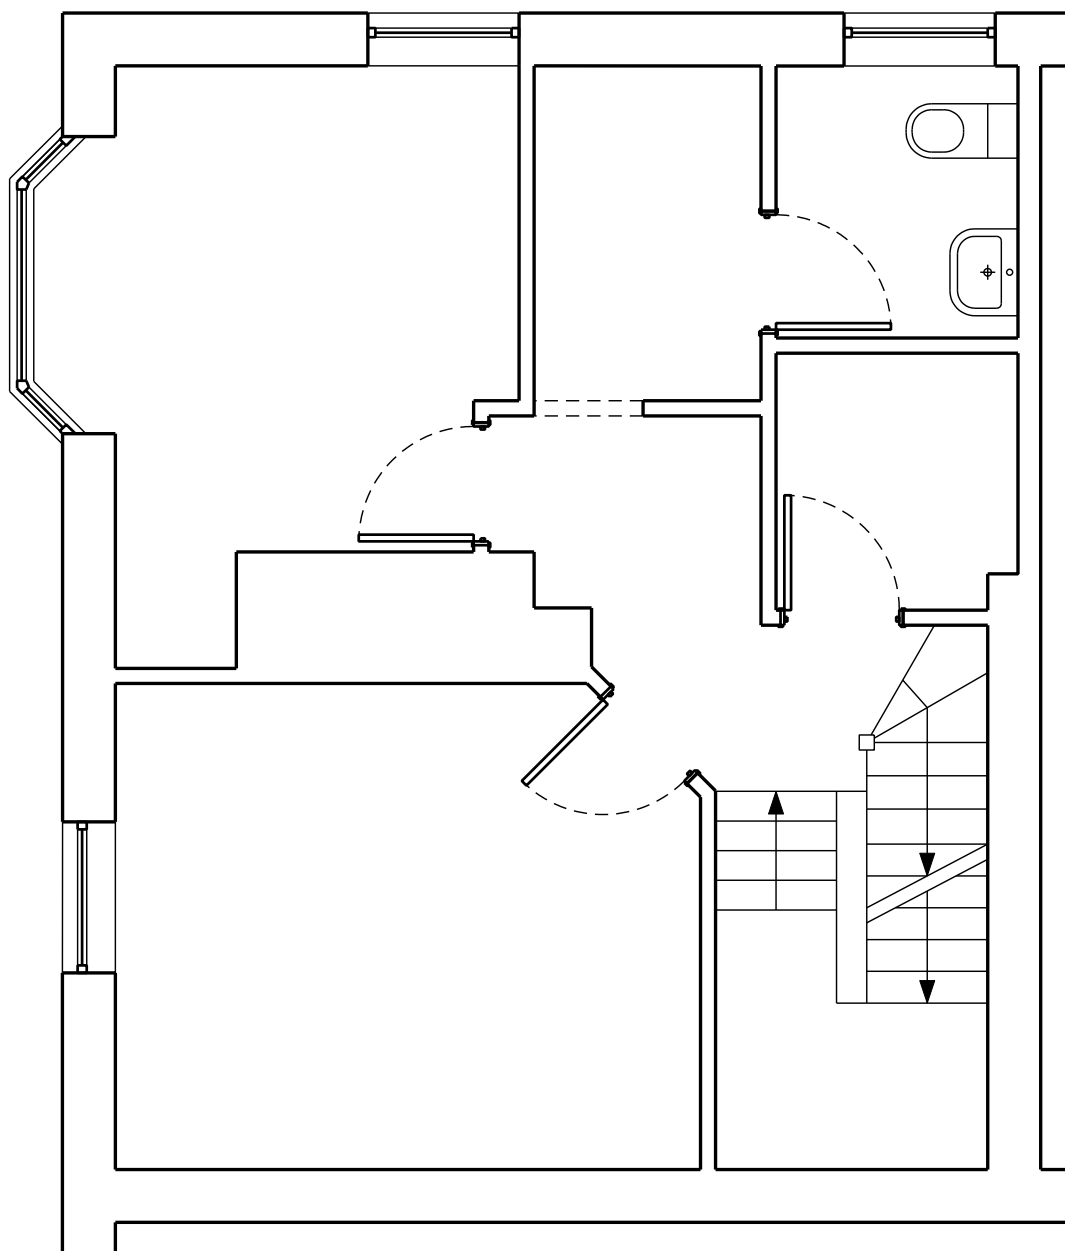

First Floor Plan as Proposed

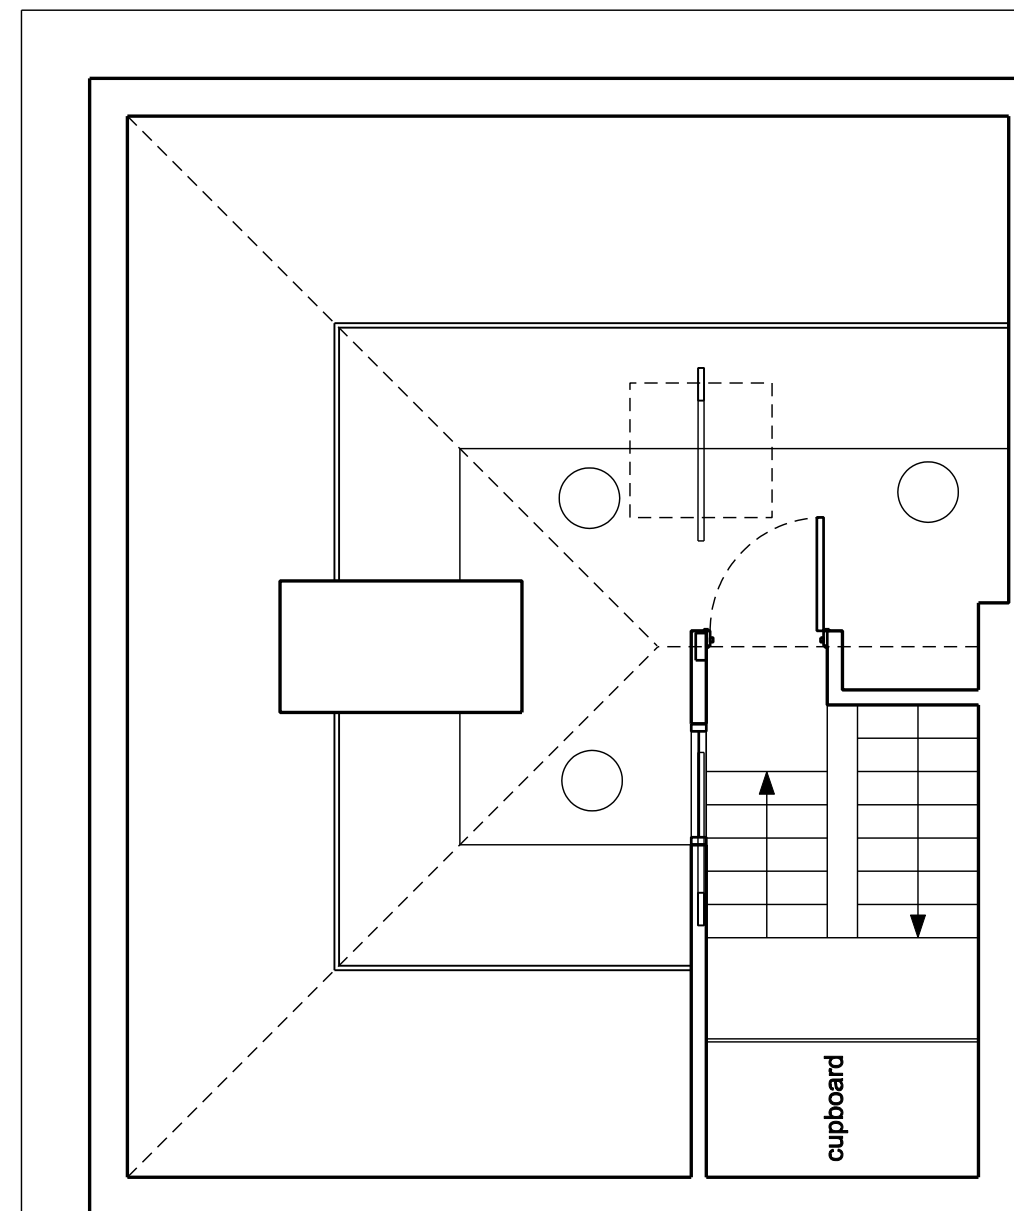

Second Floor Plan as Proposed



Scale 0.5m 1m 1.5m 2m 2.5m Notes 1. Do not scale from this drawing. 2. Survey indicative only. Contractor to undertake own surveys and investigations.	Revision Date Change	Project 65 Tarrant Street, Arundel BN18 9DJ	Reference TAR	
		Wilton Studio	Drawing Title First and Second Floor Plans as Proposed	
		1 Pitwell Mews London E8 1FH United Kingdom T: 020 7502 2599 F: 070 0604 0213 E: info@wiltonstudio.eu	Scale 1:50 @A3	Date July 2018 Dwg. No. 101 Rev Prelim



Tarrant Street Elevation as Proposed



Arun Street Elevation as Proposed

Scale 0.5m 1m 1.5m 2m 2.5m Notes 1. Do not scale from this drawing. 2. Survey indicative only. Contractor to undertake own surveys and investigations.	Revision A Date 06.09.'18 Change Drawing title corrected	Project 65 Tarrant Street, Arundel BN18 9DJ		Reference TAR			
		Wilton Studio 1 Pitwell Mews London E8 1FH United Kingdom T: 020 7502 2599 F: 070 0604 0213 E: info@wiltonstudio.eu		Drawing Title Elevations as Proposed			
		Scale 1:50 @A3		Date July 2018		Dwg. No. 120	Rev. A