


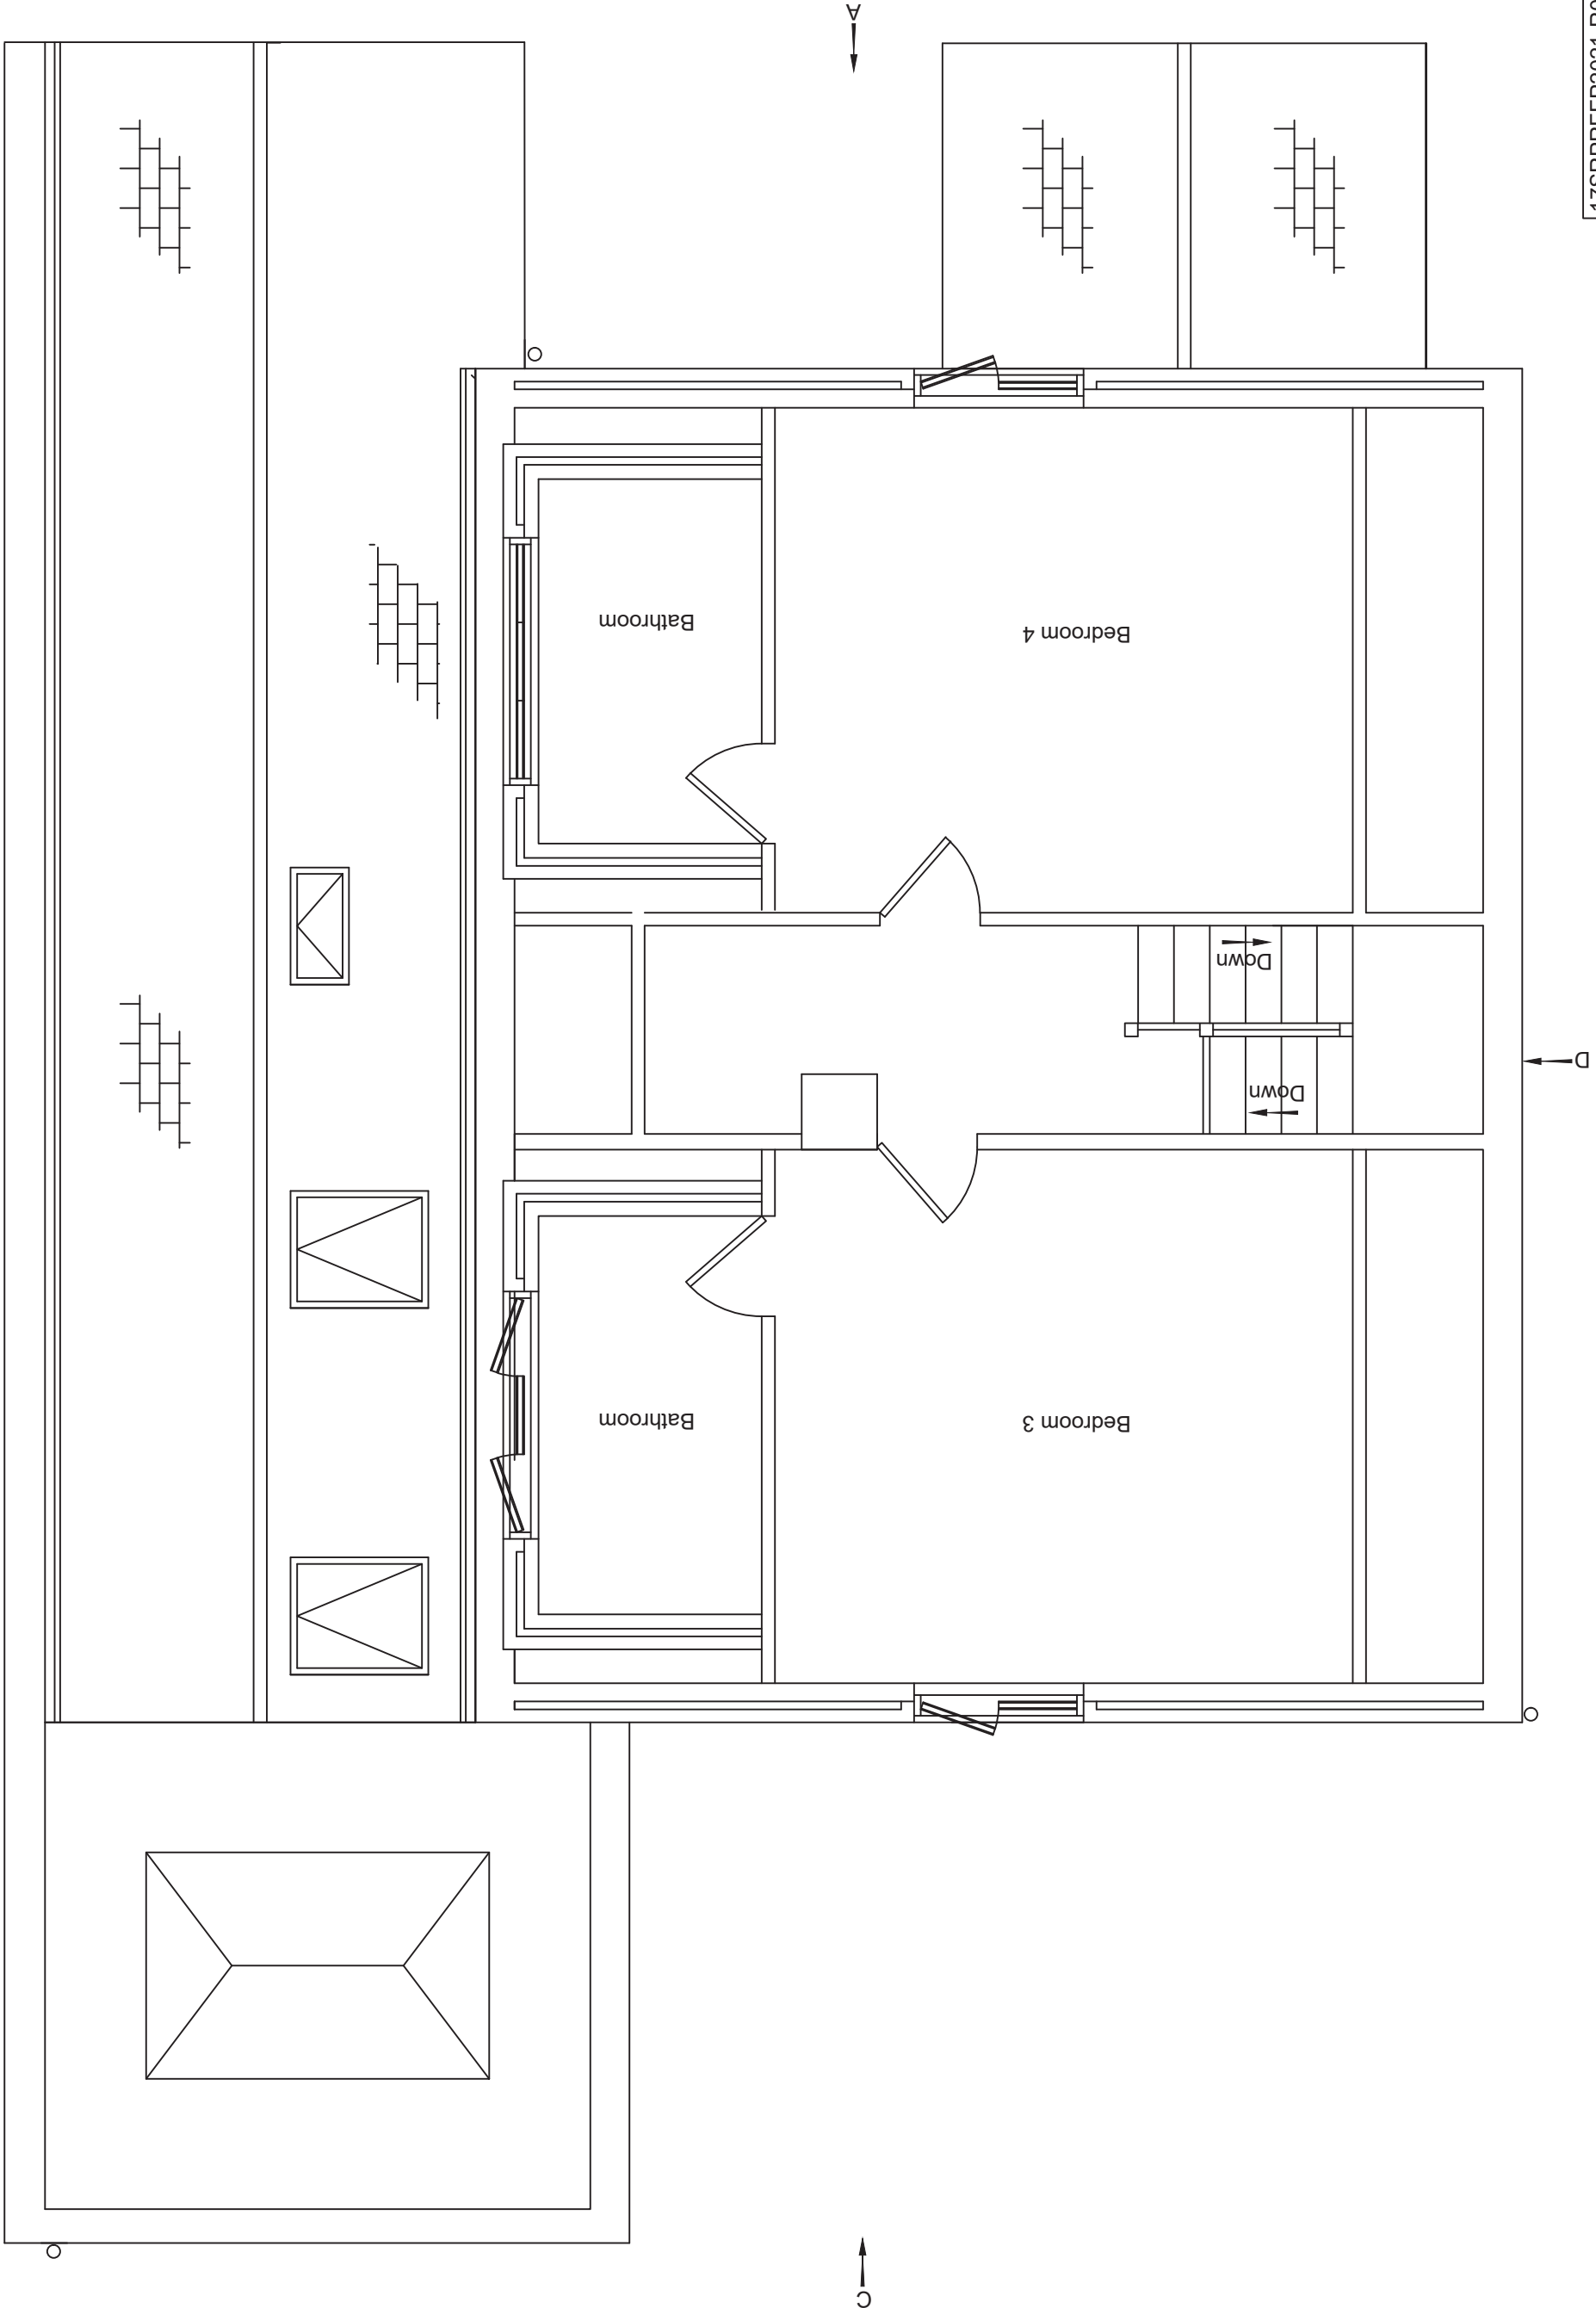

17SRPRFFP2021-R01
17 Stewards Rise - Arundel
Revised Proposed First Floor Plan
Scale 1:50 @ A3 (2021)