




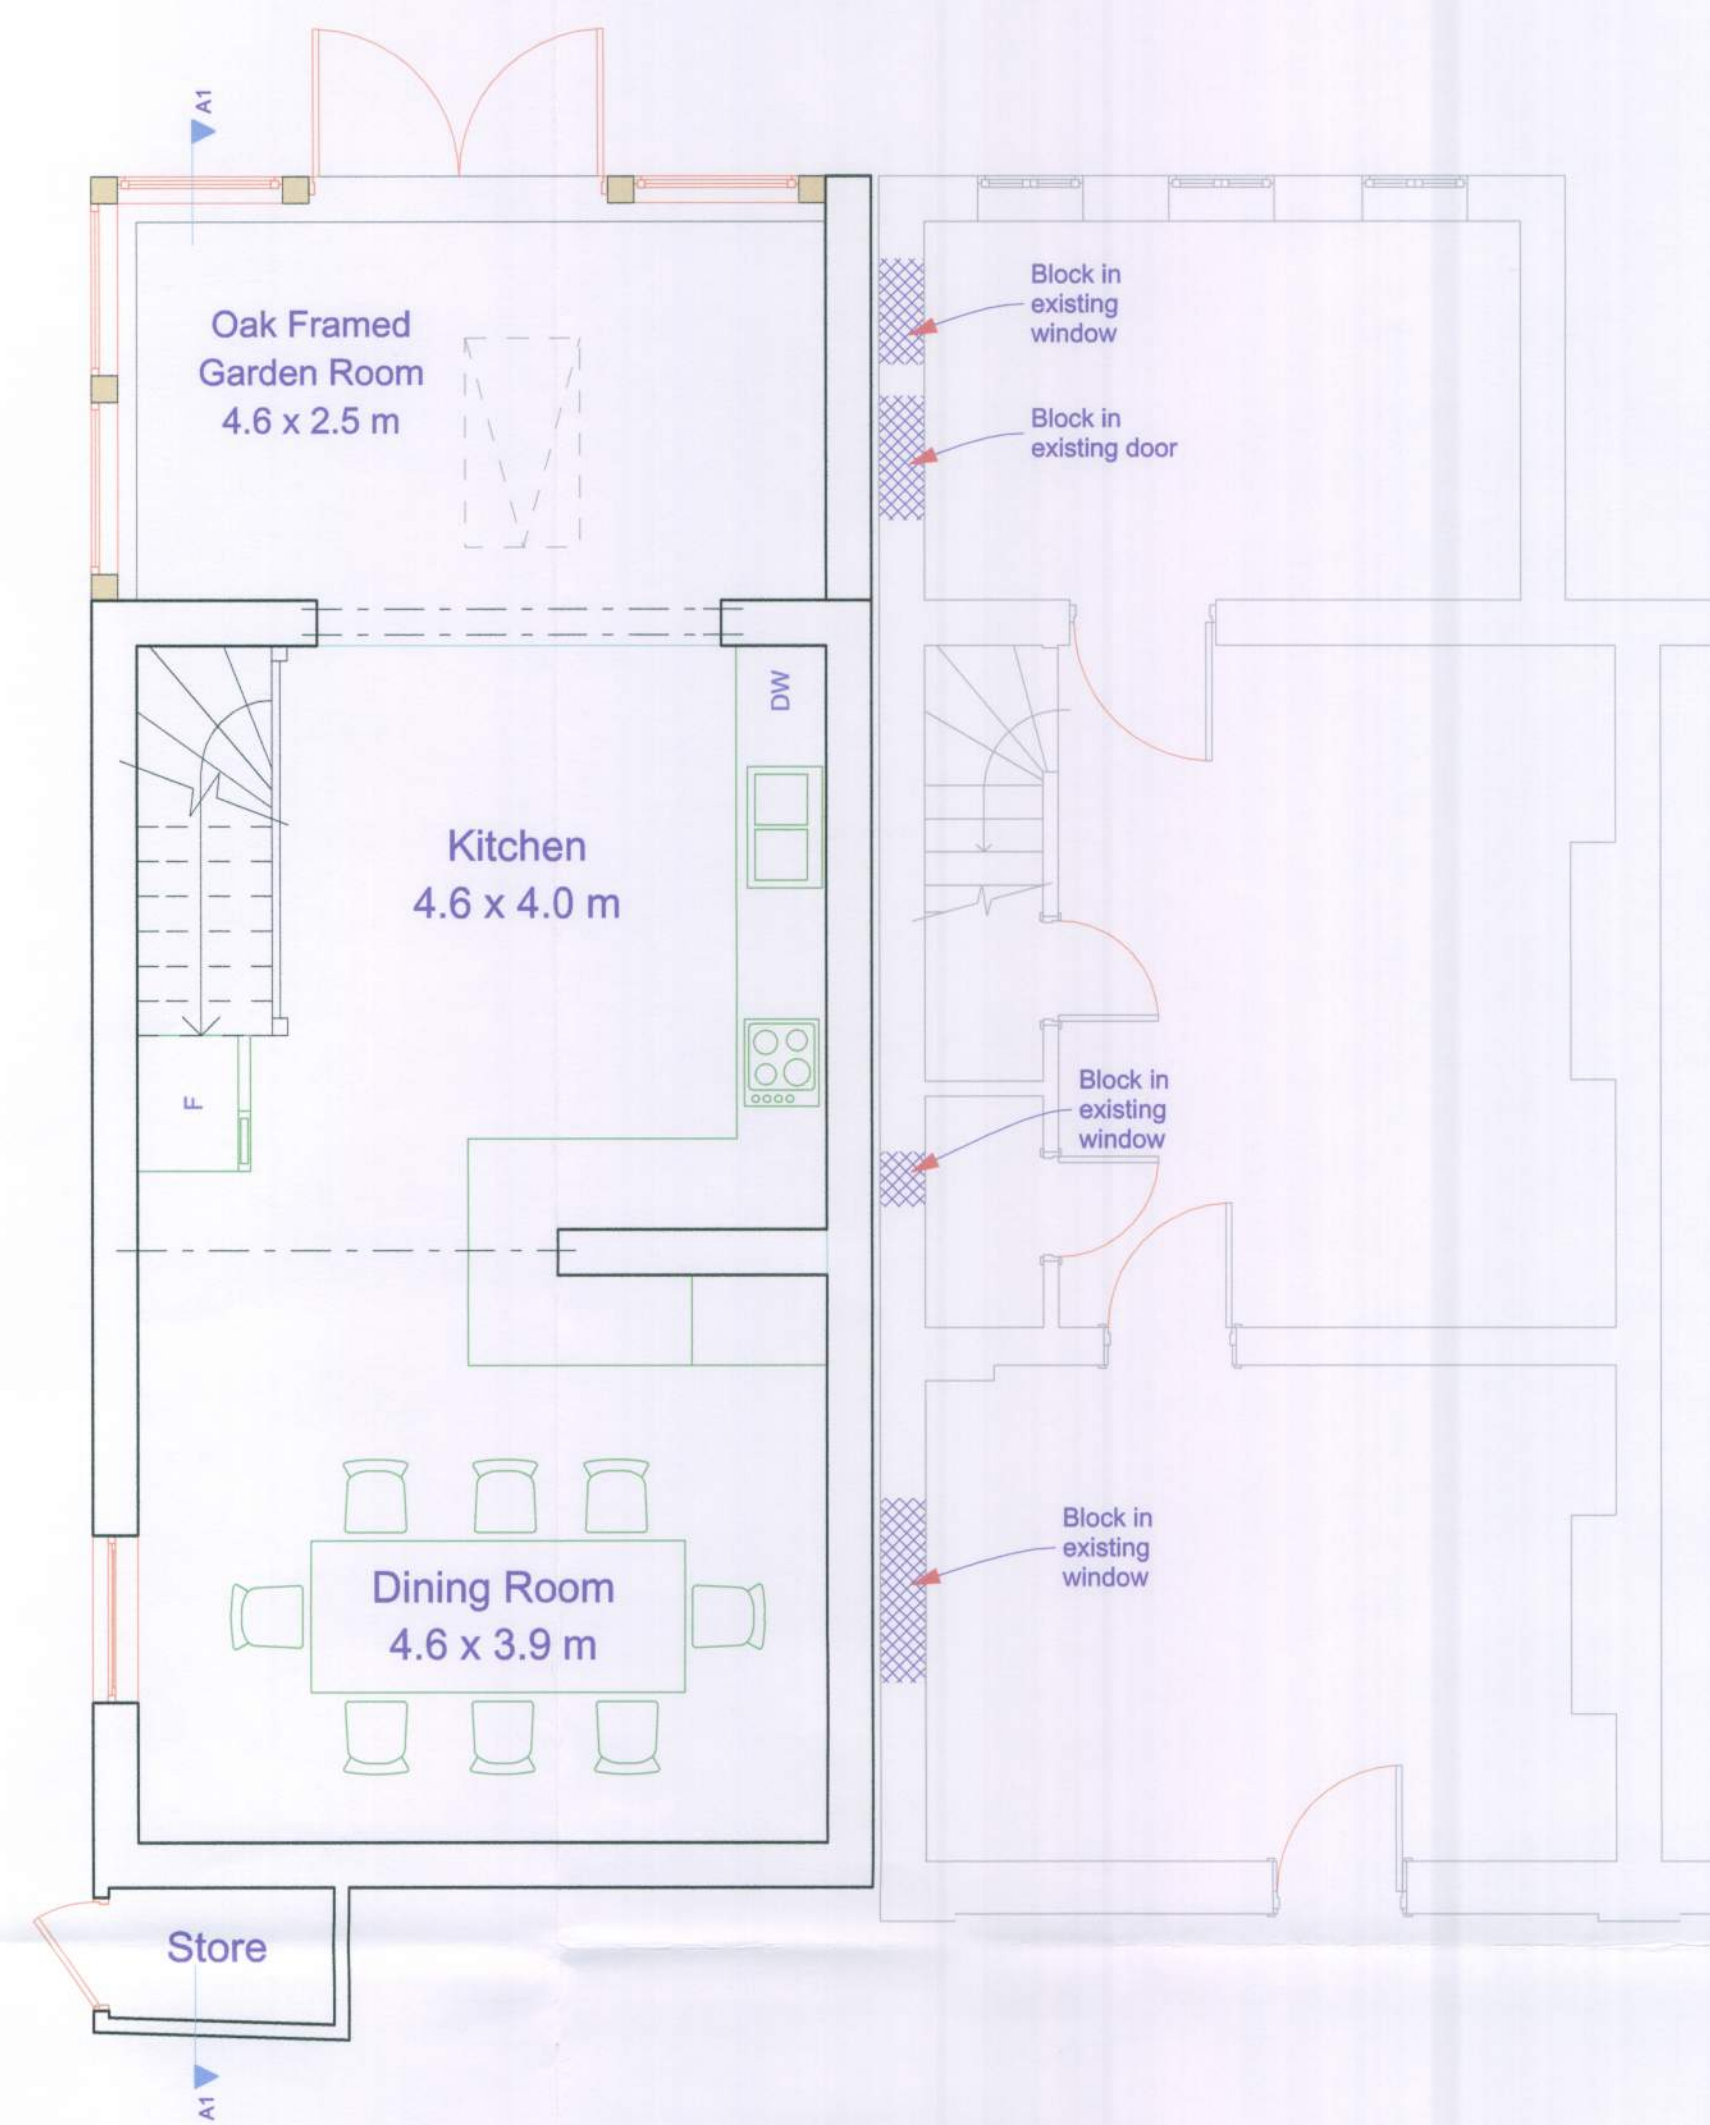

Lower Ground Floor

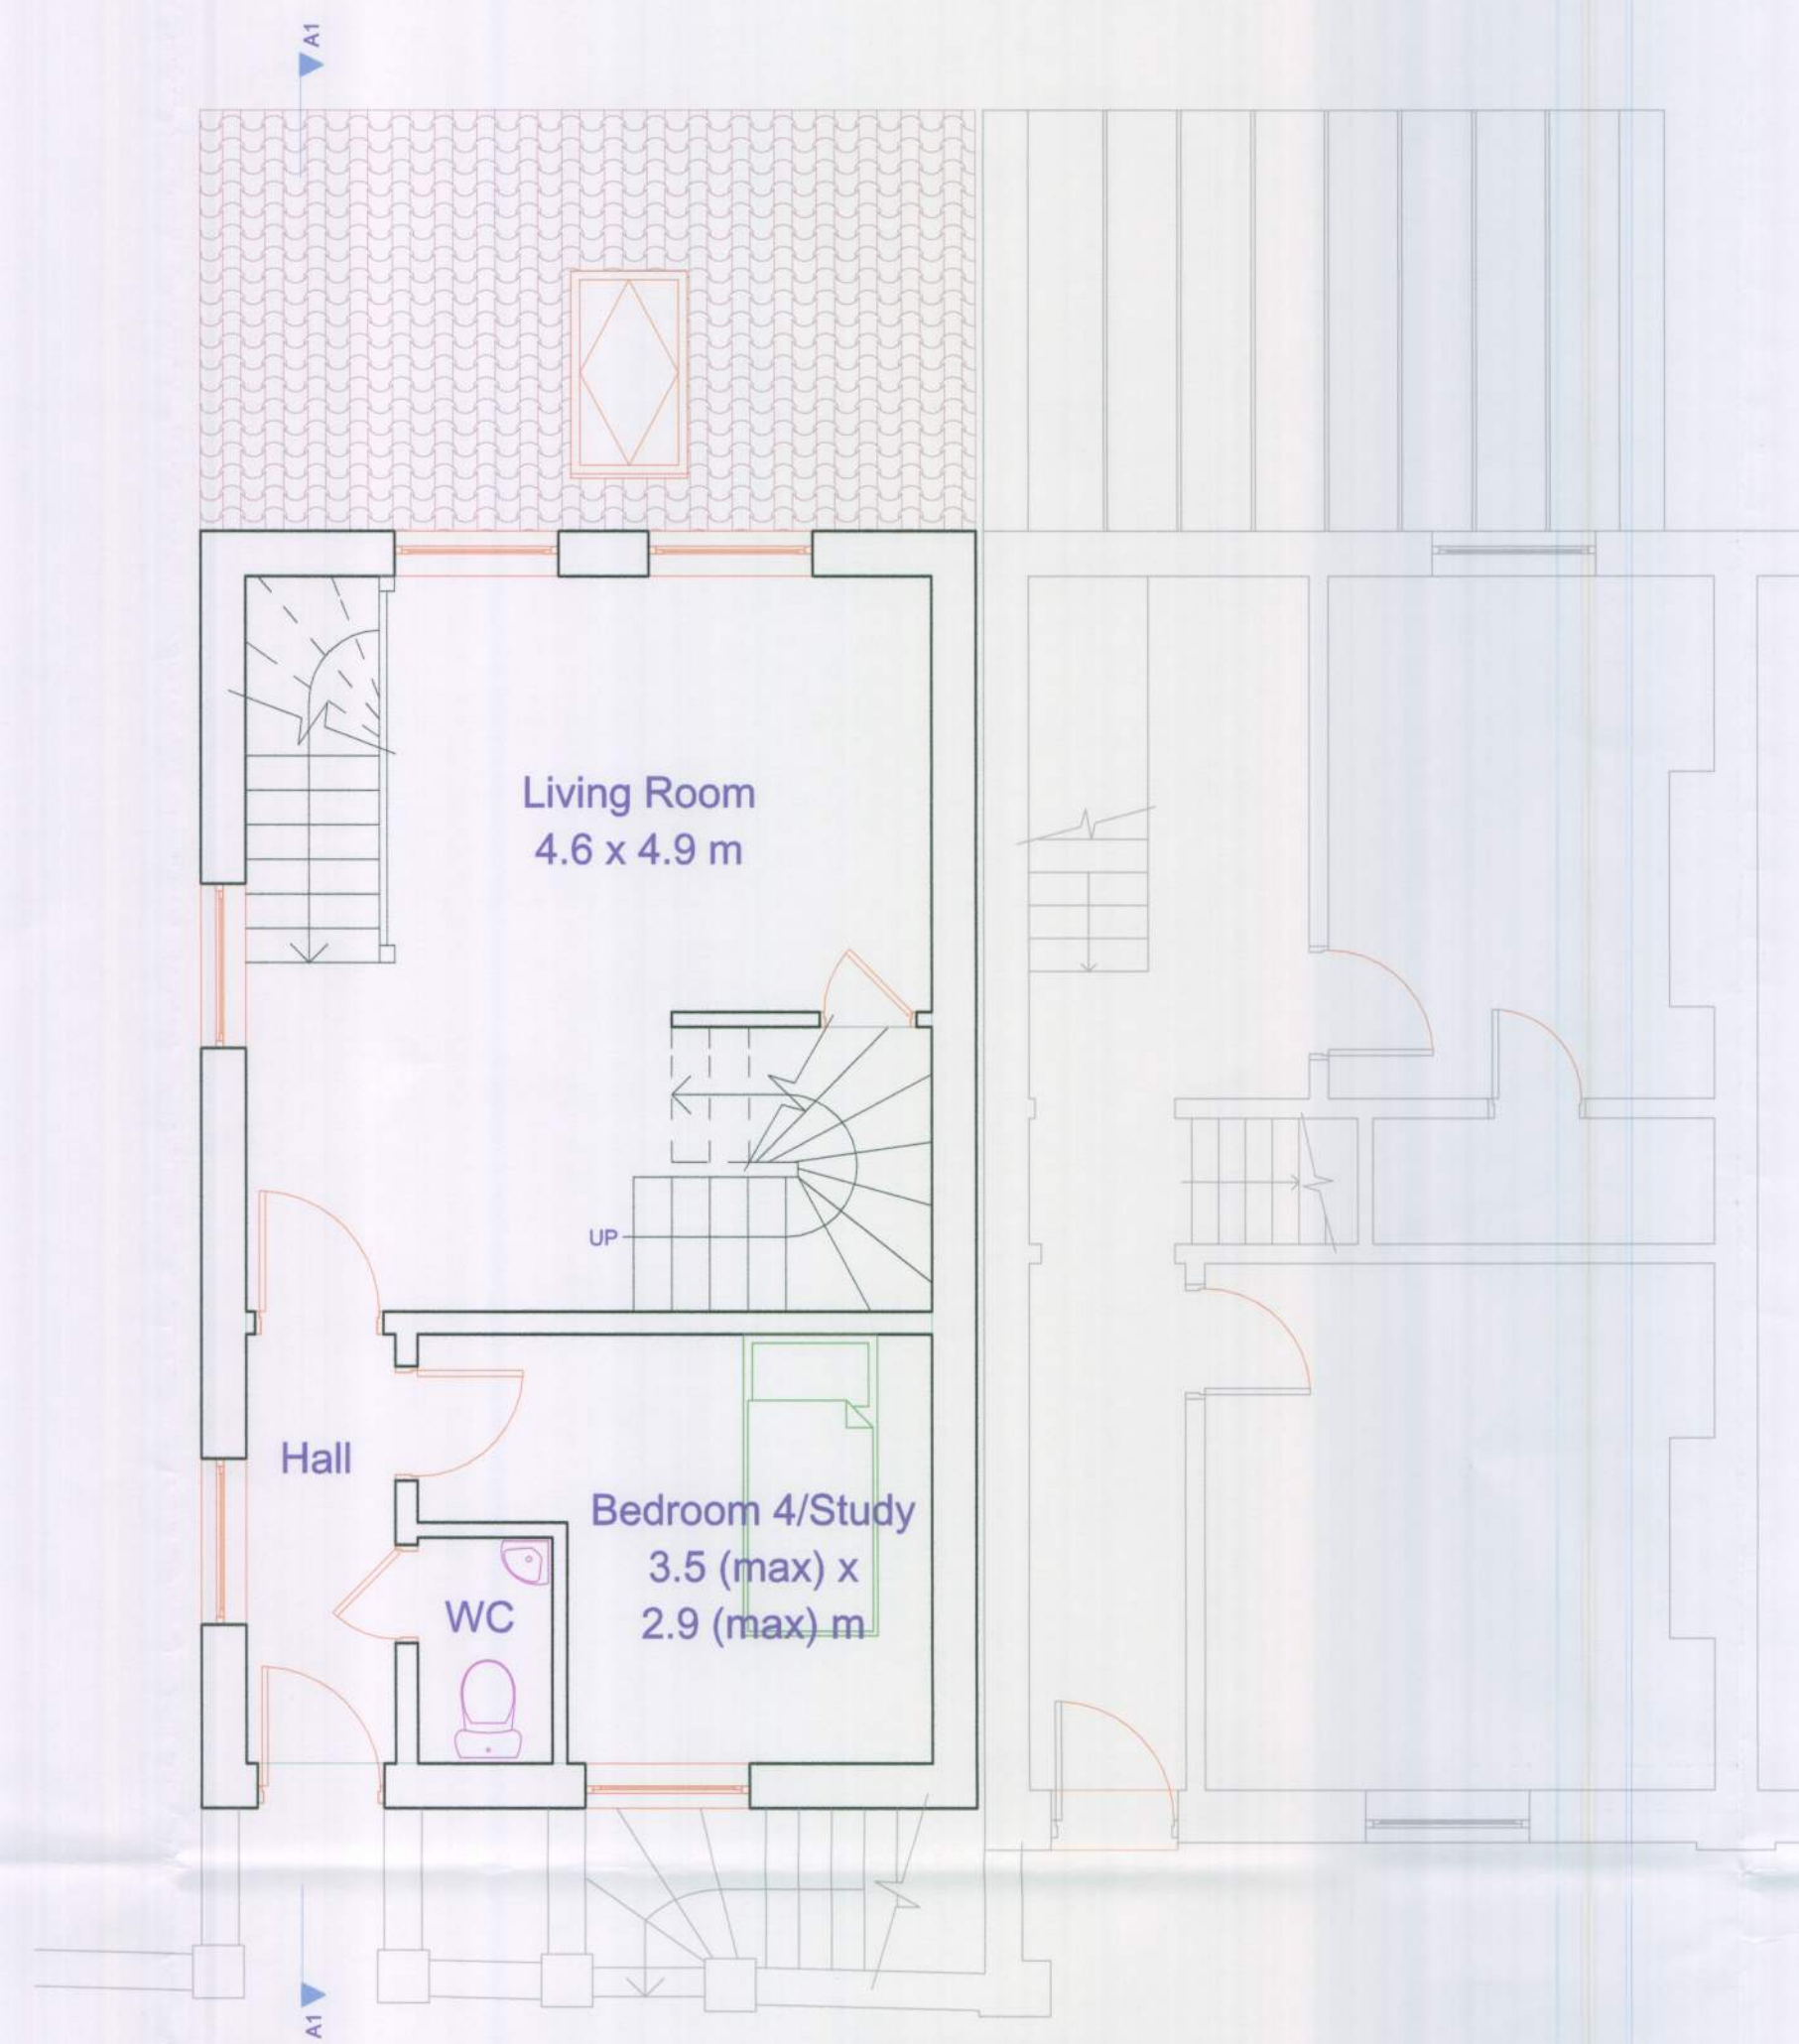

Ground Floor

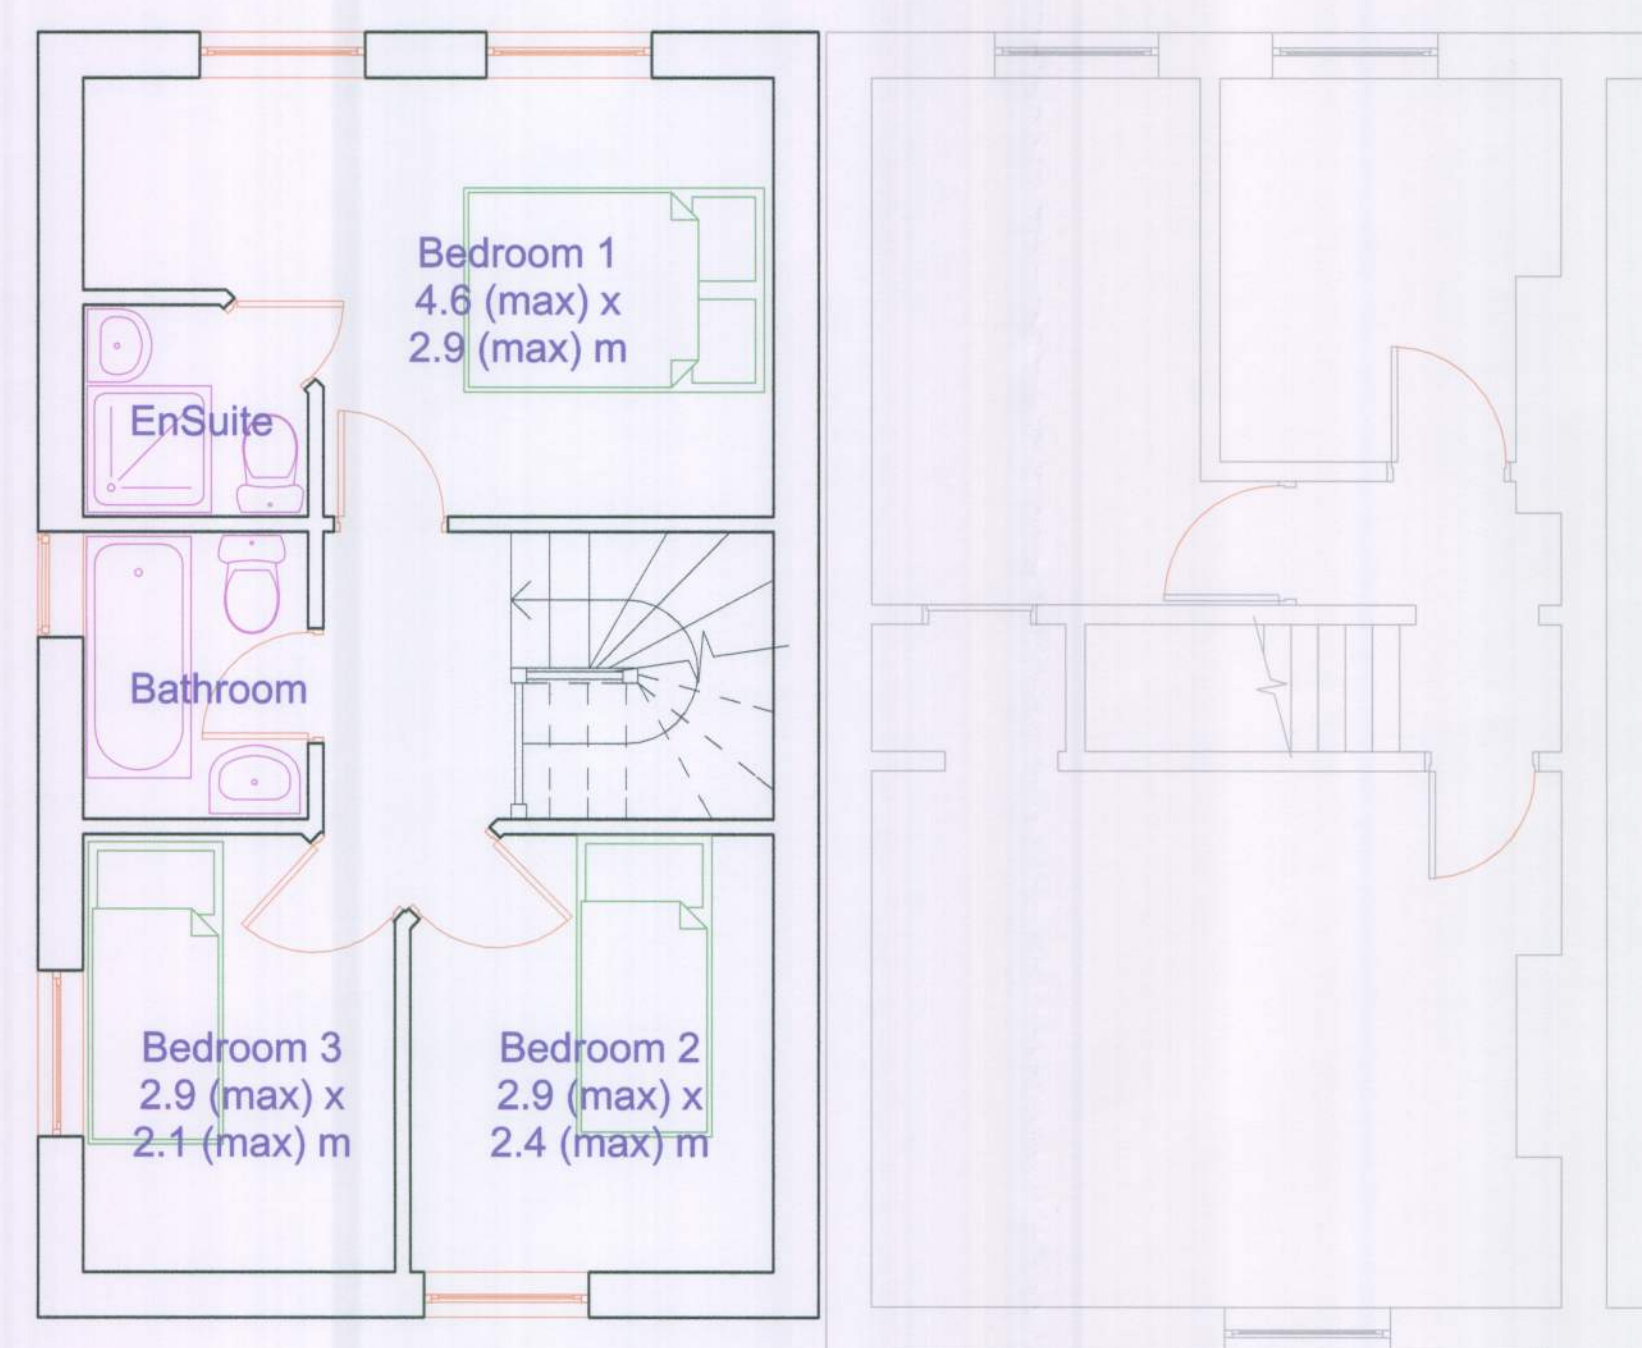

First Floor



Chartered Surveyors

Norton Studio, School Lane
Arundel, West Sussex
BN18 9DR

tel: 01903 885444

fax: 01903 883111

email: mail@andrewfuller.co.uk

www.andrewfuller.co.uk



Job Title

84 Maltravers Street, Arundel

Client

Mr P Andrews

Drawing Name

Proposed Floor Plans

Drawing Status

Planning

Drawn by DF

Date Jan 12

Checked by

Date

Drawing Scale

1:100

Drawing No

Status

Revision

11384/02