


PLAN B.

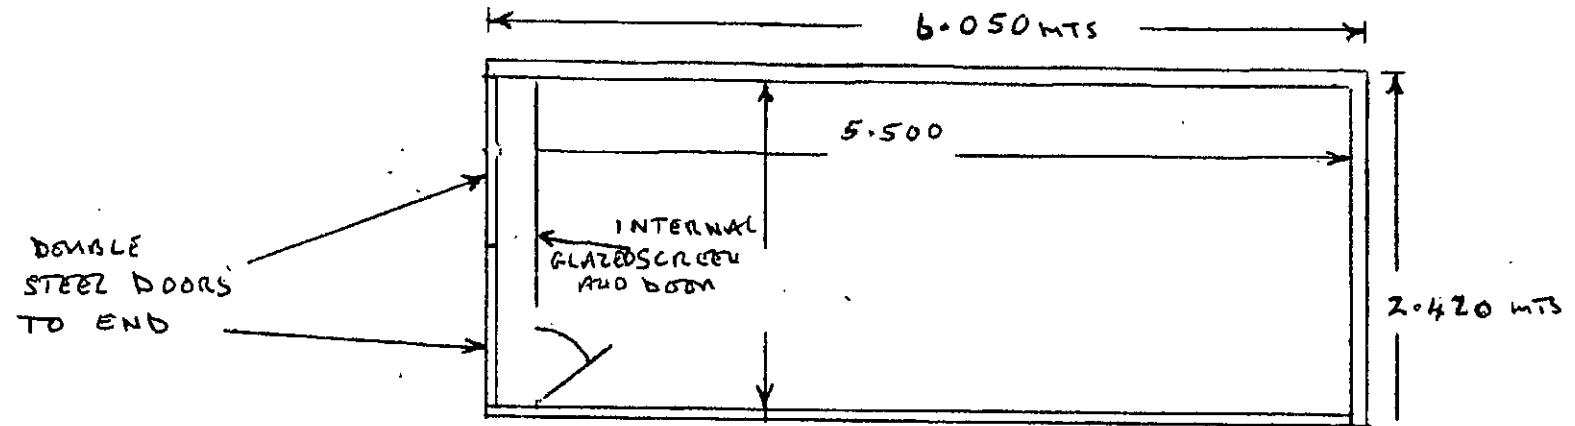

FLOOR PLAN SCALE 1:50

SINGLE STORY PORTABLE CONTAINER

FOR ARUNDEL MUSEUM