


Erect Satellite dish on rear
of central chimney in the valley
(Can not be seen from the road)

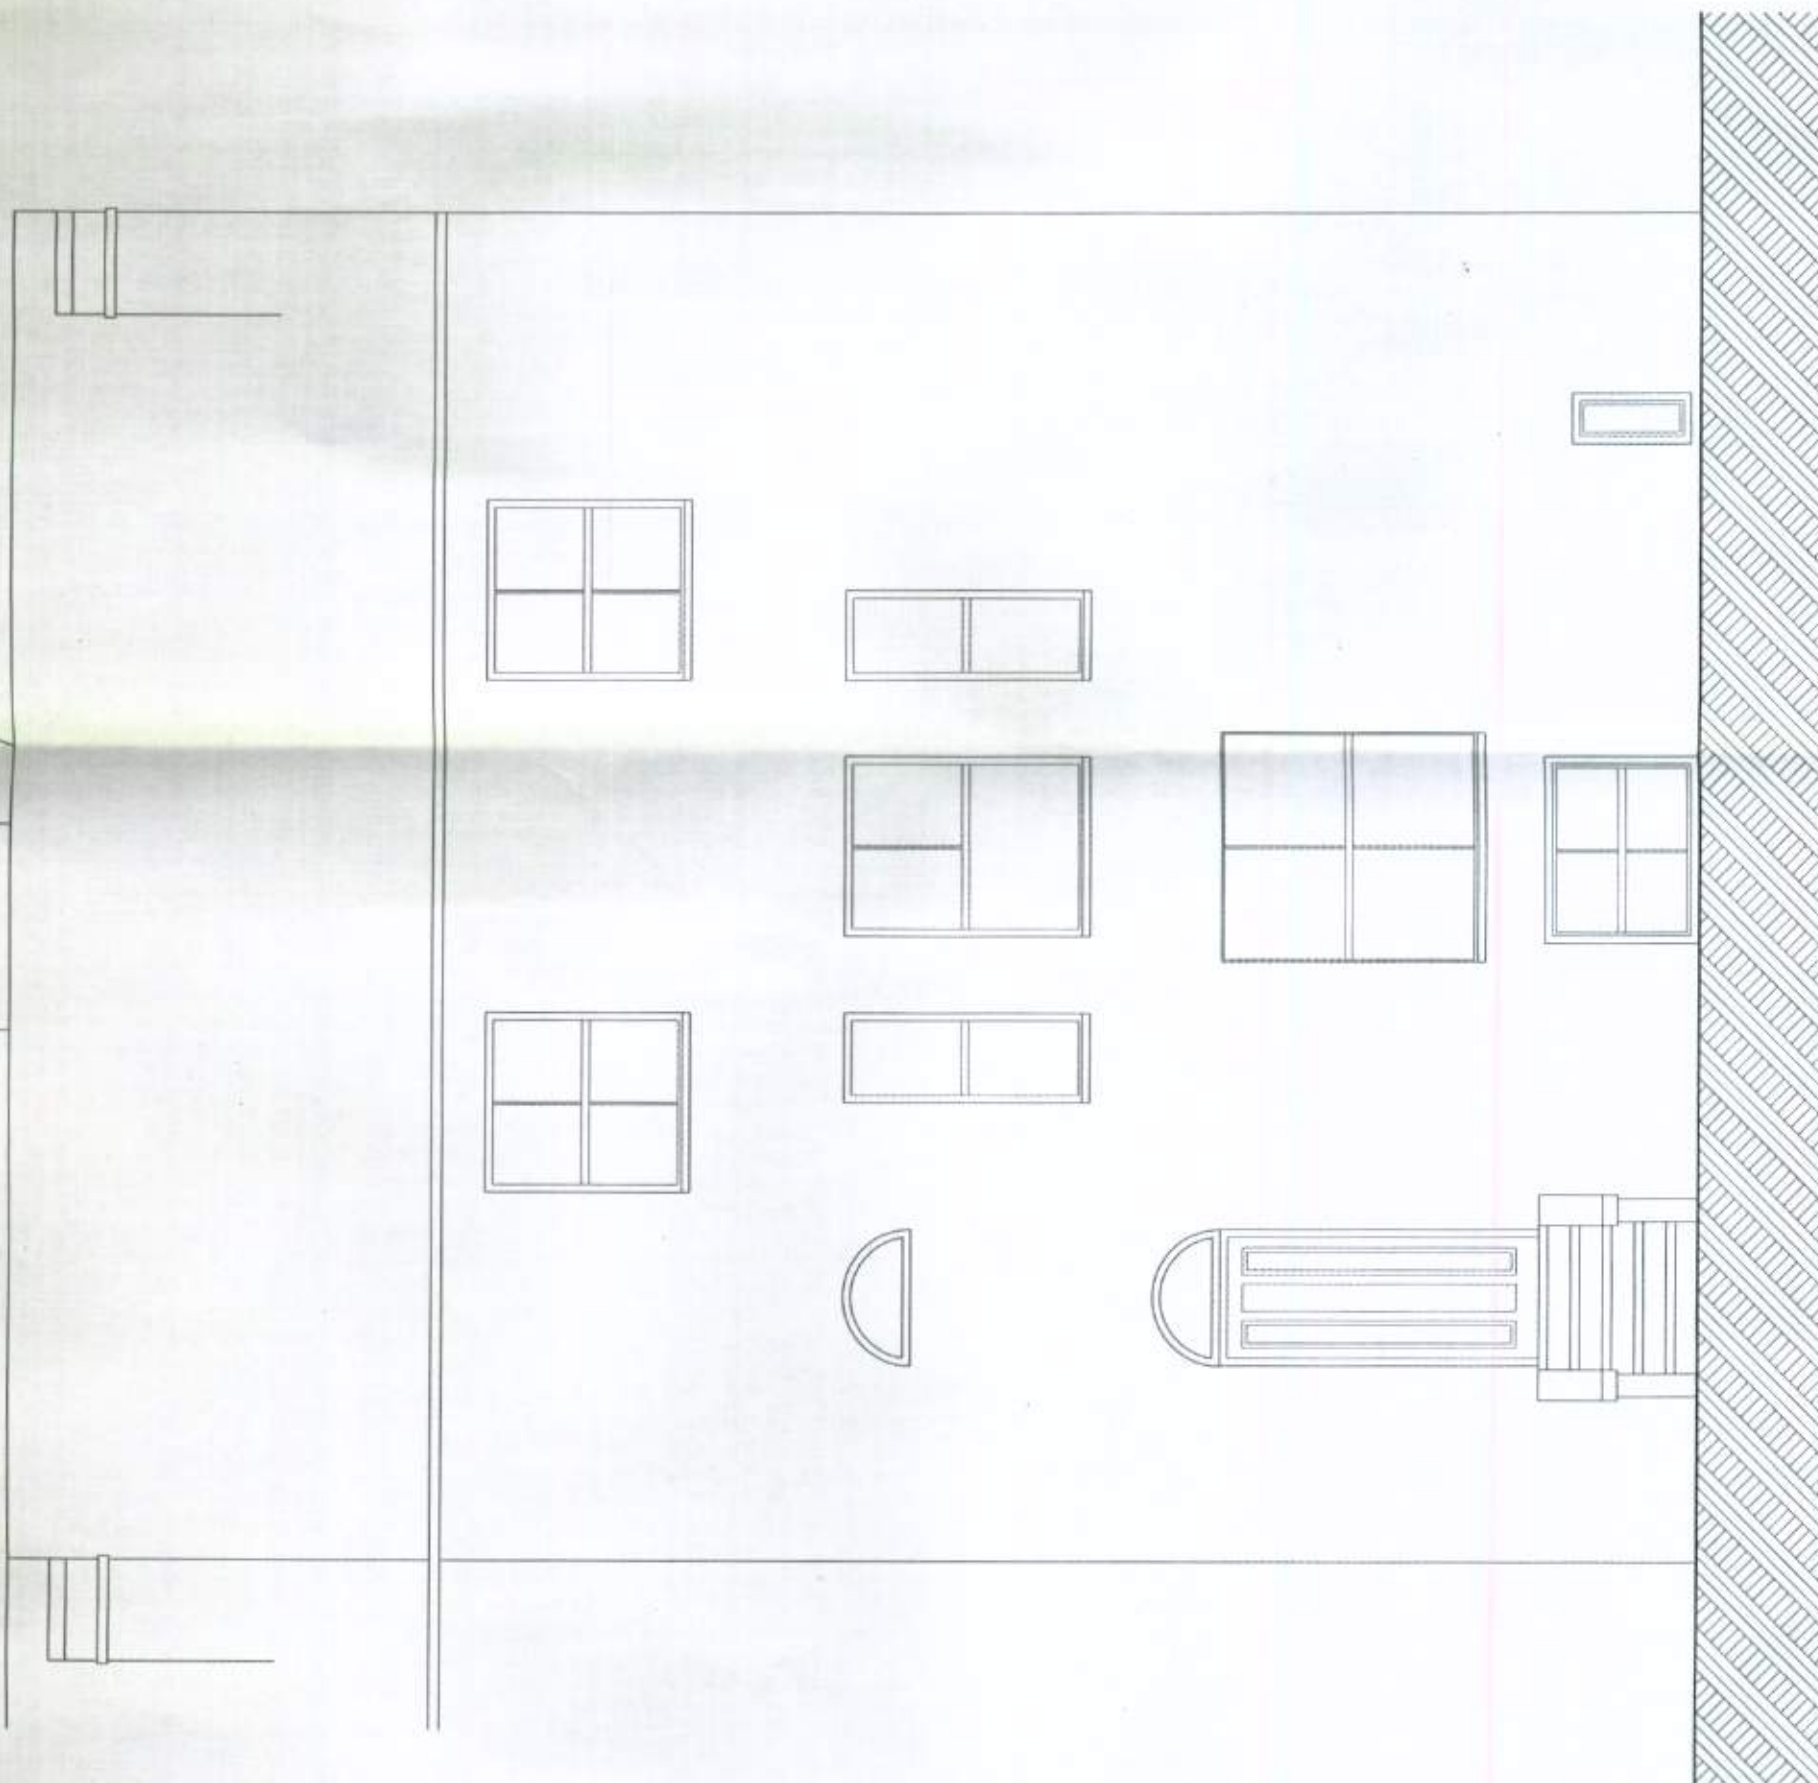

NO.	AB 21	11.11
RECEIVED		
24.11.11		

 ANDREW FULLER ASSOCIATES	
Chartered Surveyors	
Norton Studio, School Lane Arundel, West Sussex BN18 9DR tel: 01903 885444 fax: 01903 883111 email: mail@andrewfuller.co.uk www.andrewfuller.co.uk	
Job Title	52 Tarrant Street, Arundel
Client	Mr J Eades & Mr N Herbert
Drawing Name	Front Elevation showing Sky dish
Drawing Status	Planning
Drawn by	DF
Checked by	
Date	Nov 11
Date	
Drawing Scale	1:50 at A3
Drawing No	11391/ 05
Status	Revision