




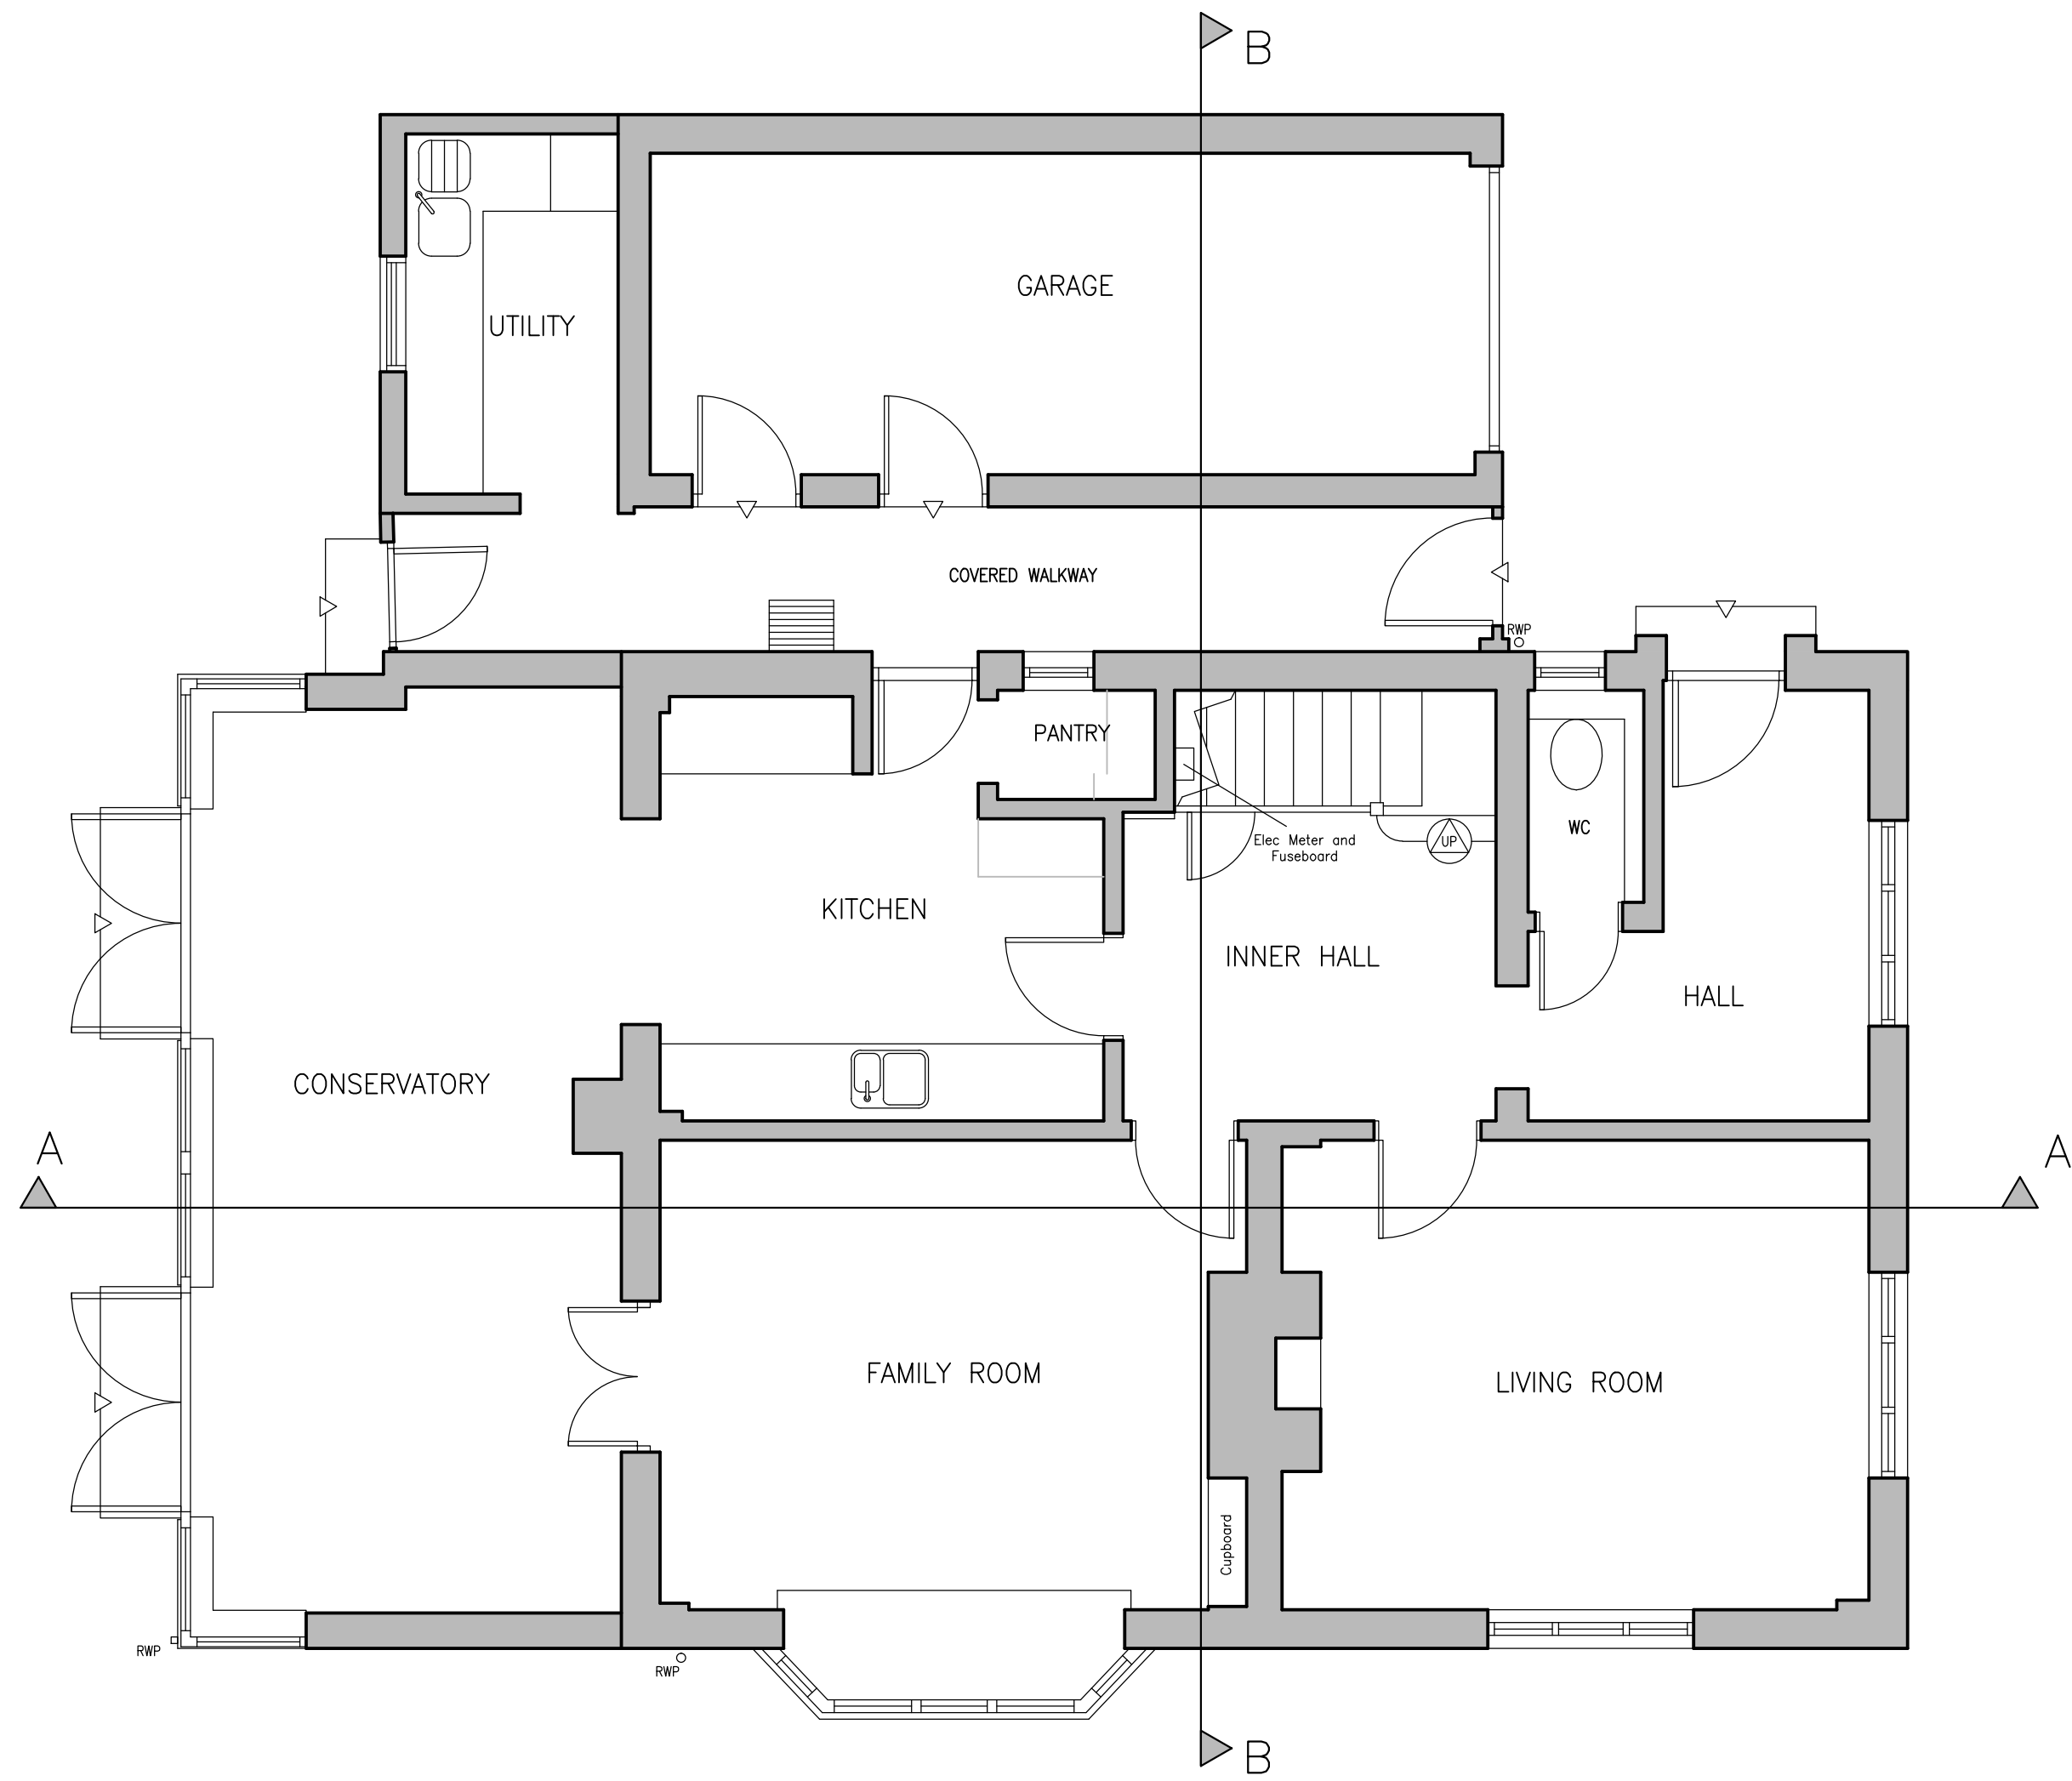


EXISTING GROUND FLOOR PLAN

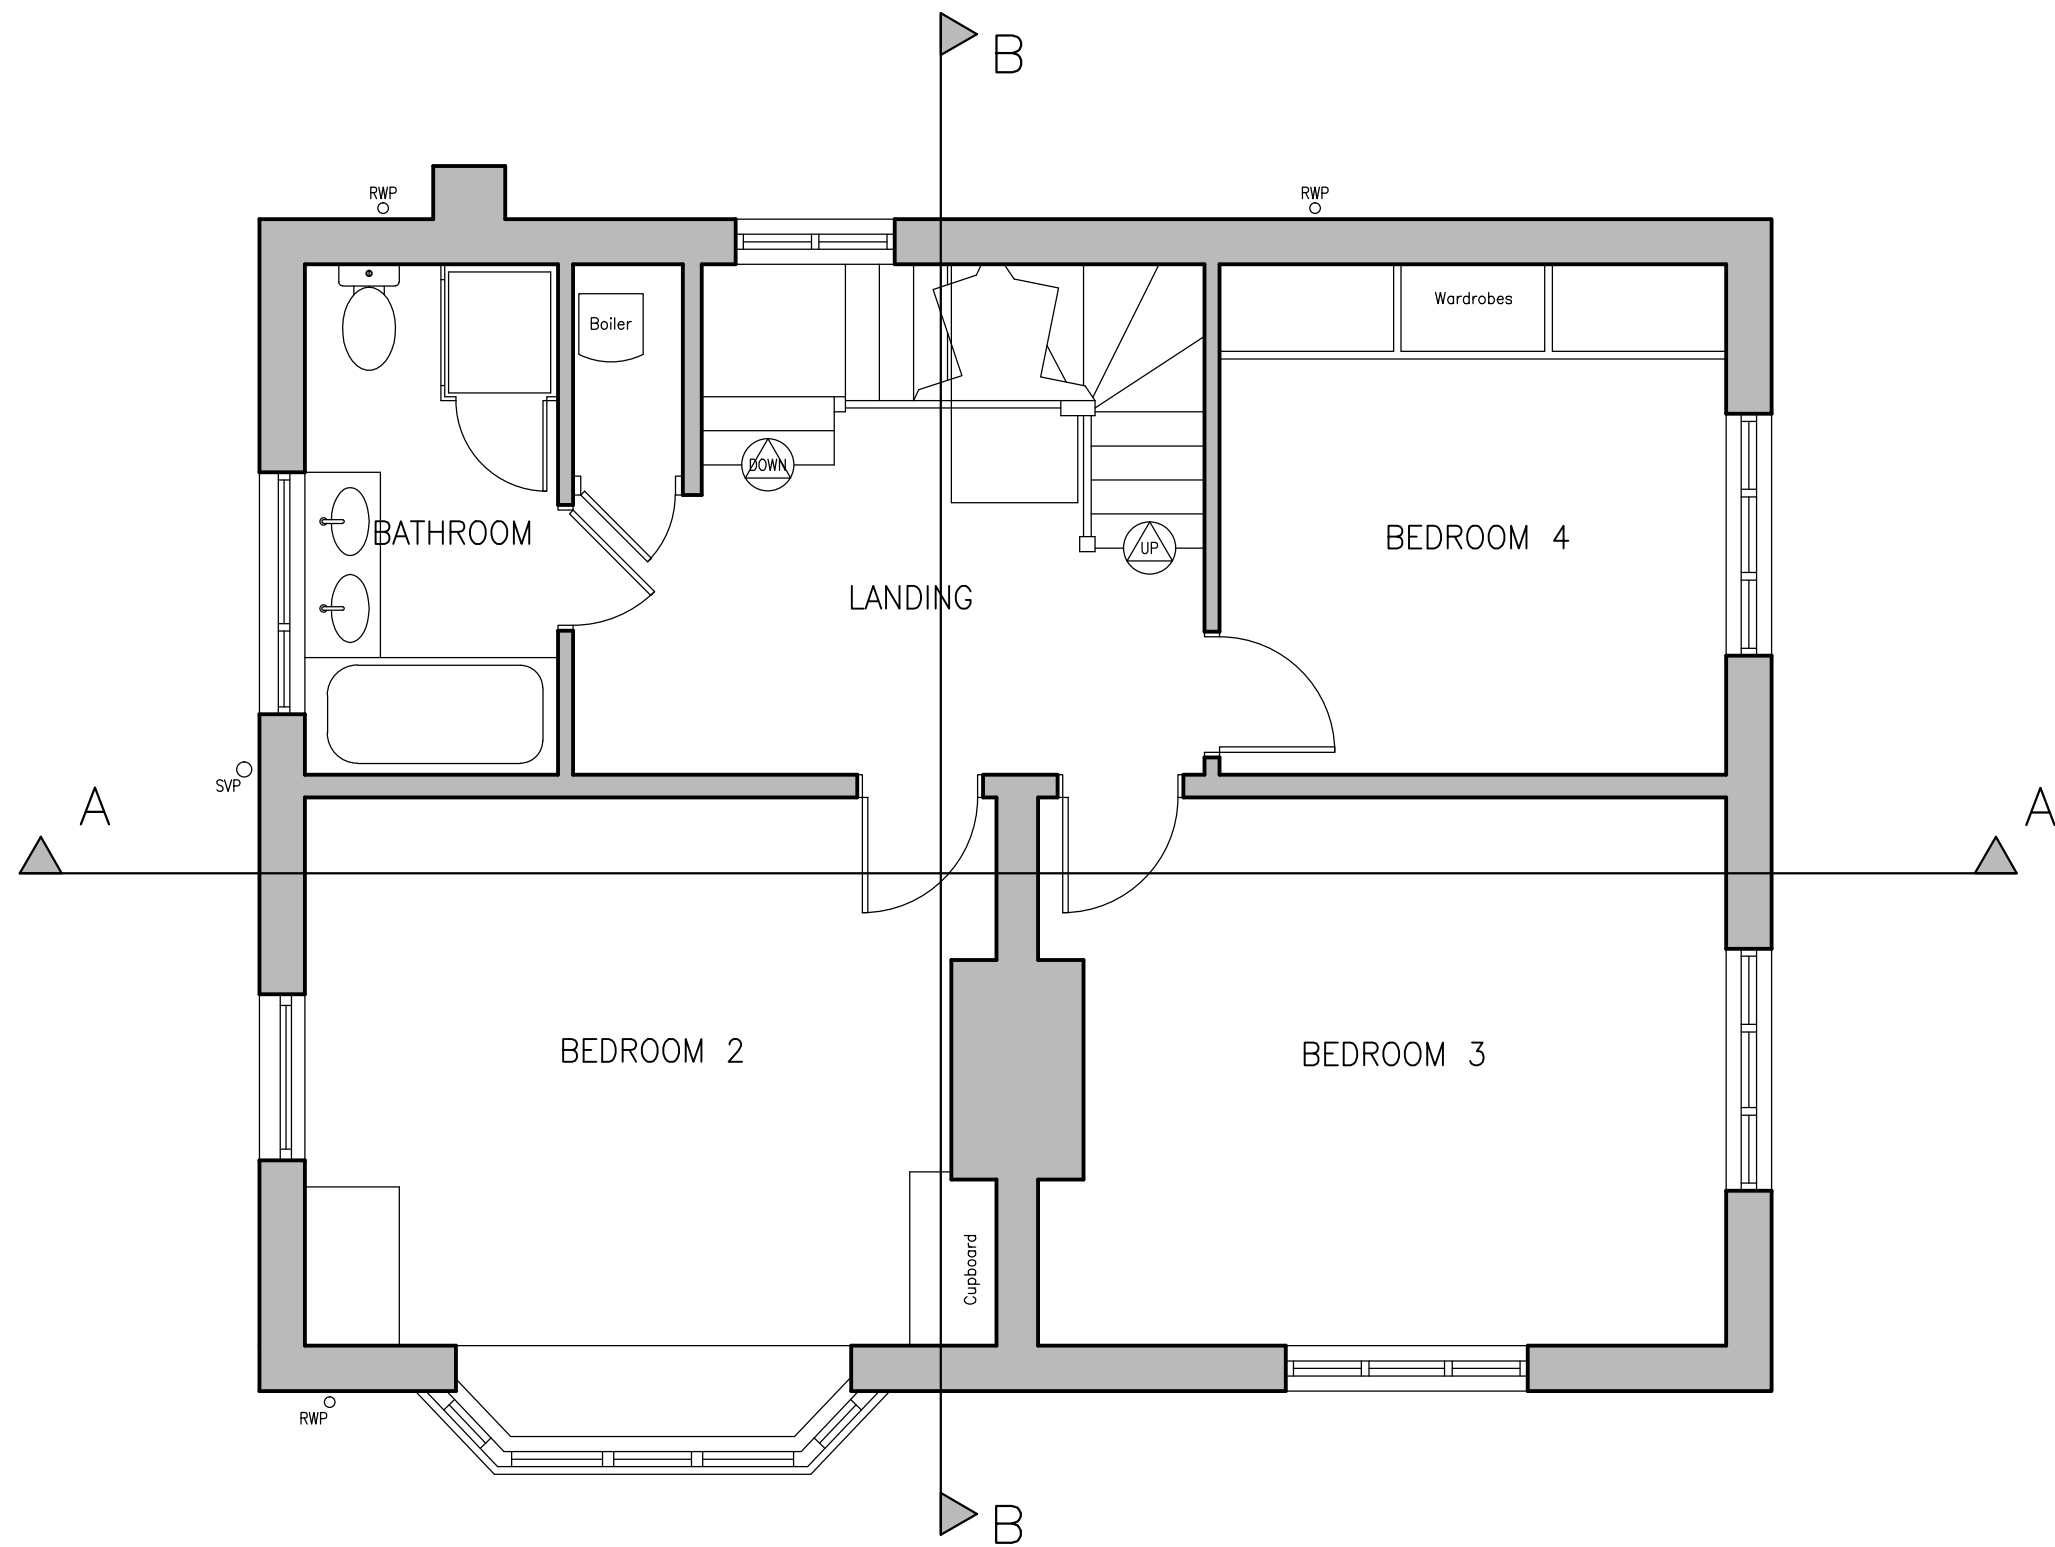

EXISTING FIRST FLOOR PLAN

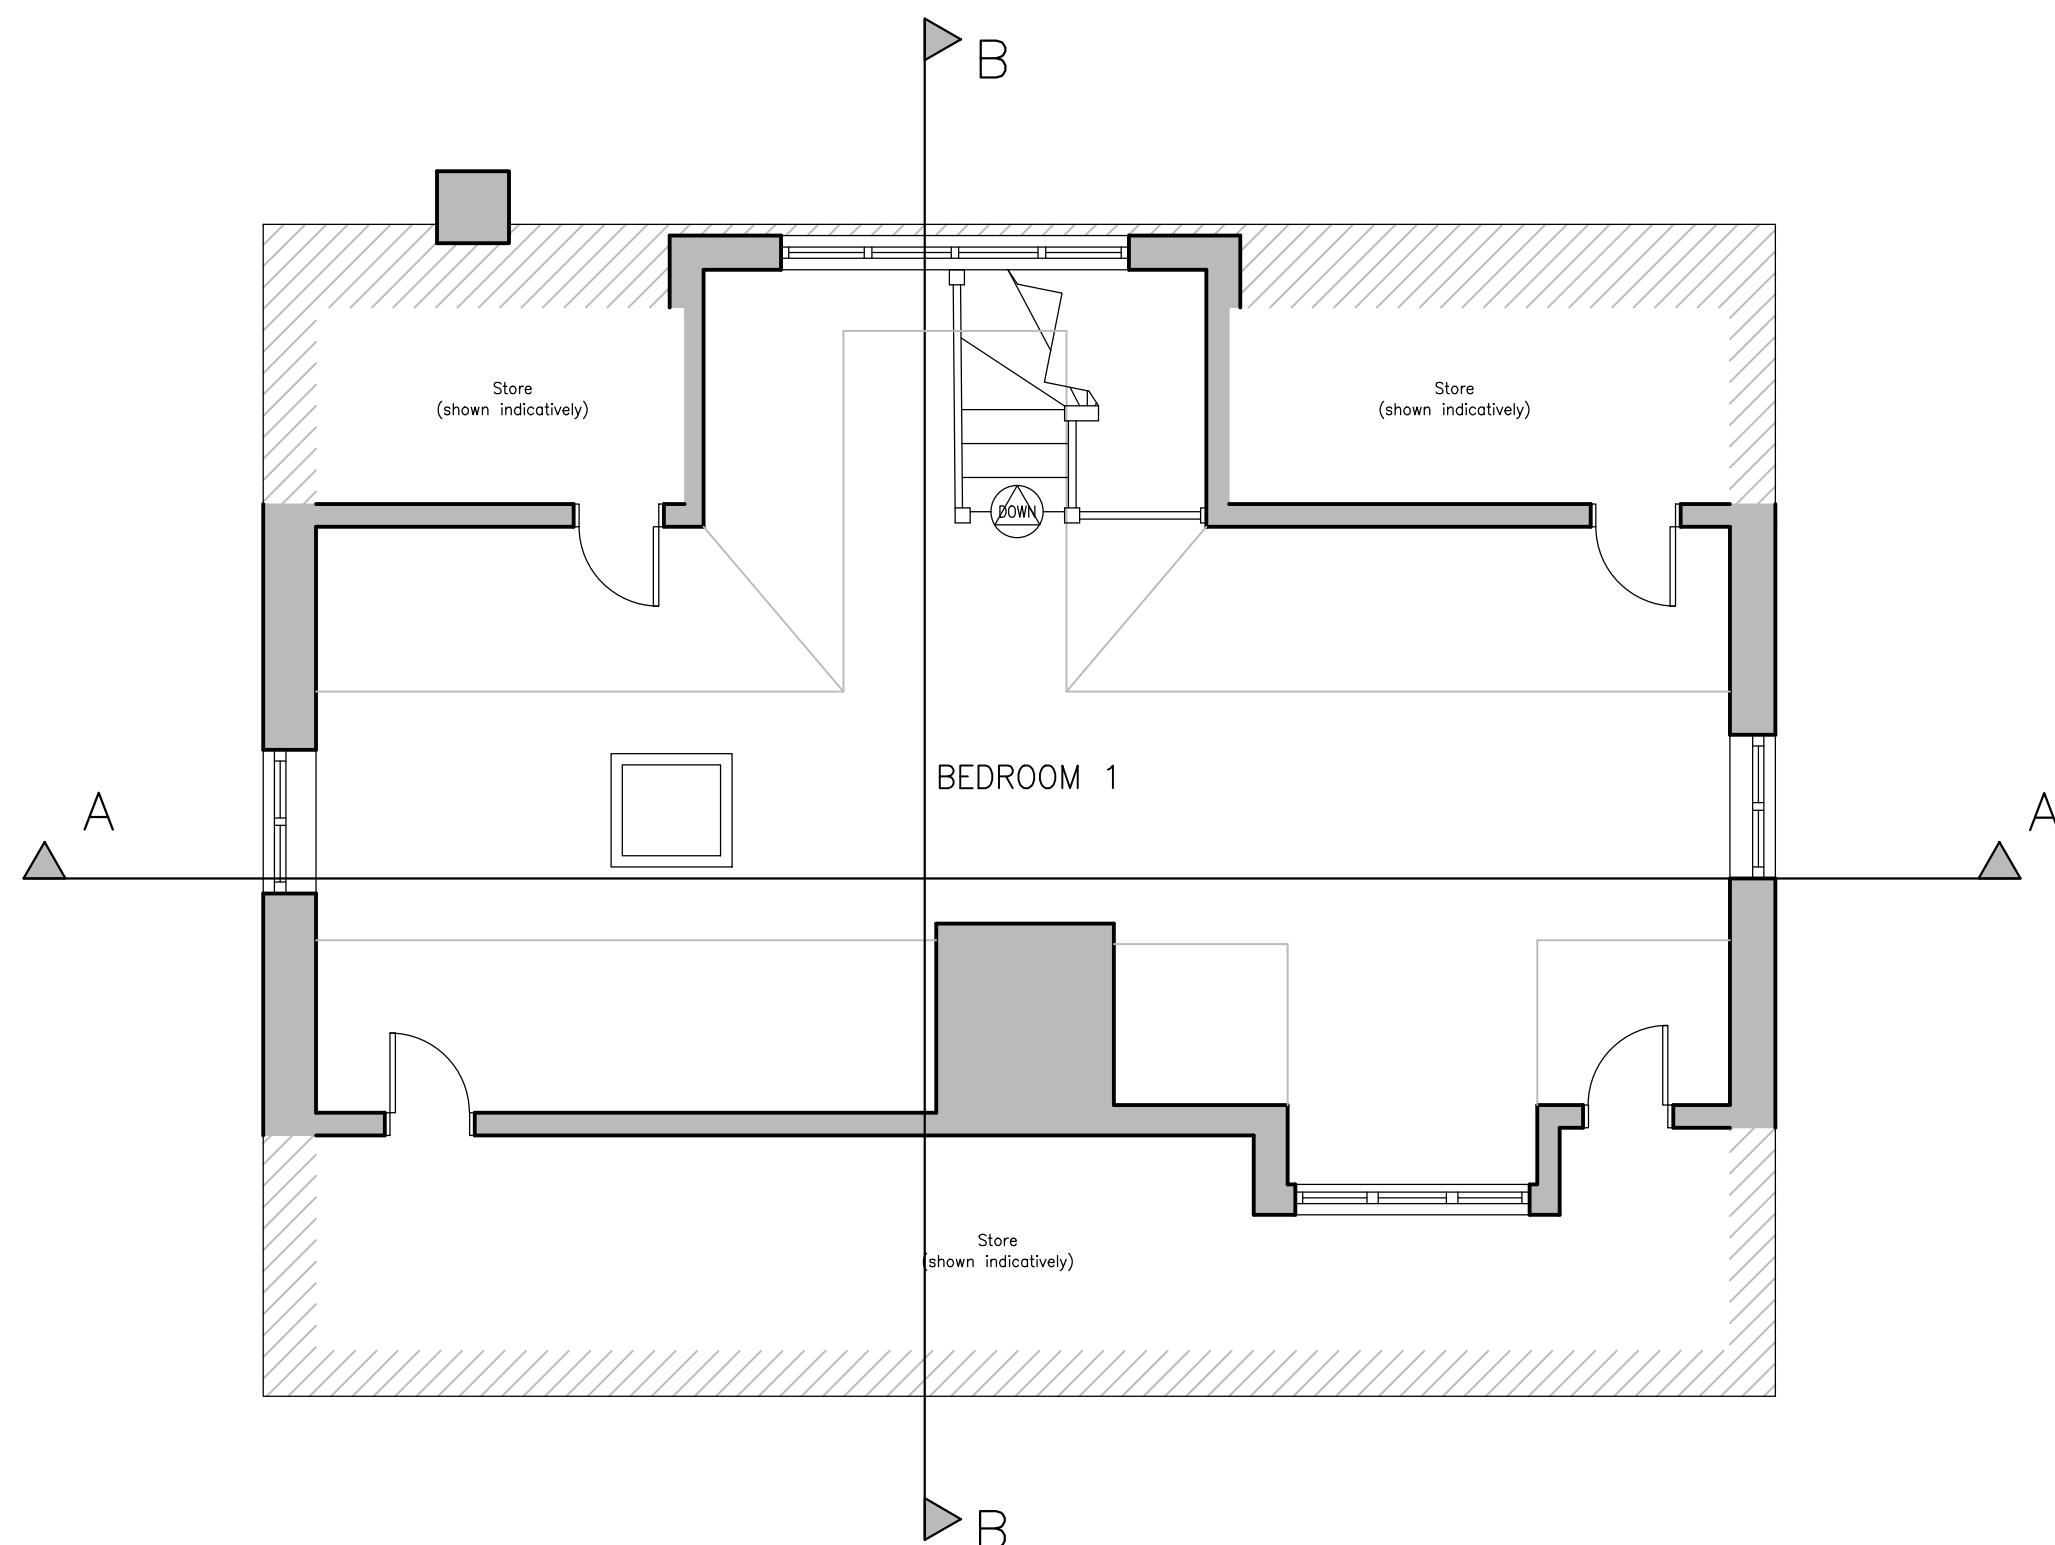

EXISTING SECOND FLOOR PLAN

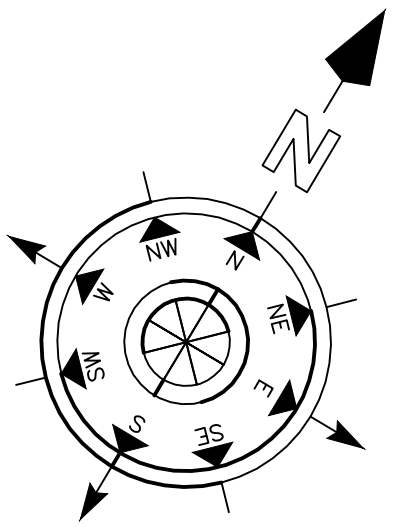

NOTES
DO NOT SCALE OFF THIS DRAWING.
CHECK ALL DIMENSIONS ON SITE BEFORE ANY WORK IS COMMENCED.
ALL GOODS, MATERIALS AND WORKMANSHIP MUST CONFORM WITH CURRENT BUILDING REGULATIONS, BRITISH STANDARDS AND CODES OF PRACTICE.
COPYRIGHT OF THIS DRAWING IS RETAINED BY THE ARCHITECT AND IT MUST NOT BE REPRODUCED WITHOUT WRITTEN CONSENT.

KEY:

	Ceiling Height
F-C 0.78 C-H 0.95	Window - Floor to Cill Window - Cill to Head
DH 2.02	Door Height
BH 2.38	Beam Height
▽ FFL First Flr	Finish Floor Level

REV	DATE	BY	AMENDMENT
-----	------	----	-----------

**folkes architects**

THE DESIGN STUDIO
94 High Street
Steering
West Sussex
BN14 9SD

1 01903 866620
1 01903 816486
info@folkesarchitects.co.uk

CLIENT
James and Elouisa Rowan

JOB TITLE
**5 Bernard Road
Arundel
BN18 9EP**

DRAWING TITLE
Existing Plans

DATE 19.03.2019	SCALE 1:50	DRAWN BY AD
		CHECKED BY MF

JOB NO. 19018	DRAWING NO. 1.02	REVISION
-------------------------	----------------------------	----------

