




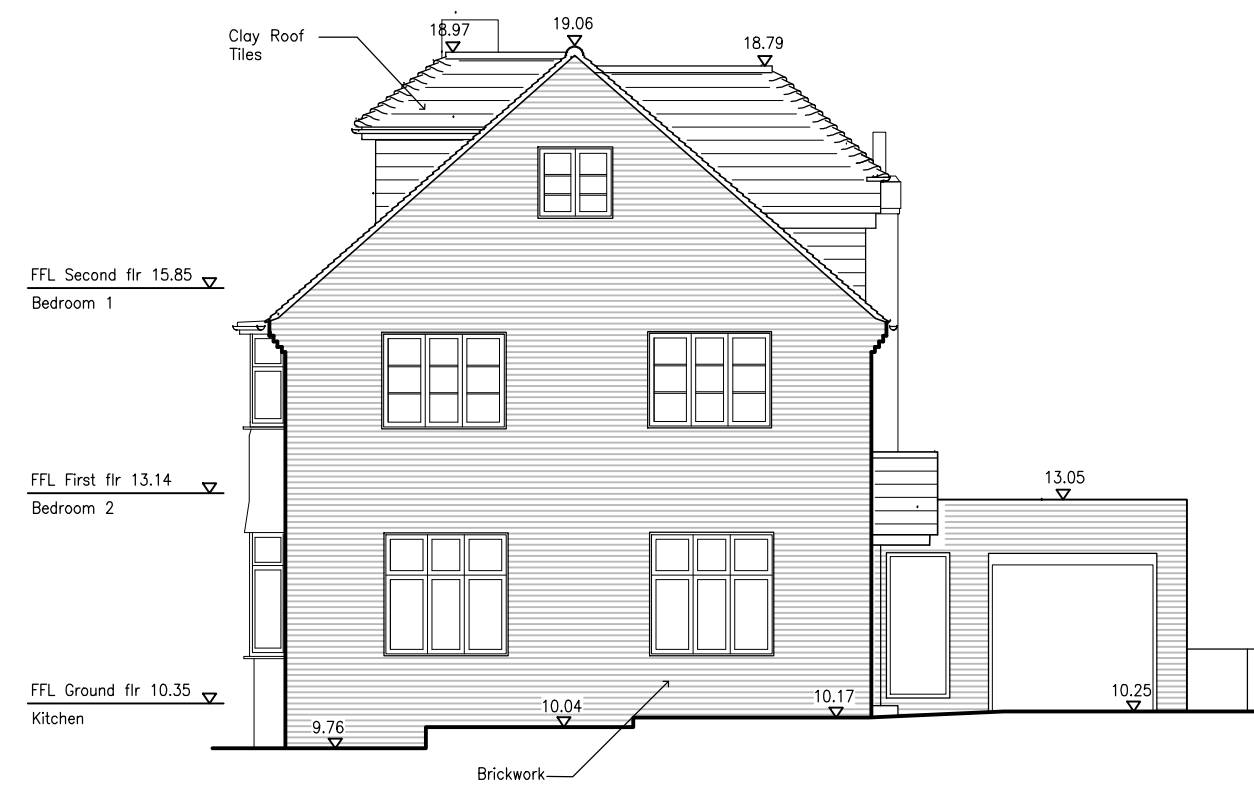


NORTHEAST ELEVATION

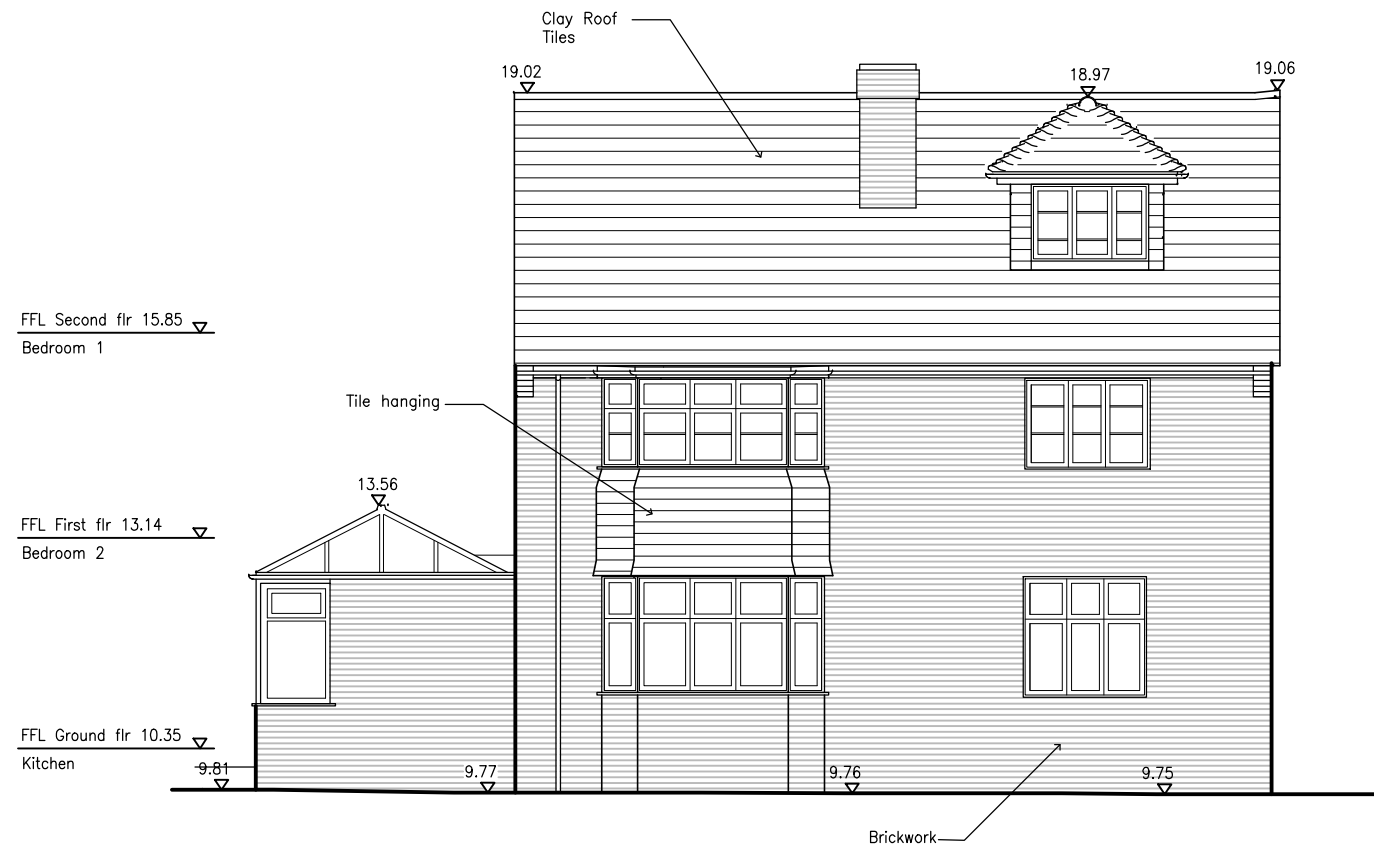


SOUTHEAST ELEVATION

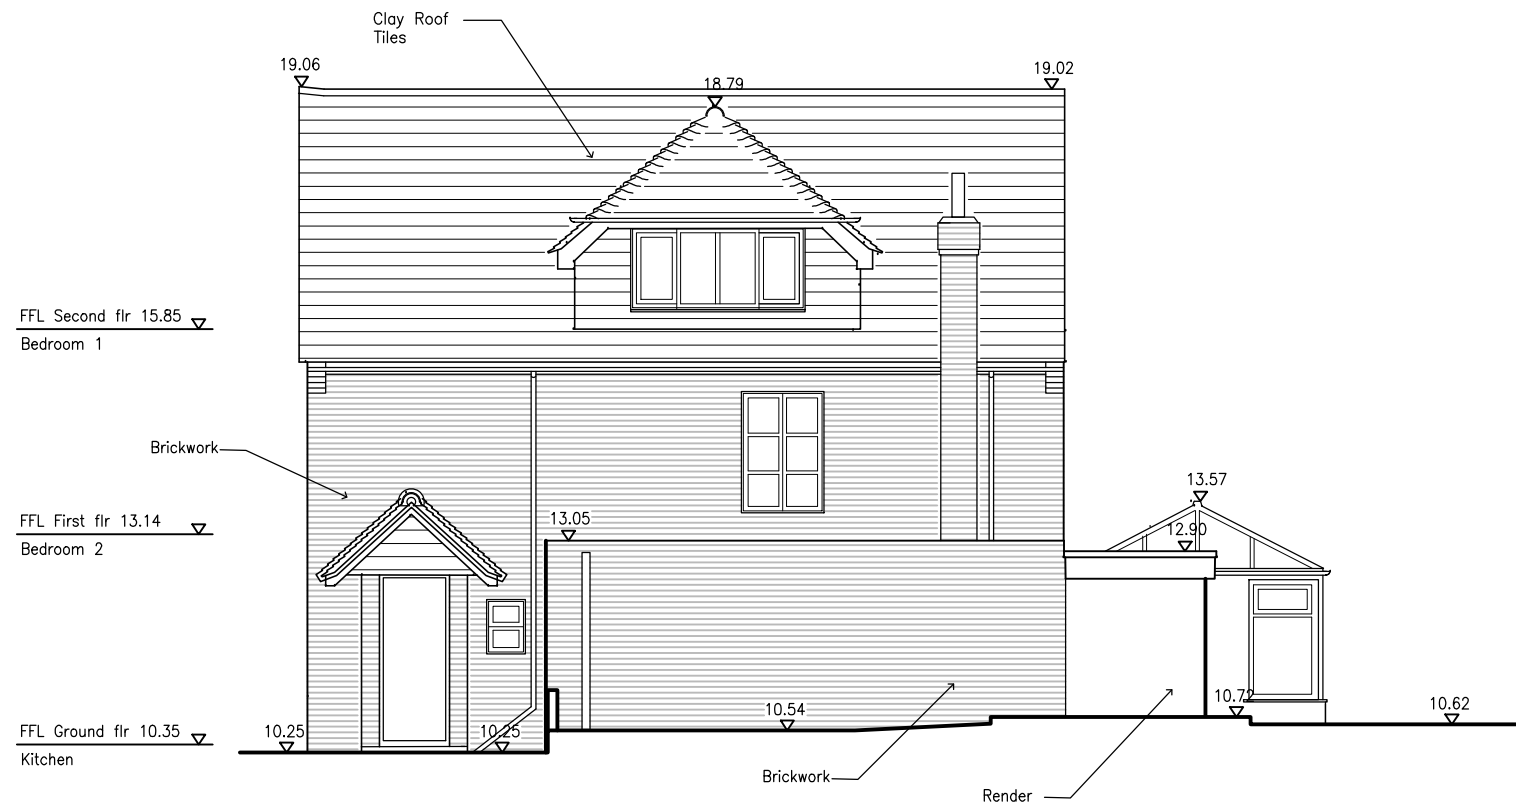


NORTHWEST ELEVATION

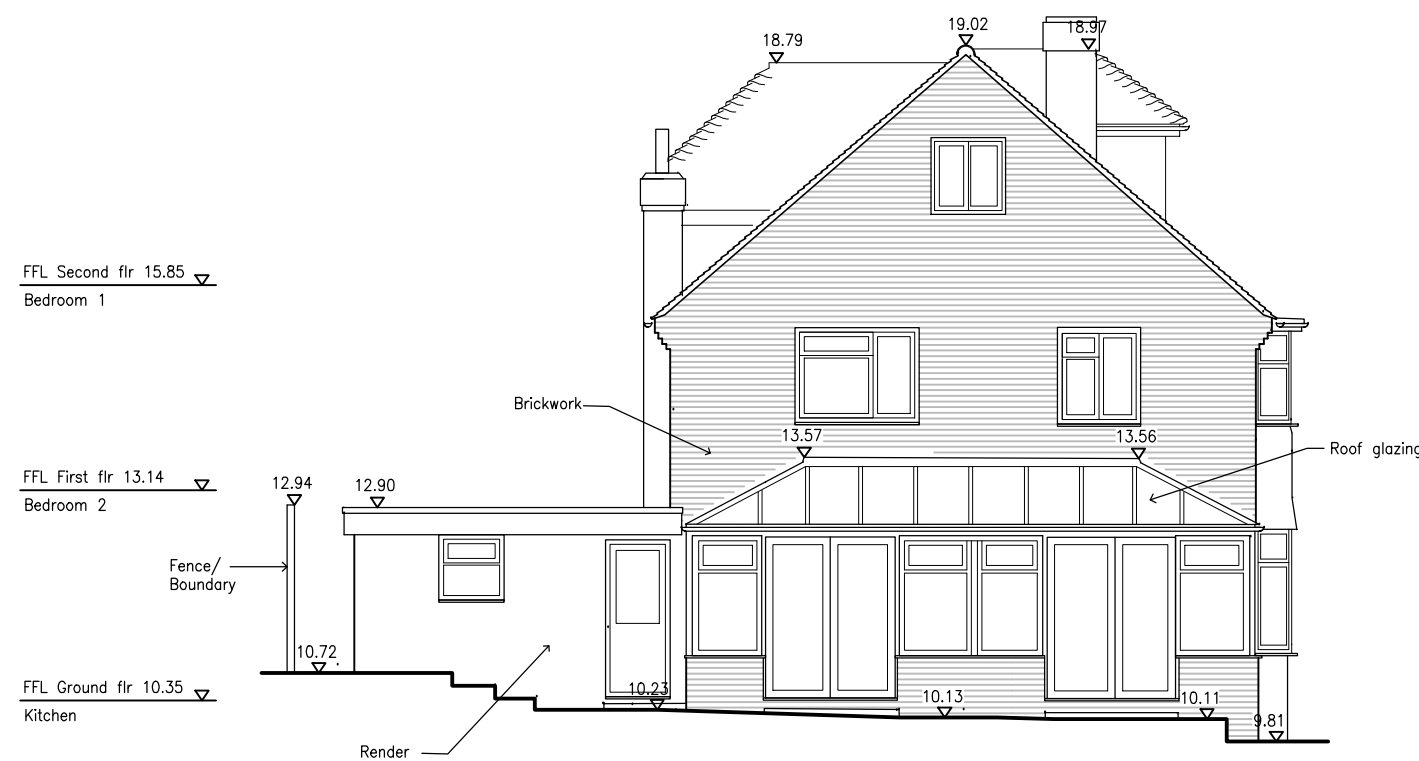

SOUTHWEST ELEVATION

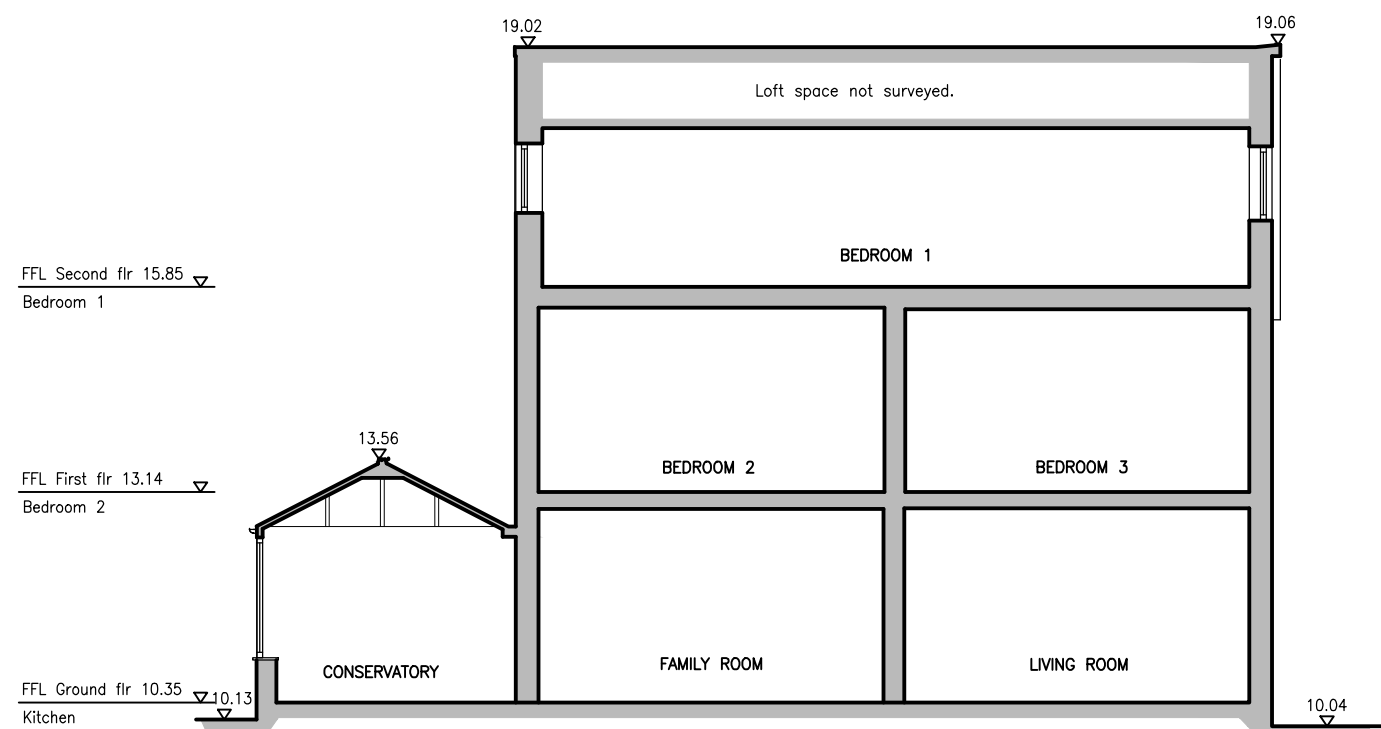

SECTION A-A

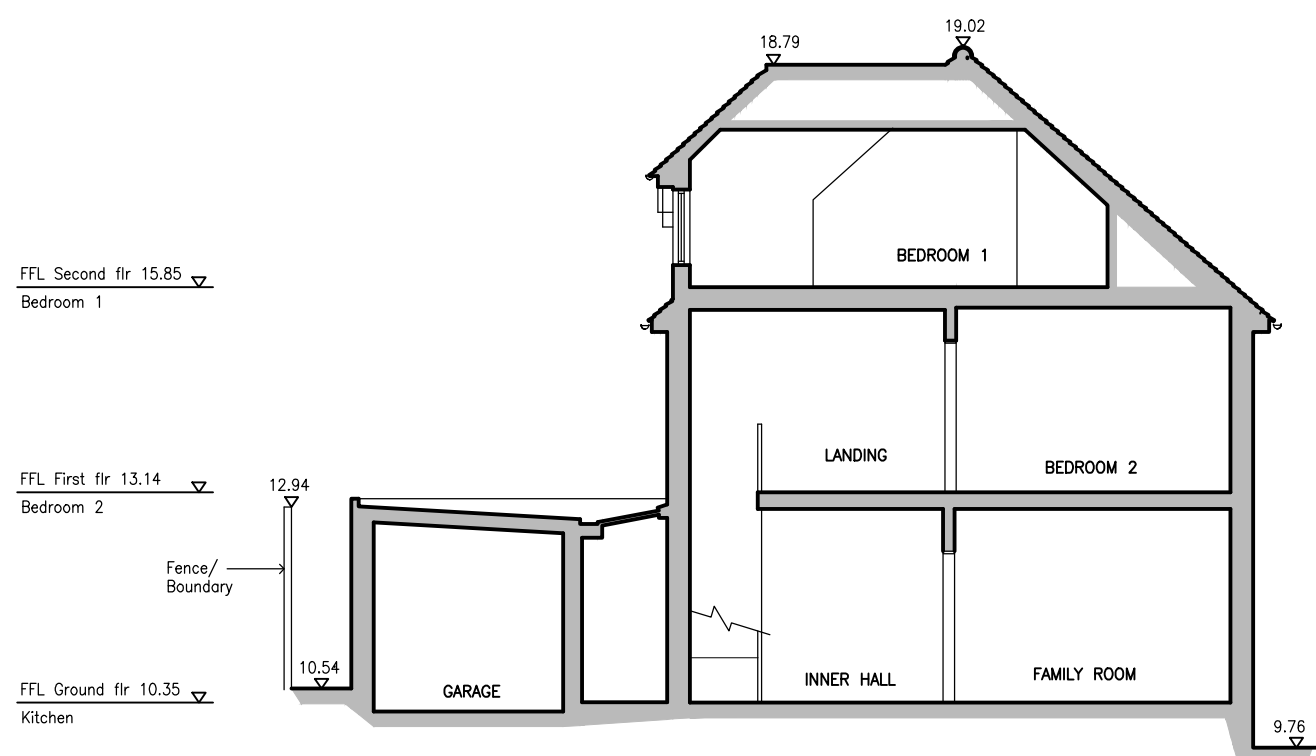

SECTION B-B

NOTES
DO NOT SCALE OFF THIS DRAWING.
CHECK ALL DIMENSIONS ON SITE BEFORE ANY WORK IS COMMENCED
ALL GOODS MATERIALS AND WORKMANSHIP MUST CONFORM WITH CURRENT BUILDING REGULATIONS, BRITISH STANDARDS AND CODES OF PRACTICE
COPYRIGHT OF THIS DRAWING IS RETAINED BY THE ARCHITECT AND IT MUST NOT BE REPRODUCED WITHOUT WRITTEN CONSENT

KEY:

FFL First Flr
F-C 0.78
C-H 0.95
DH 2.02
BH 2.38
Ceiling Height
Window - Floor to Cill
Window - Cill to Head
Door Height
Beam Height
Finish Floor Level

REV	DATE	BY	AMENDMENT
-----	------	----	-----------

**folkes architects**

THE DESIGN STUDIO
94 High Street
Steering
West Sussex
BN14 9SD

1 01903 866620
1 01903 816486
info@folkesarchitects.co.uk

CLIENT
James and Elouisa Rowan

JOB TITLE
**5 Bernard Road
Arundel
BN18 9EP**

DRAWING TITLE
Existing Elevations & Sections

DATE 19.03.2019	SCALE 1:100	DRAWN BY AD
		CHECKED BY MF

JOB NO. 19018	DRAWING NO. 1.03	REVISION
-------------------------	----------------------------	----------



SCALE 1:100