




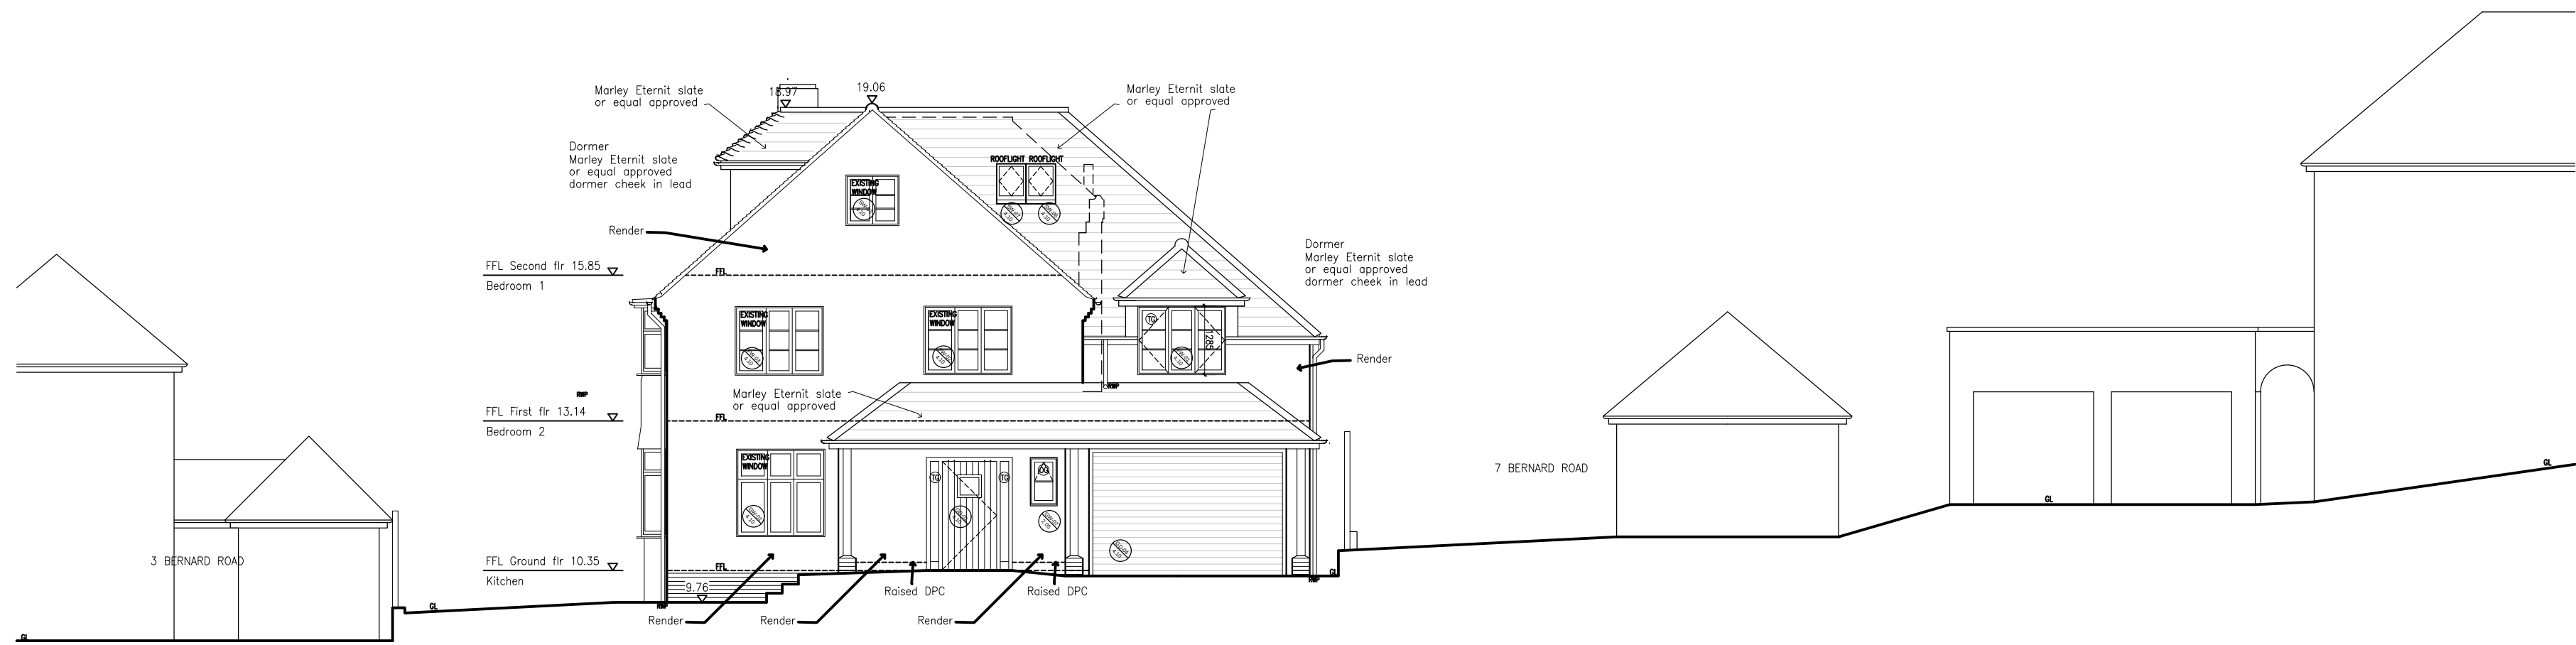


NORTHEAST ELEVATION

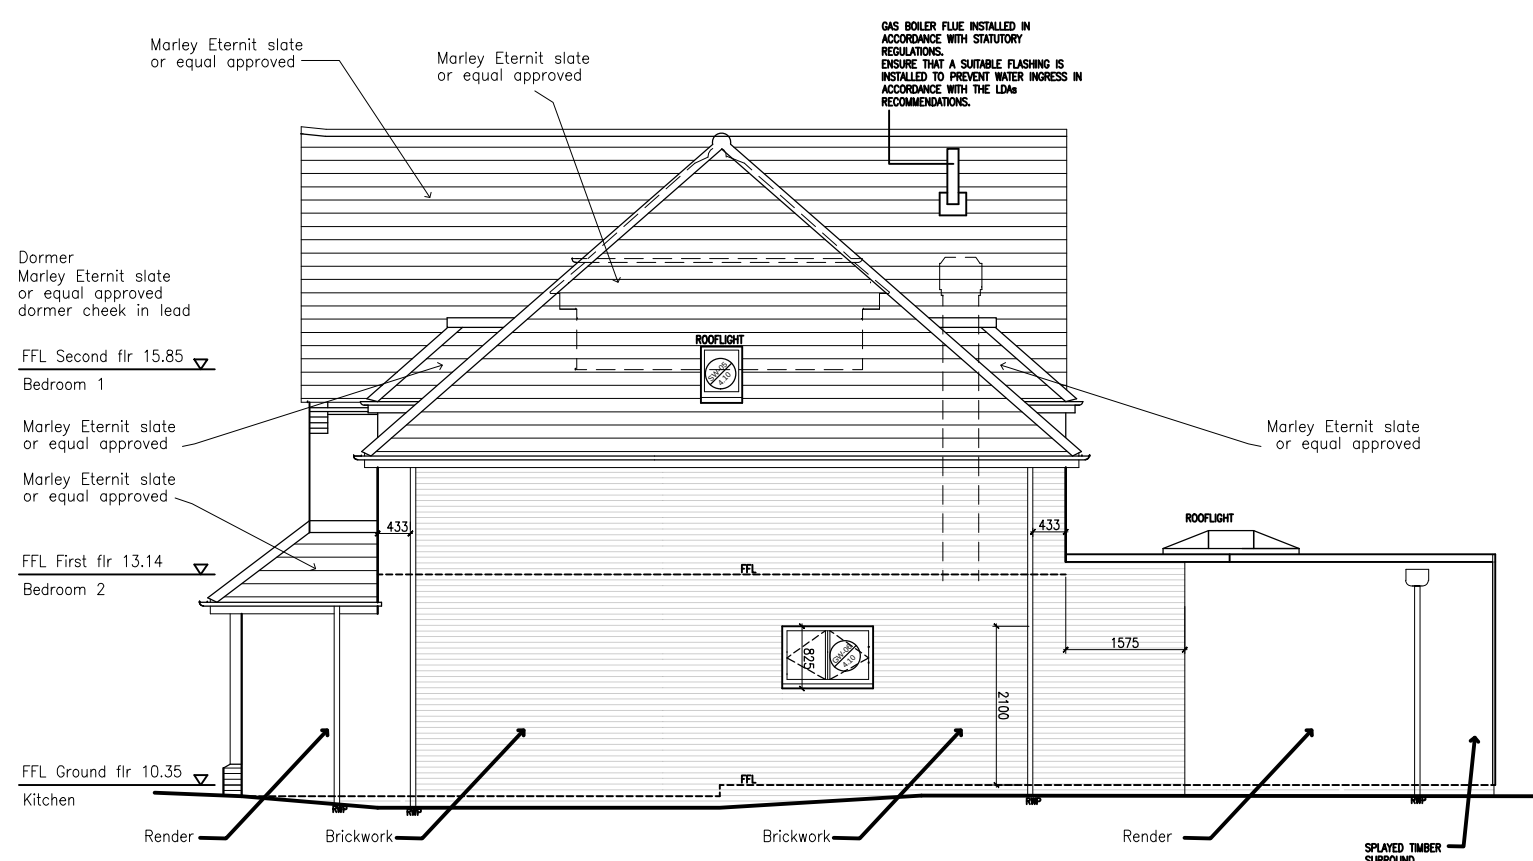


NORTHWEST ELEVATION

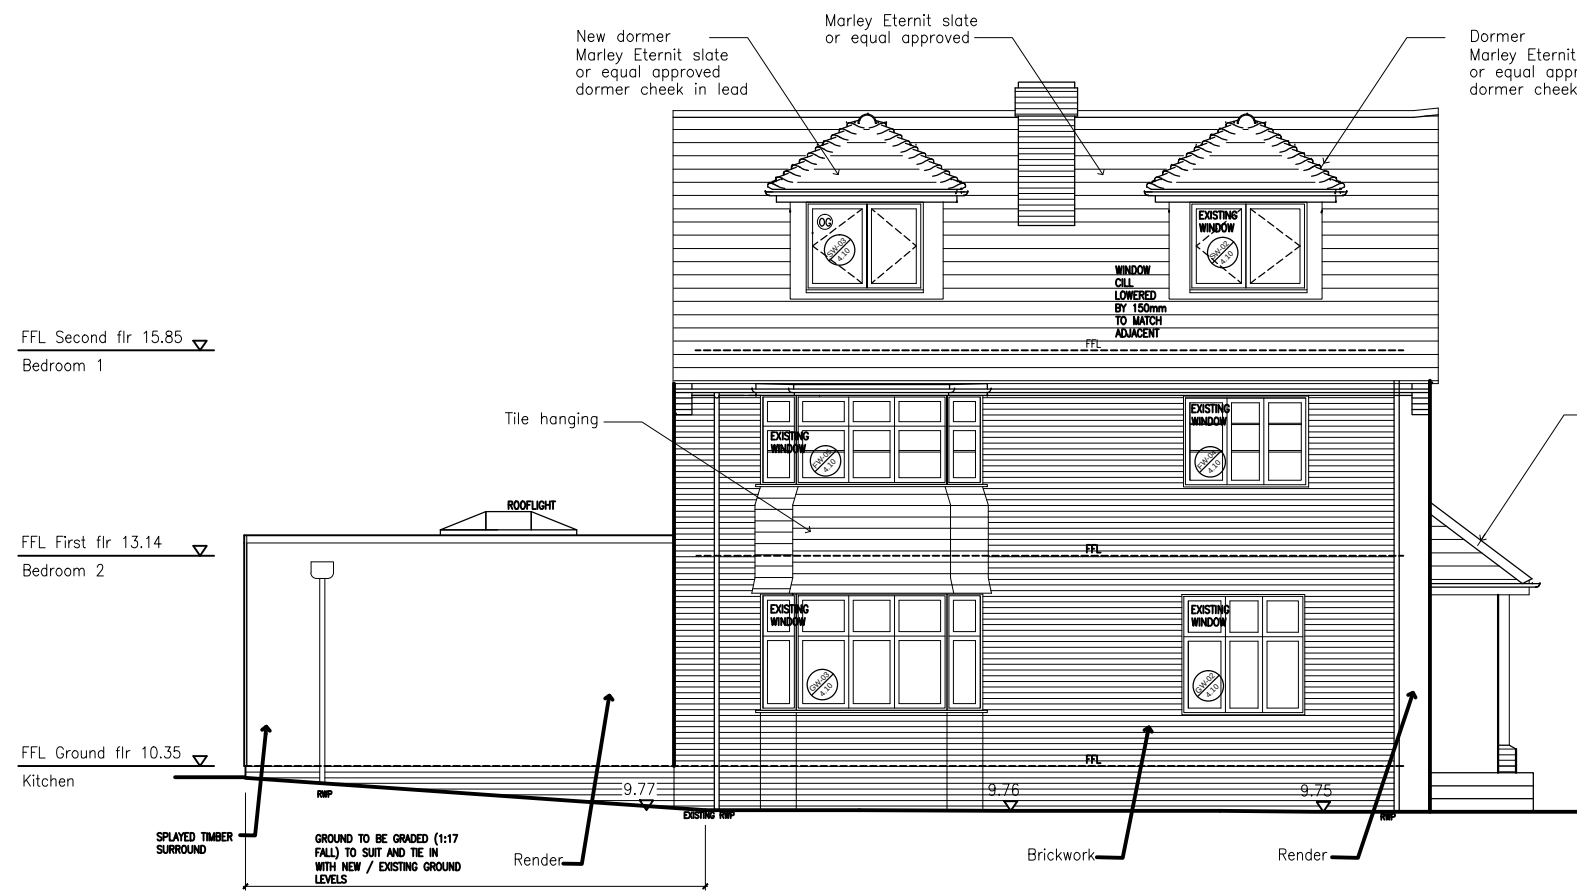

SOUTHEAST ELEVATION

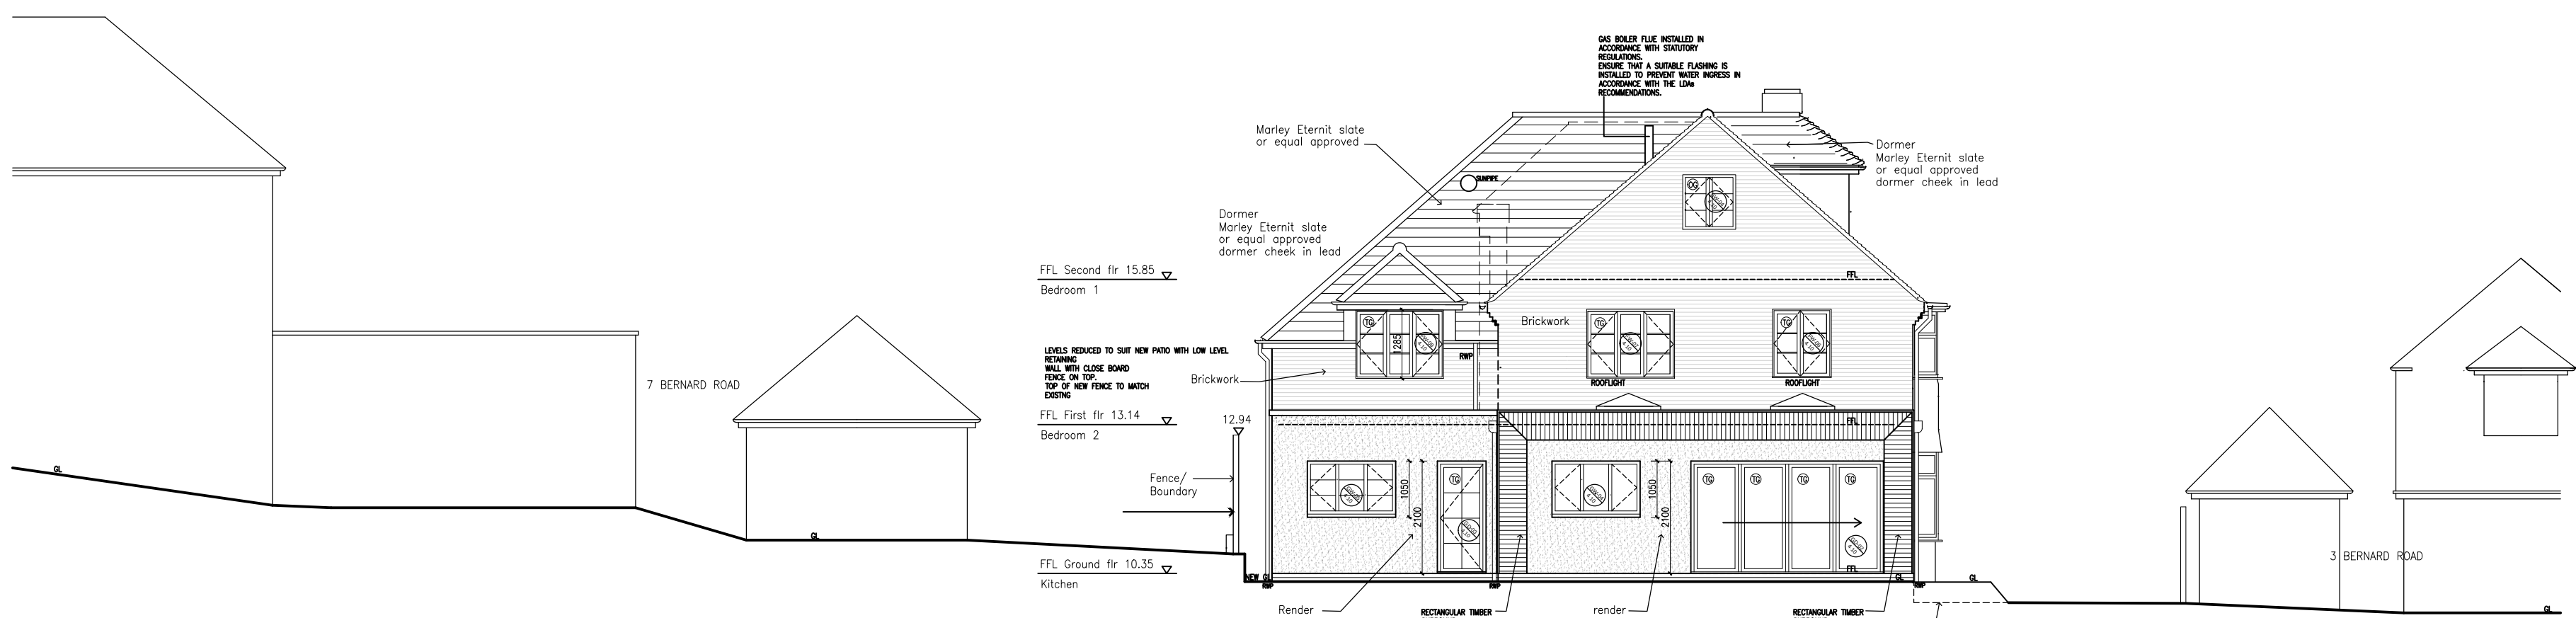

SOUTHWEST ELEVATION

 


SCALE 1:100

NOTES
DO NOT SCALE OFF THIS DRAWING
CHECK ALL DIMENSIONS ON SITE BEFORE ANY WORK IS COMMENCED
ALL GOODS MATERIALS AND WORKMANSHIP MUST CONFORM WITH CURRENT BUILDING REGULATIONS, BRITISH STANDARDS AND CODES OF PRACTICE
COPYRIGHT OF THIS DRAWING IS RETAINED BY THE ARCHITECT AND IT MUST NOT BE REPRODUCED WITHOUT WRITTEN CONSENT

KEY:

FCH 2.85	Ceiling Height
F-C 0.78 C-H 0.95	Window - Floor to Cill Window - Cill to Head
DH 2.02	Door Height
BH 2.38	Beam Height
▽ FFL First Flr	Finish Floor Level

SMALL AREA OF RENDER AT FIRST FLOOR (ADJ TO NEW DORMER) CHANGED TO B/WORK.			
TIMBER SURROUND CHANGED TO RECTANGULAR			
ROOF TILES CHANGED TO SLATE			
DOOR AND WINDOW REFS ADDED			
WINDOW TO STUDY REMOVED AND WINDOW TO UTILITY CHANGED IN SIZE, BOTH ON SIDE ELEVATION			
REV	DATE	BY	AMENDMENT

 **folkes architects**

L 01903 866620
T 01903 816486
info@folkesarchitects.co.uk

The Old Forge
6 Church Street
Sarnington
West Sussex
PO19 8LA

CLIENT James and Ellie Rowan		
JOB TITLE 5 Bernard Road Arundel BN18 9EP		
DRAWING TITLE Proposed Elevations TENDER ISSUE		
DATE Jan 2020	SCALE 1:100@A1	DRAWN BY jb CHECKED BY MF
JOB NO. 19018	DRAWING NO. 4.04	REVISION C