

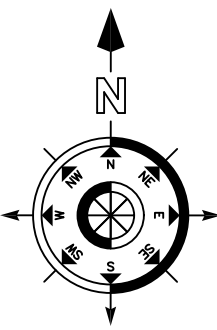
 




SITE LOCATION PLAN - SCALE 1:1250

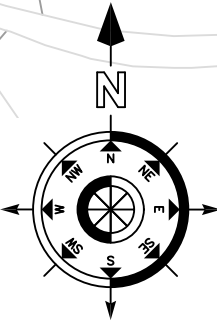

BLOCK PLAN - SCALE 1:500

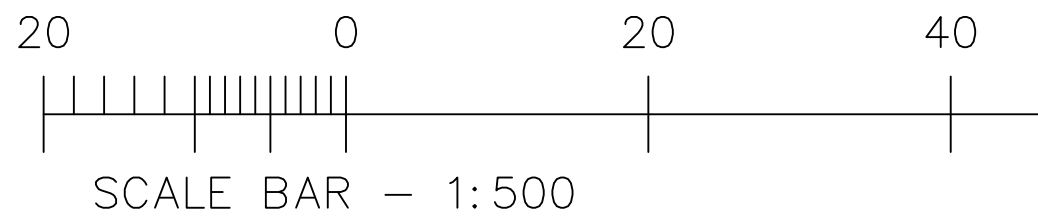

SITE PLAN - SCALE 1:200

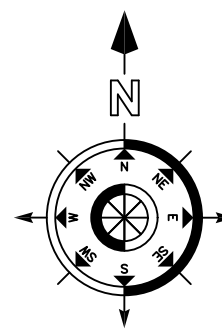 

- NOTES
- DO NOT SCALE OFF THIS DRAWING EXCEPT FOR PLANNING PURPOSES
 - CHECK ALL DIMENSIONS ON SITE BEFORE ANY WORK IS COMMENCED
 - ALL GOODS MATERIALS AND WORKMANSHIP MUST CONFORM WITH CURRENT BUILDING REGULATIONS, BRITISH STANDARDS AND CODES OF PRACTICE
 - COPYRIGHT OF THIS DRAWING IS RETAINED BY THE ARCHITECT AND IT MUST NOT BE REPRODUCED WITHOUT WRITTEN CONSENT

existing front dwarf wall to
be removed and new private
driveway reconfigured

dashed line denotes
line of existing structures
to be demolished

proposed
extensions
shown hatched

BERNARD ROAD

SITE

43687

SITE

BERNARD ROAD

LB

REV	DATE	BY	AMENDMENT

**folkes architects**

The Old Forge
6 Church Street
Barnington
West Sussex
BN18 4JA

1 01903 968629
info@folkesarchitects.co.uk

CLIENT
James and Elouisa Rowan

JOB TITLE
**5 Bernard Road
Arundel
West Sussex
BN18 9EP**

DRAWING TITLE
**Location Plan + Block Plan +
Site Plan**

DATE	SCALE	DRAWN BY	CHECKED BY
July 2019	See dwg	JB	MF

JOB NO.	DRAWING NO.	REVISION
19018	1.00	A