




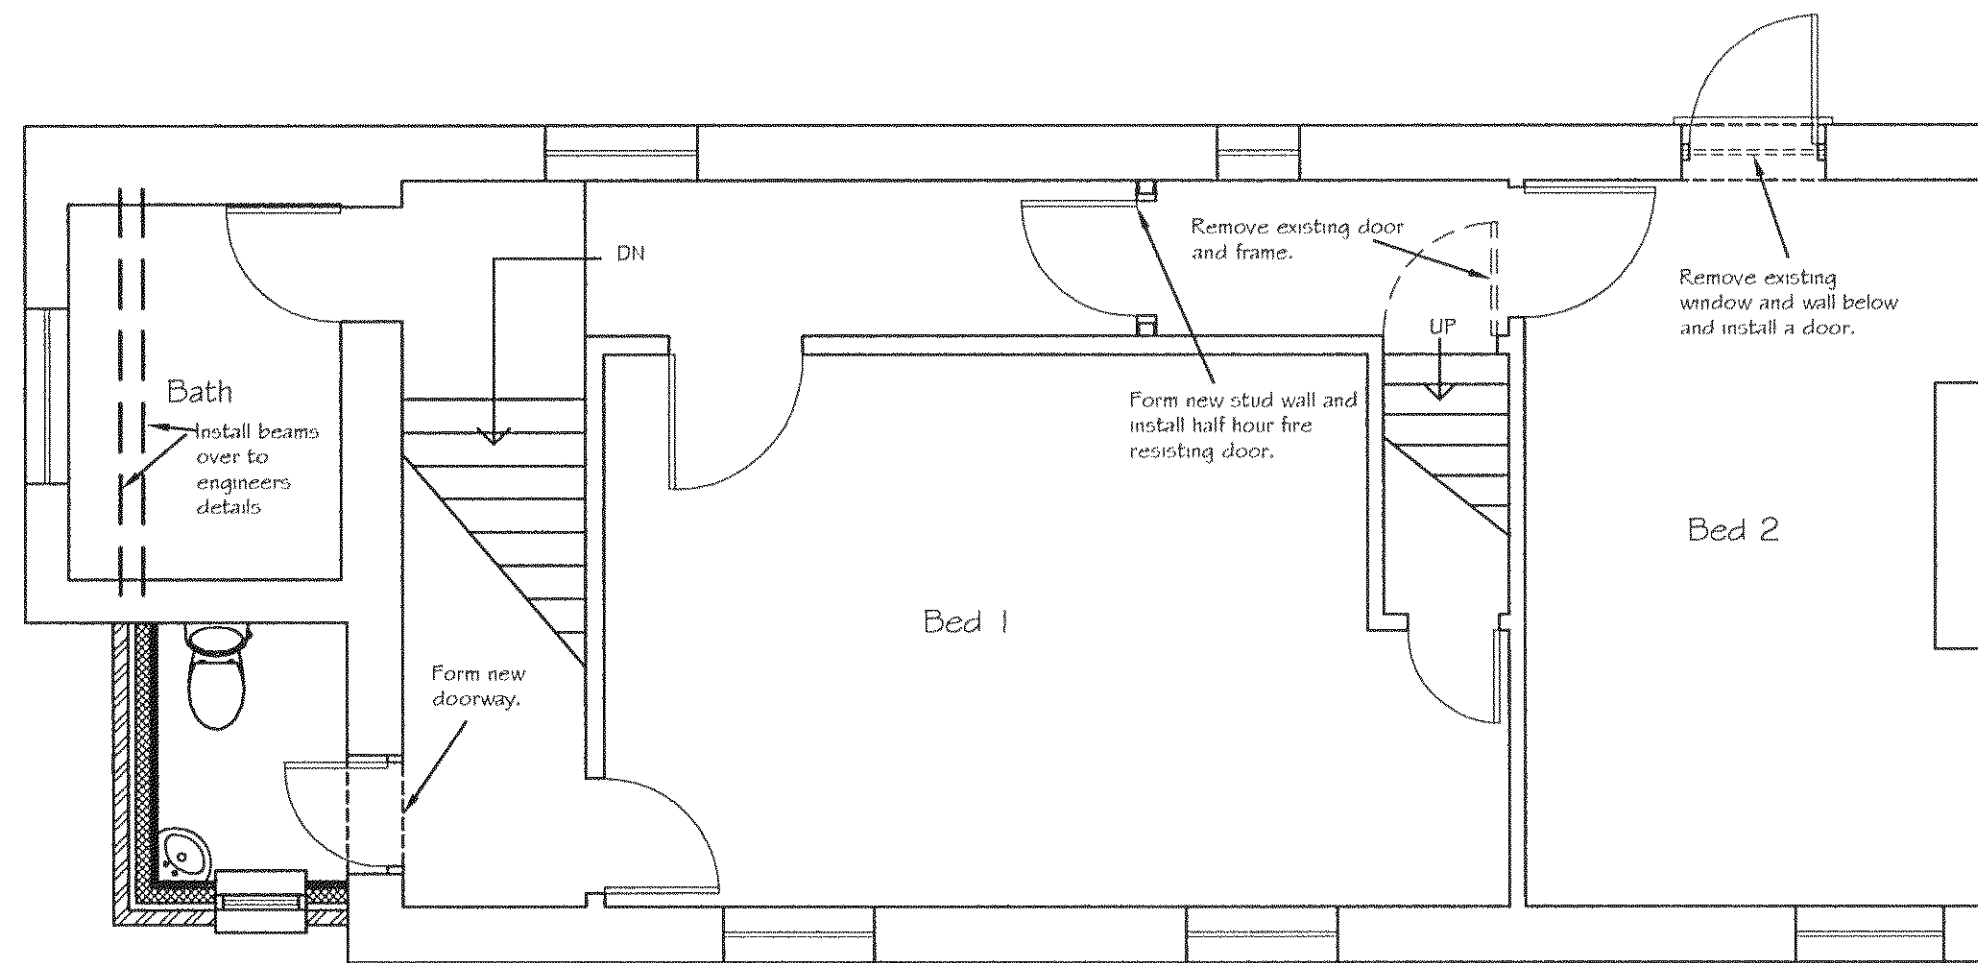


Proposed First Floor Plan

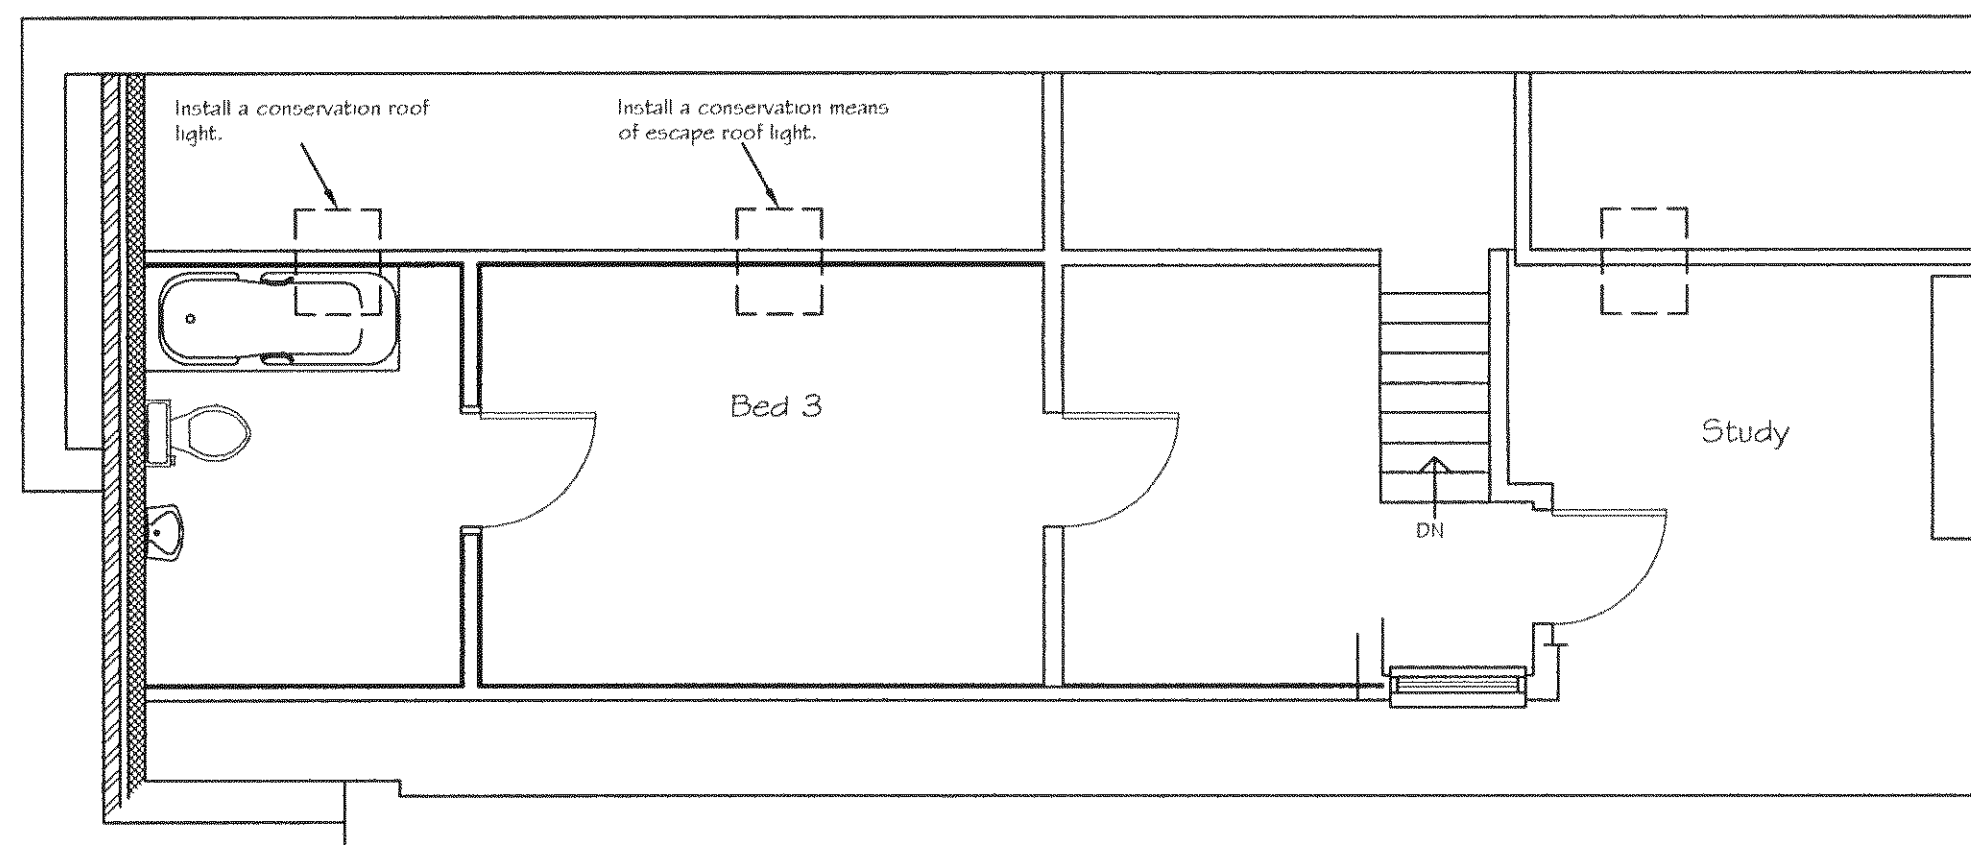


Proposed Second Floor Plan

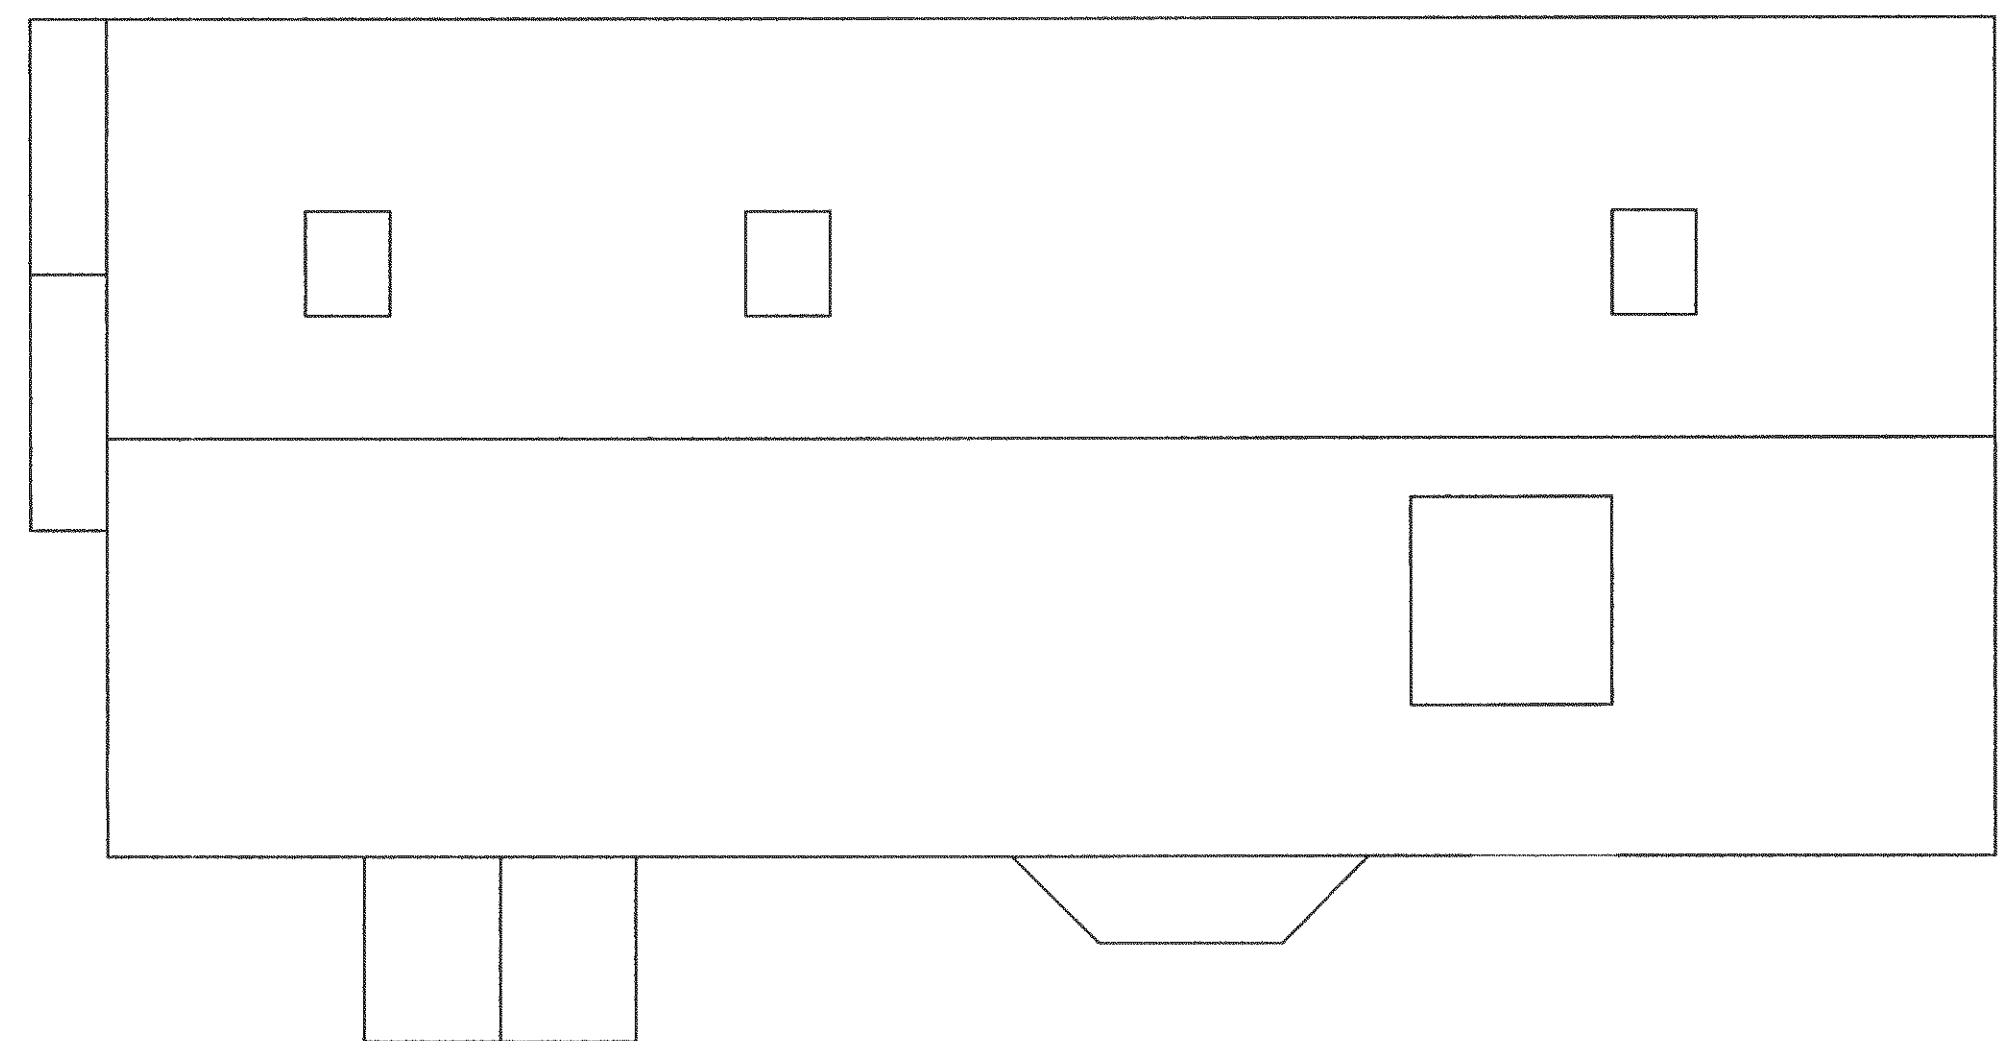


Proposed Roof Plan

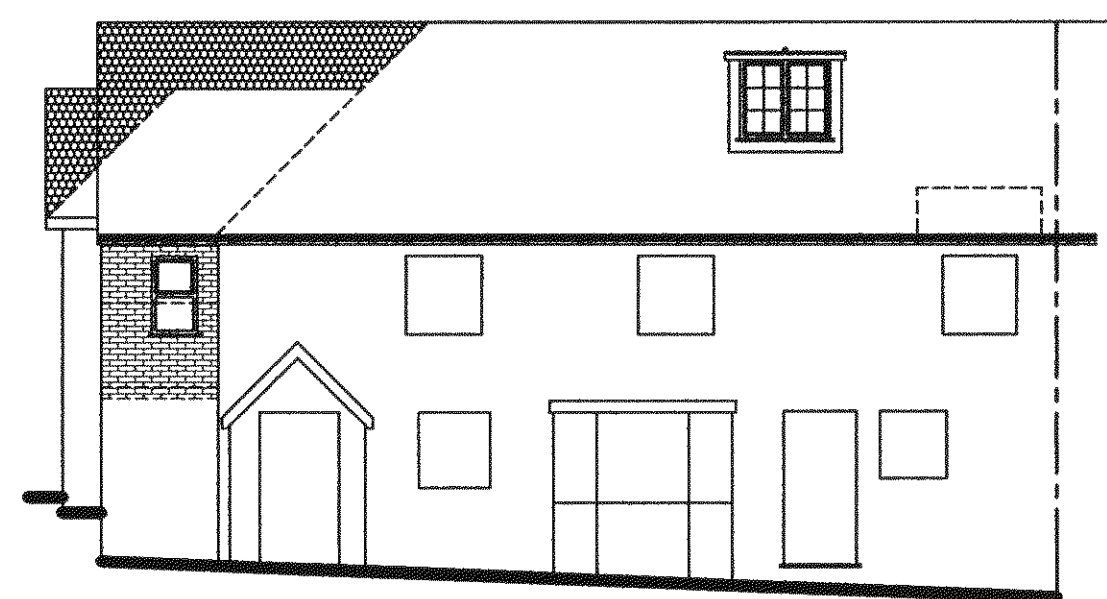


Proposed Front Elevation

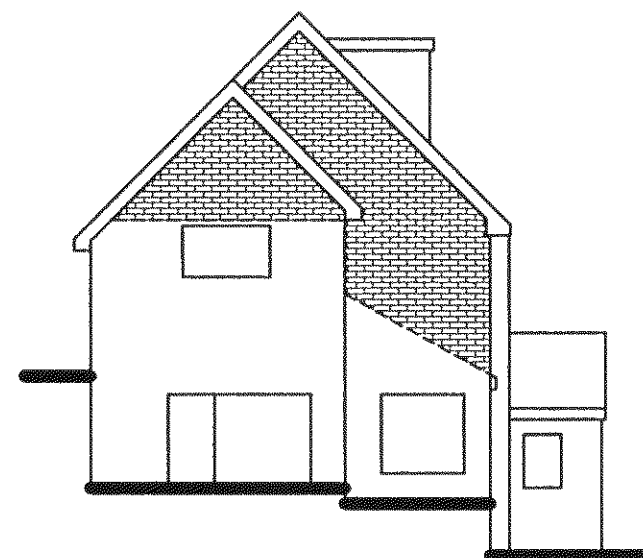

Existing Side Elevation

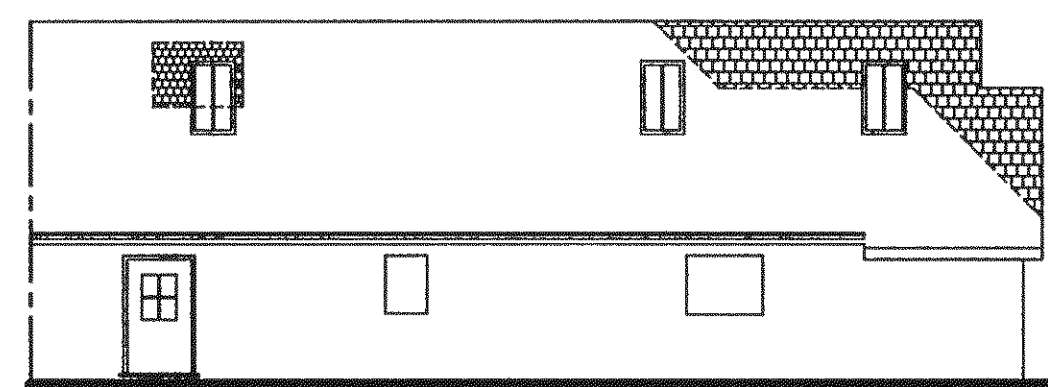

Proposed Rear Elevation

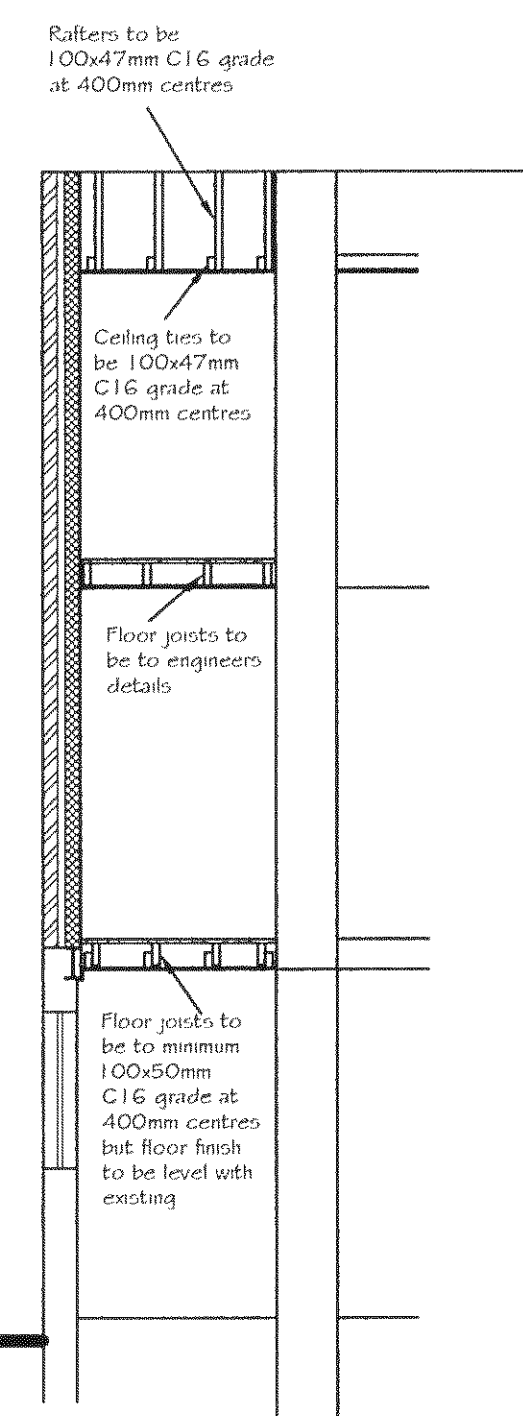

Cross Section

Tony Rogers Building Consultants Address: 40 Dawn Crescent, Upper Beeding West Sussex, BN44 3WH Telephone: 01903 815225 Fax: 01903 815225		
Rev.	Date	Revision Description
A	Jun 2010	Owner removed
B	June 2012	Internal layout altered and additional work
Client: Mr & Mrs Everitt Address: 33 Mount Pleasant Arundel West Sussex		
Project: Alterations to room in roof & extension		
Scale: 1:50 1:100		
Date: August 2009		
Drawing No: 09/532/02		
Drawn By: AWR		Revision: B