




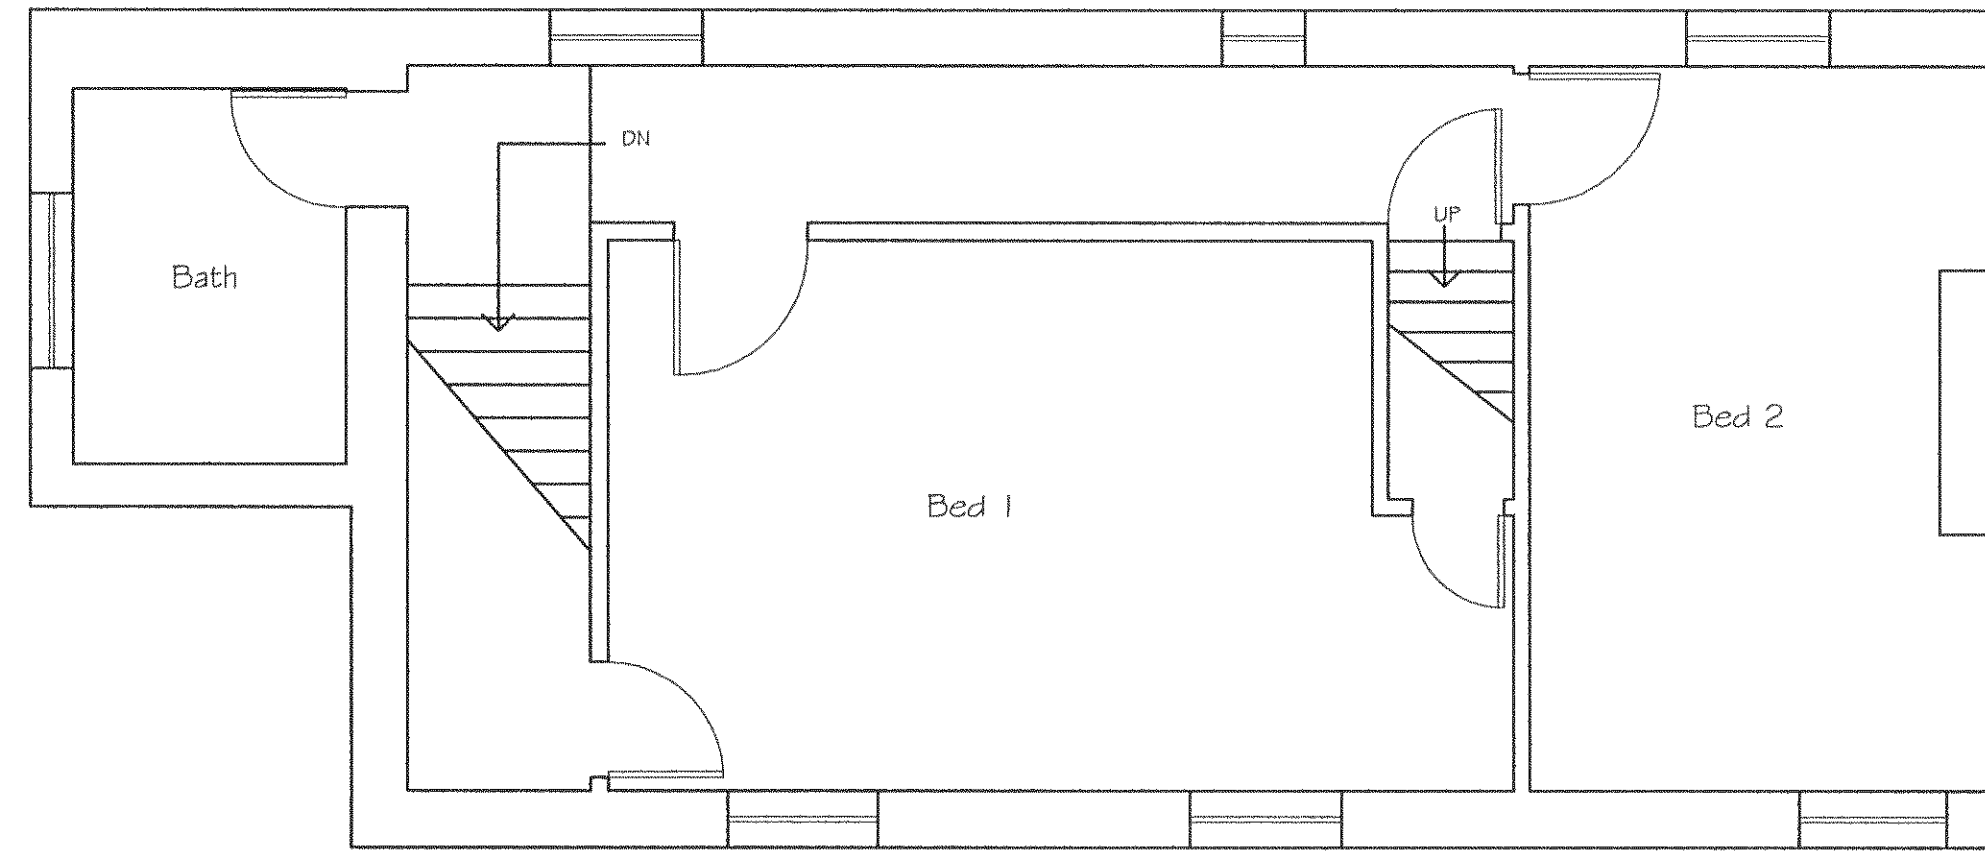


Existing First Floor Plan

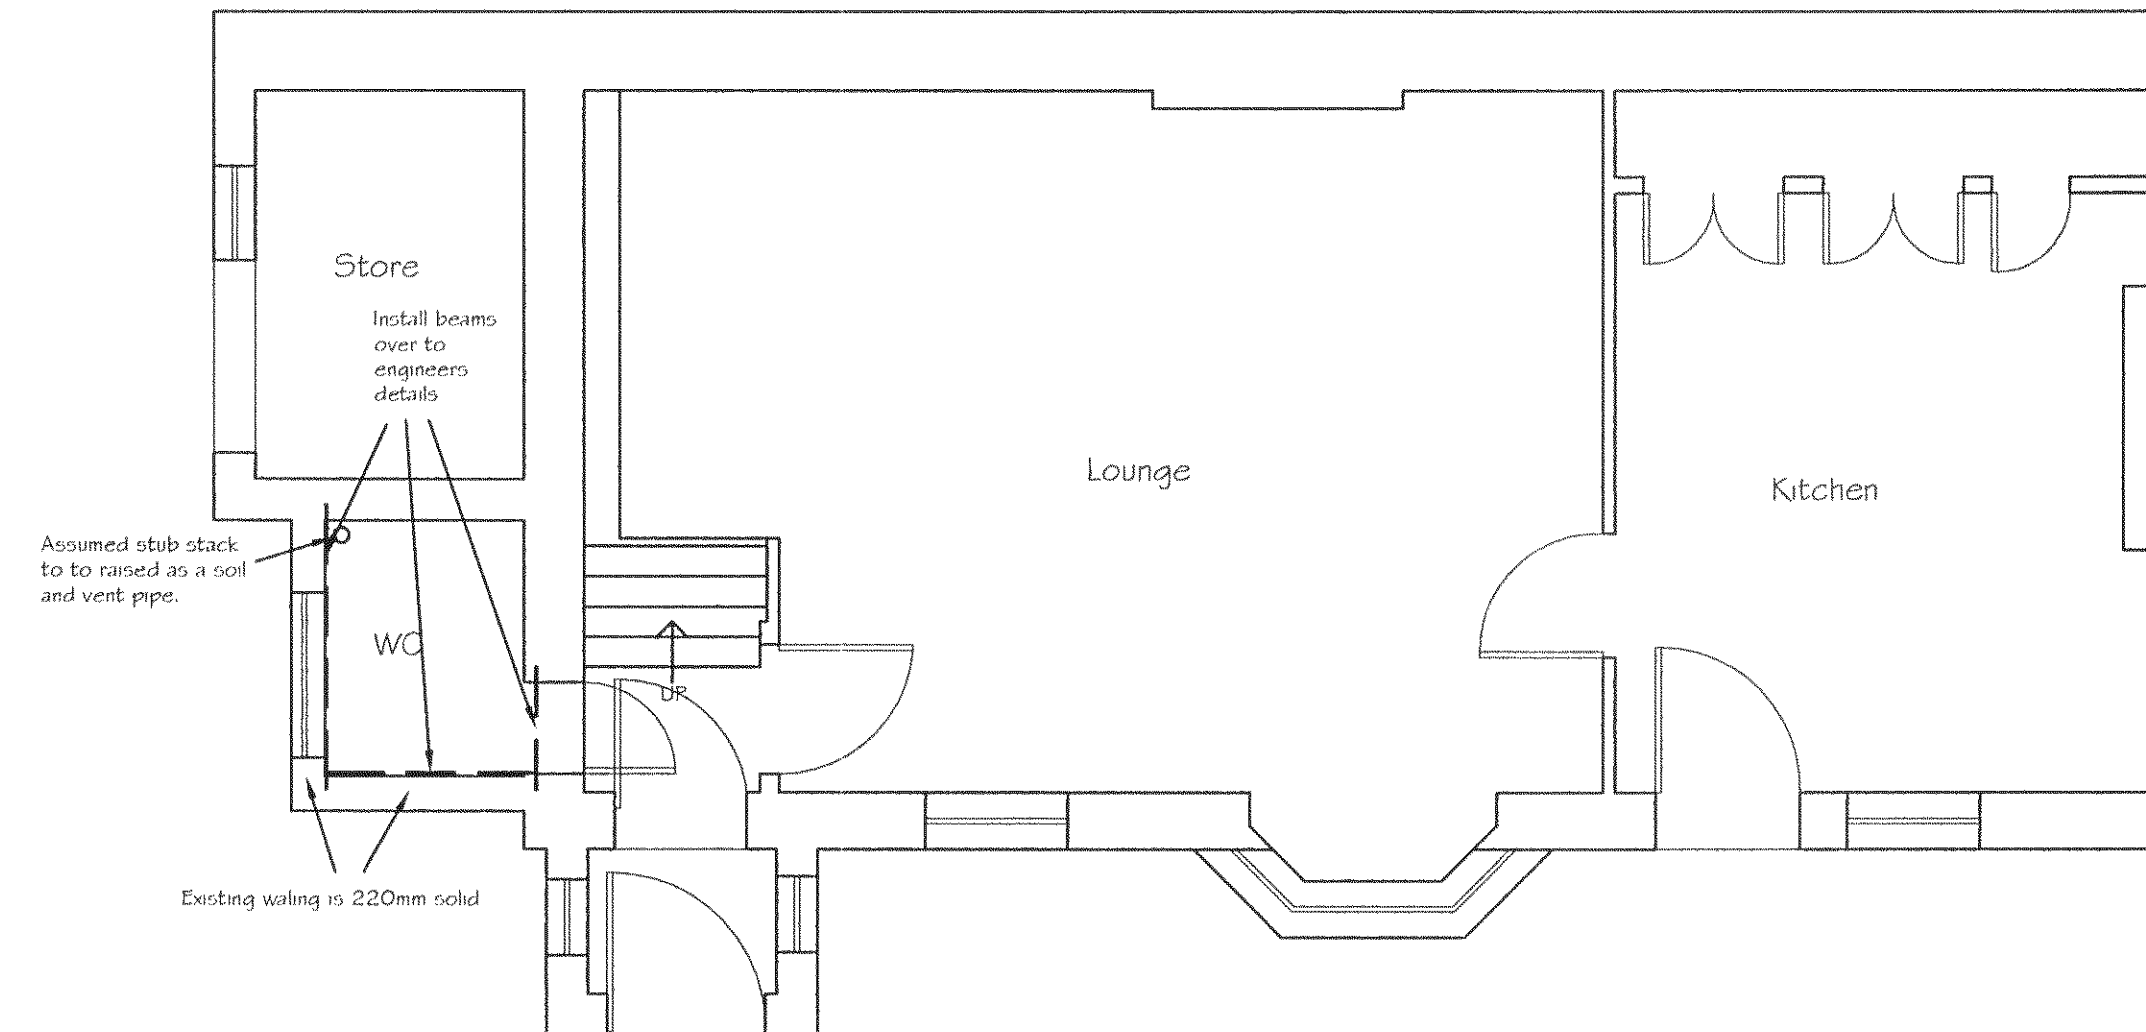


Existing Ground Floor Plan

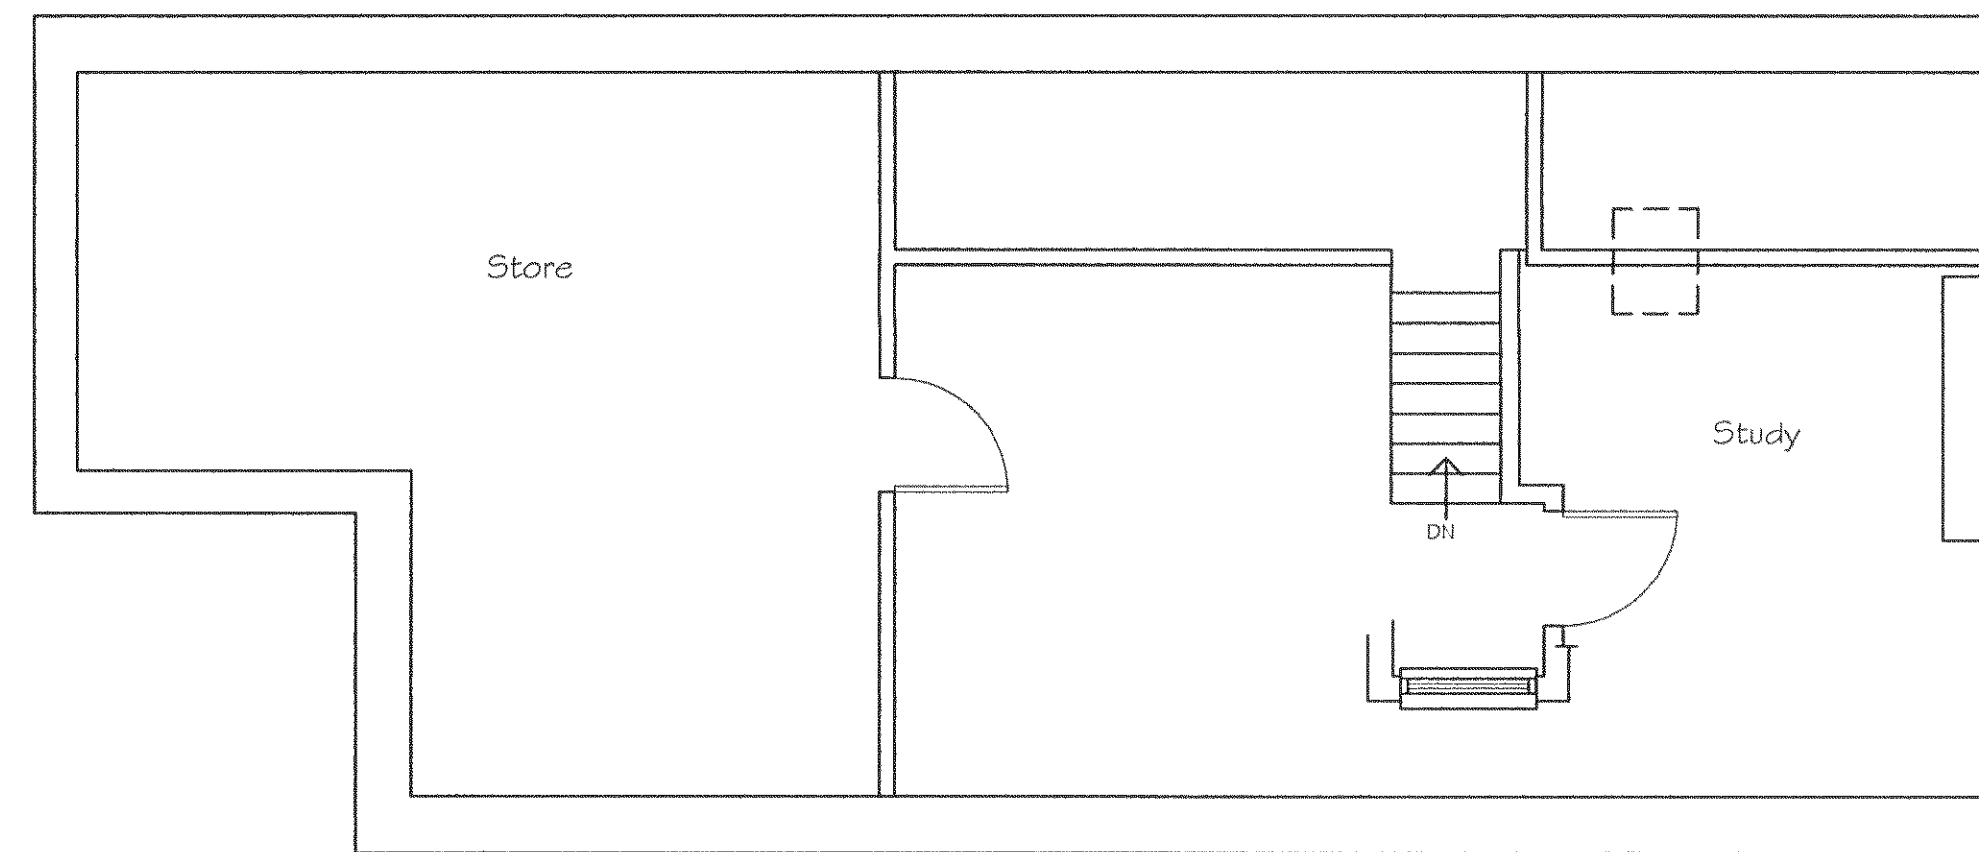


Existing Second Floor Plan

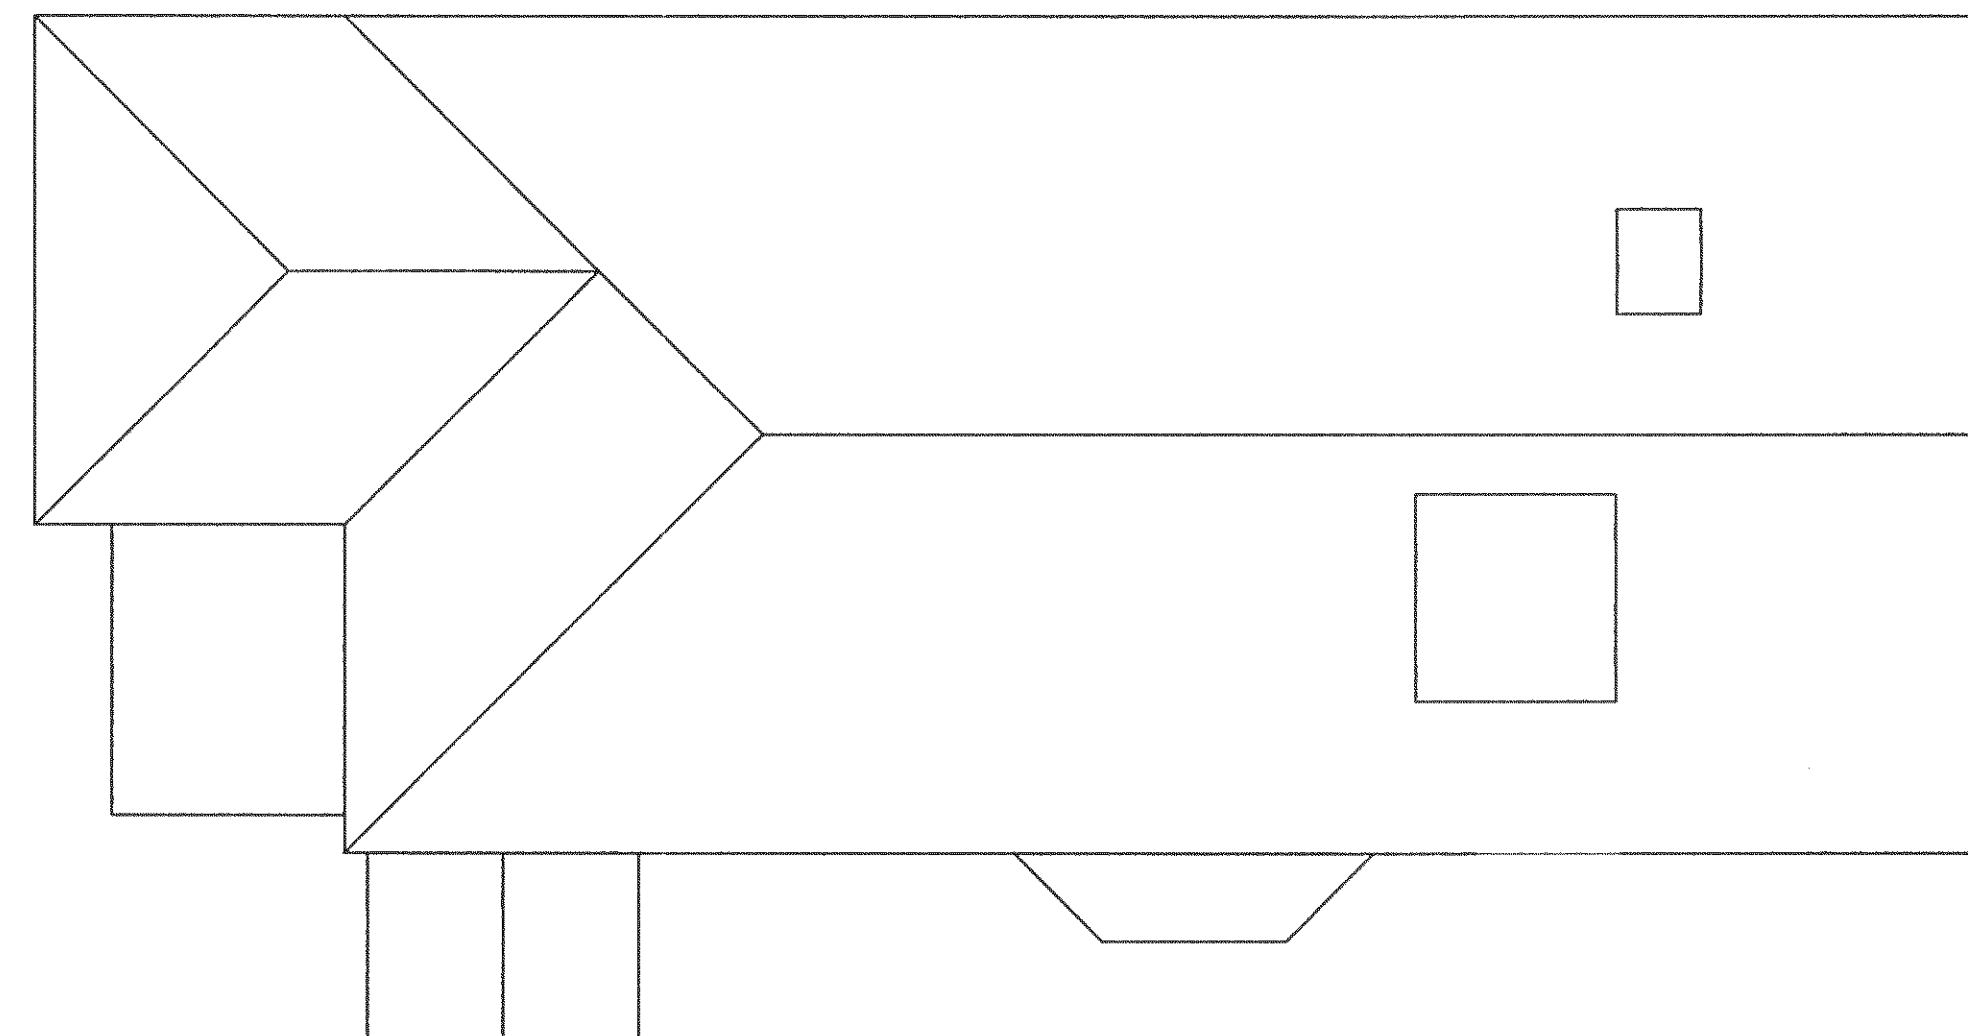


Existing Roof Plan

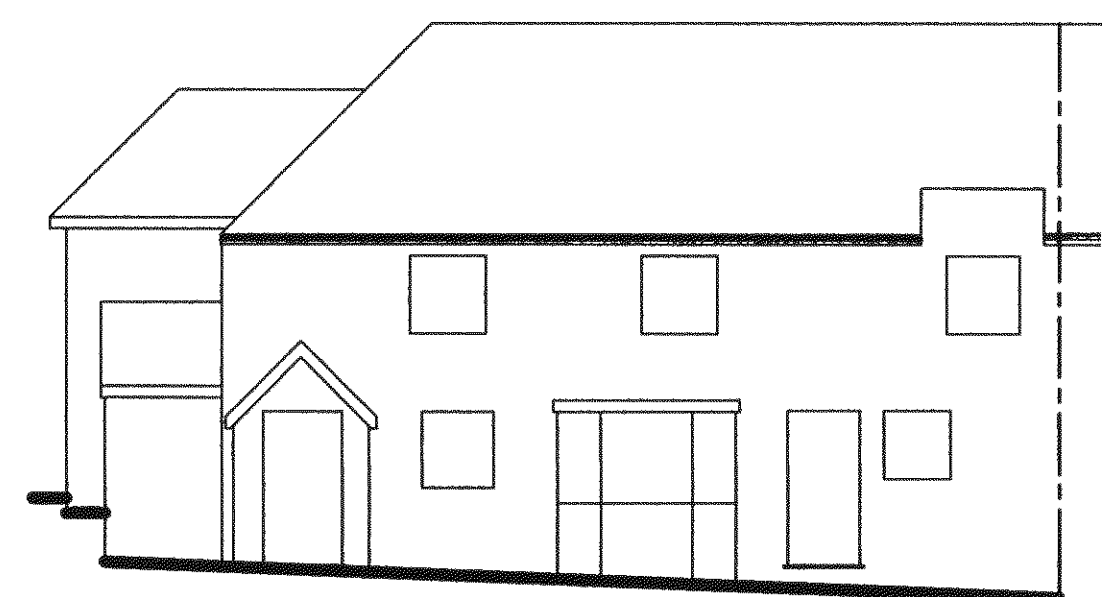

Existing Front Elevation

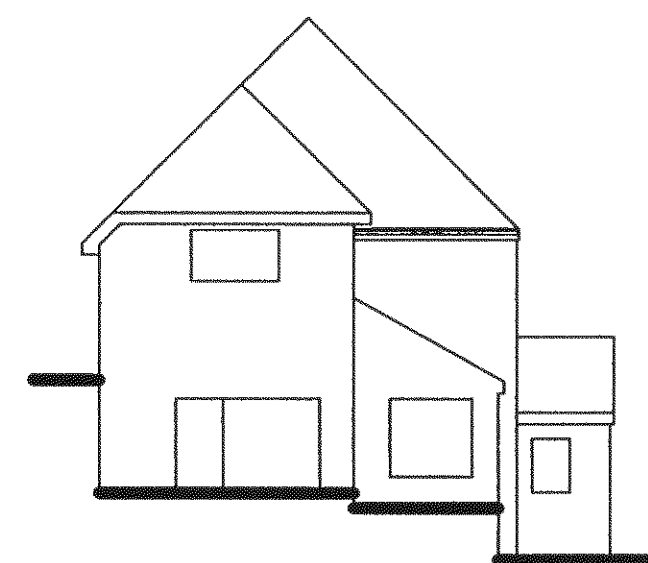

Existing Side Elevation

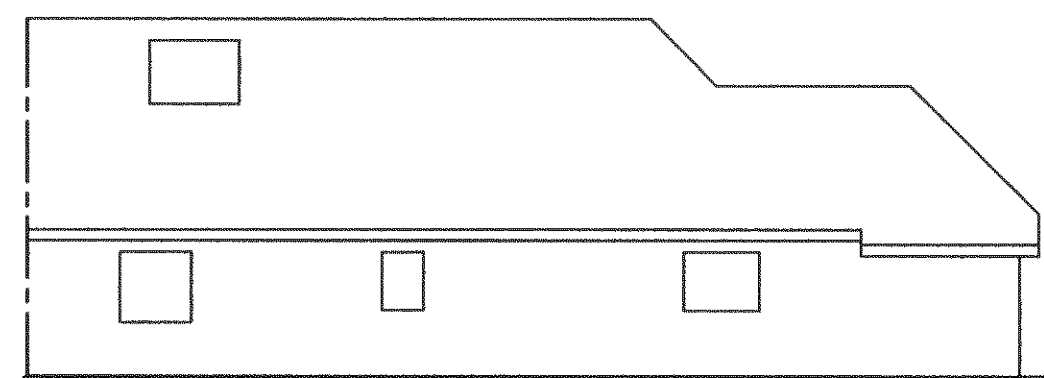

Existing Rear Elevation

Tony Rogers Building Consultants Address: 40 Dawn Crescent, Upper Beeding West Sussex, BN44 3WH Telephone: 01903 815225 Fax: 01903 815225		
Rev.	Date:	Revision Description:
Client: Mr & Mrs Everitt		
Address: 33 Mount Pleasant Arundel West Sussex		
Project: Alterations to room in roof & extension		
Scale: 1:50 1:100		
Date: August 2009		
Drawing No: 09/ 532/ 01		
Drawn By: AWR	Revision:	