


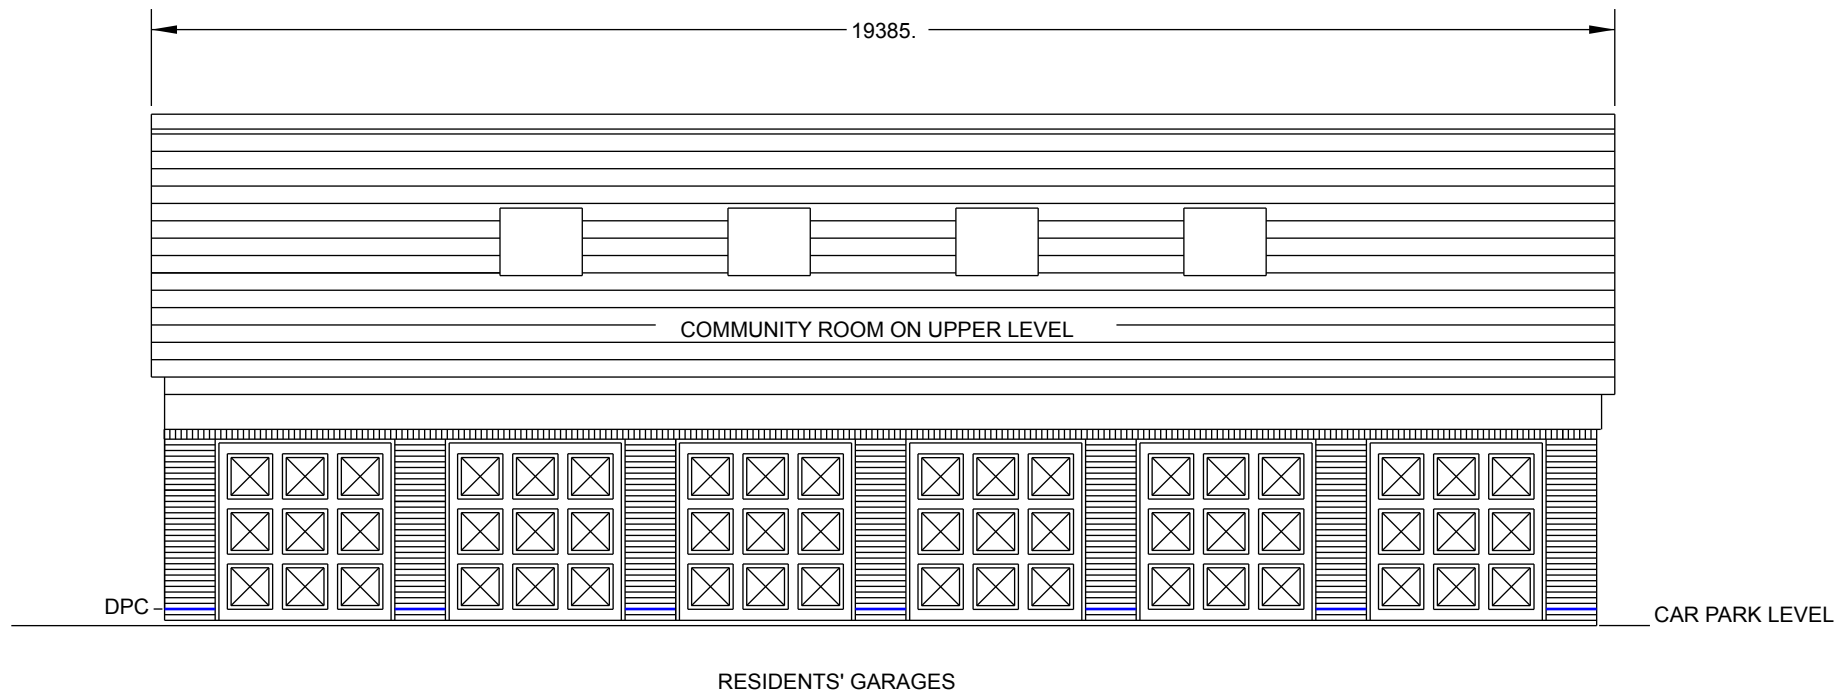

EAST ELEVATION - EXISTING

TORTINGTON MANOR MANAGEMENT COMPANY LTD

COMMUNITY ROOM FIRE ESCAPE

DRAWN SHB

SCALE : 1:200

TORTINGTON MANOR ESTATE

DATE 20 July 2018

DRAWING NO. TMMC-PP-E0006

REV 0