


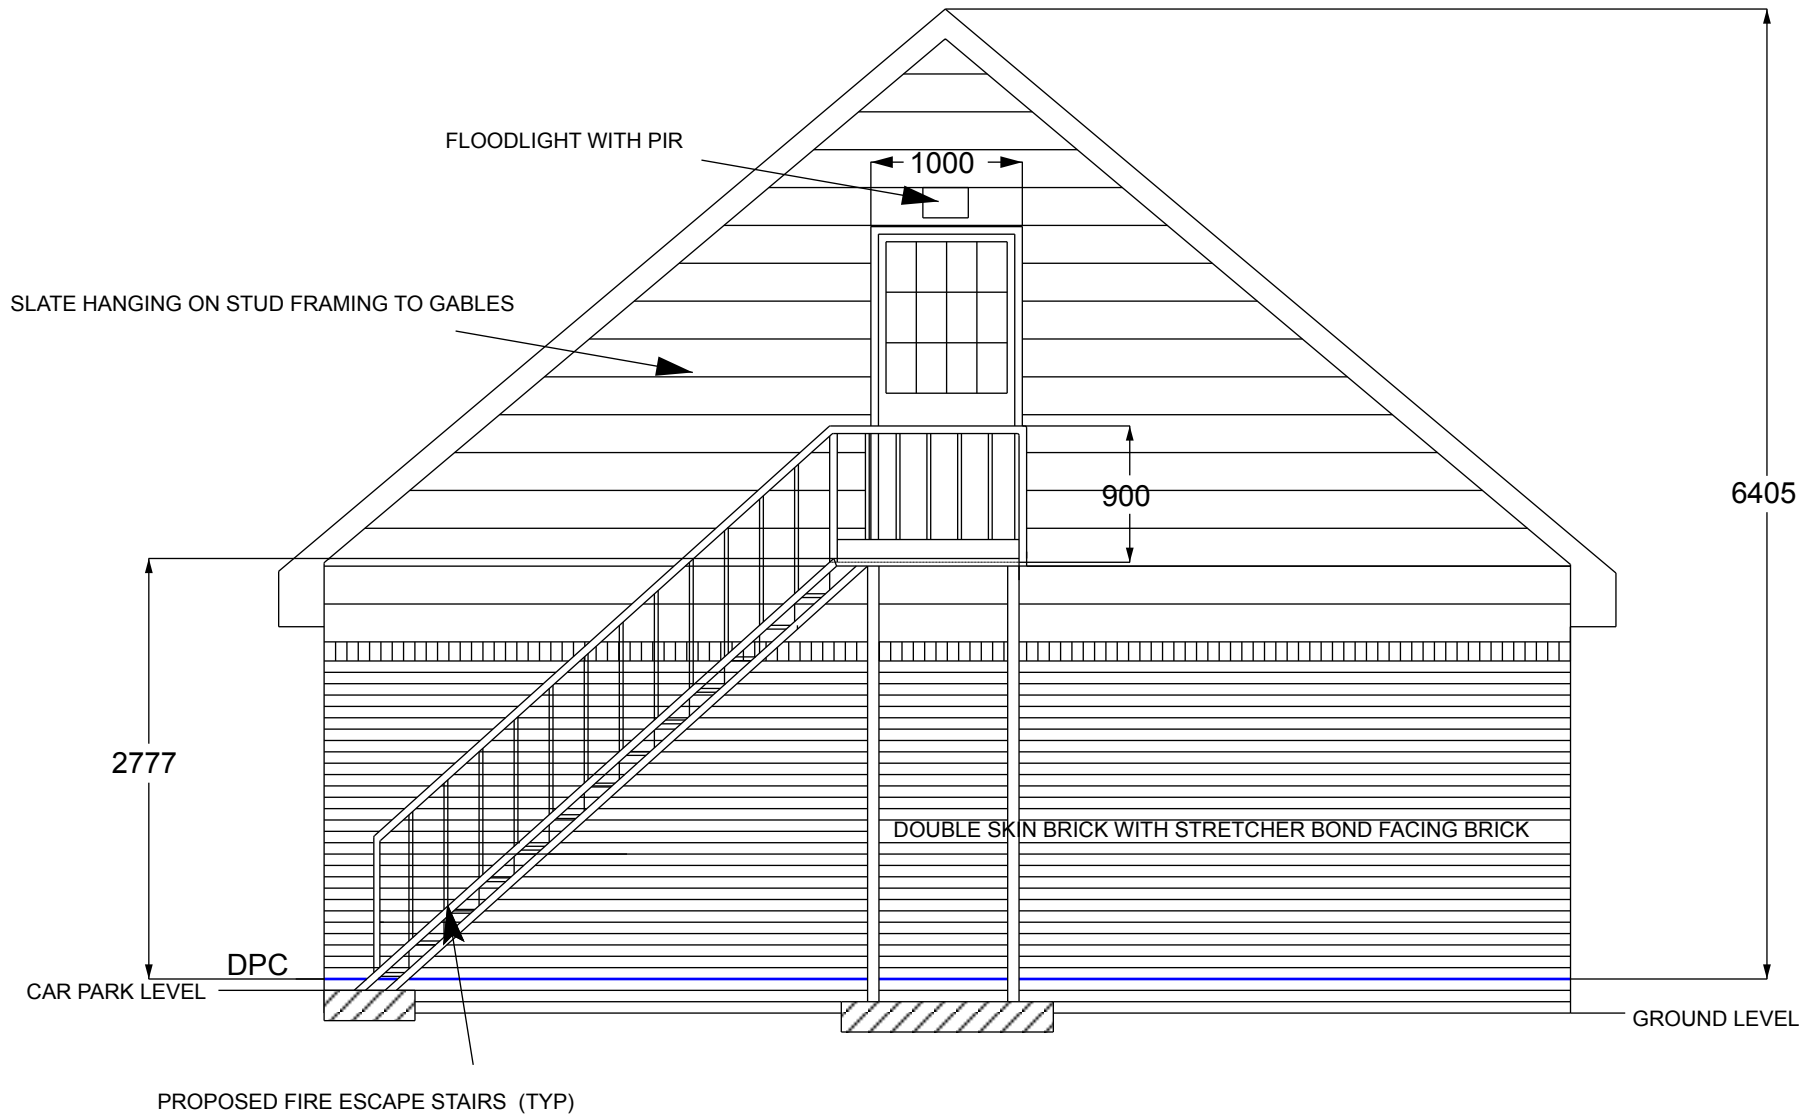

NORTH ELEVATION - PROPOSED

TORTINGTON MANOR MANAGEMENT COMPANY LTD	COMMUNITY ROOM FIRE ESCAPE	DRAWN SHB	SCALE : 1:50
TORTINGTON MANOR ESTATE	DATE 20 July 2018	DRAWING NO. TMMC-PP-P0005	REV 0