



ARUN DISTRICT COUNCIL	
No.	AB 93 06
RECEIVED	6/7/06

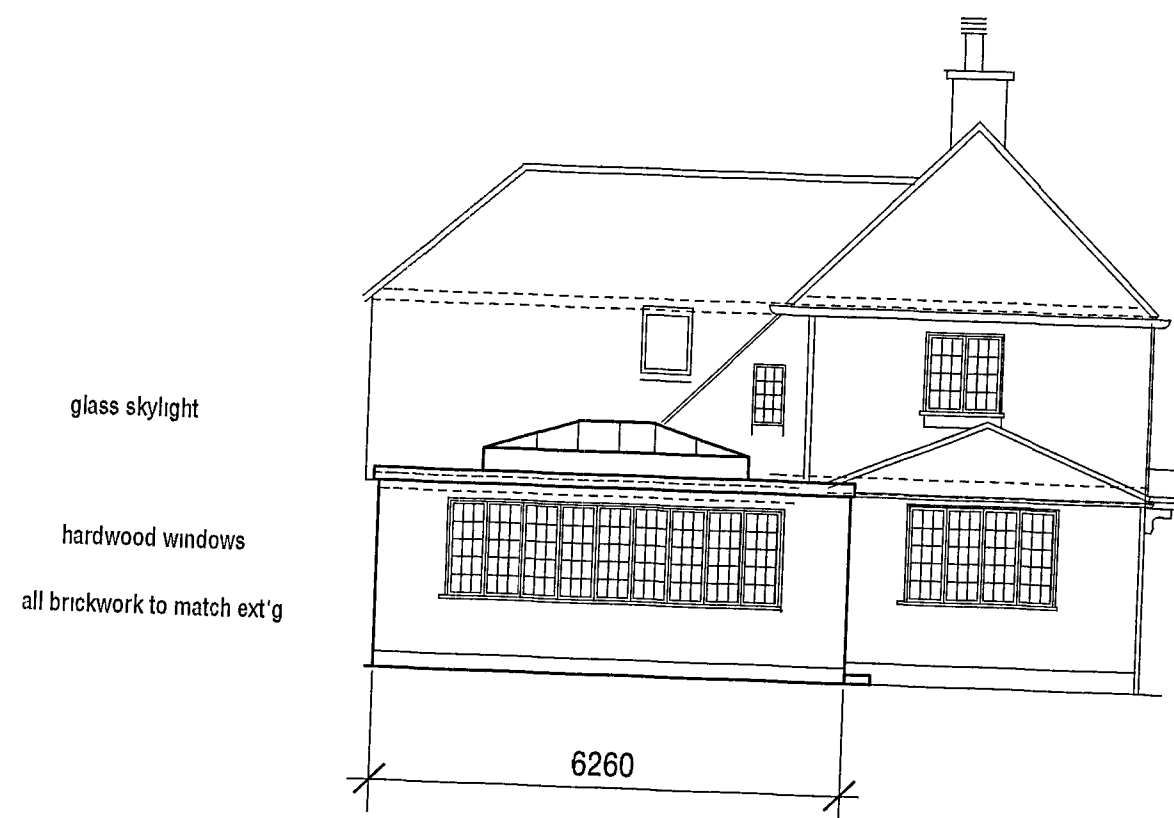


PROPOSED SOUTH ELEVATION

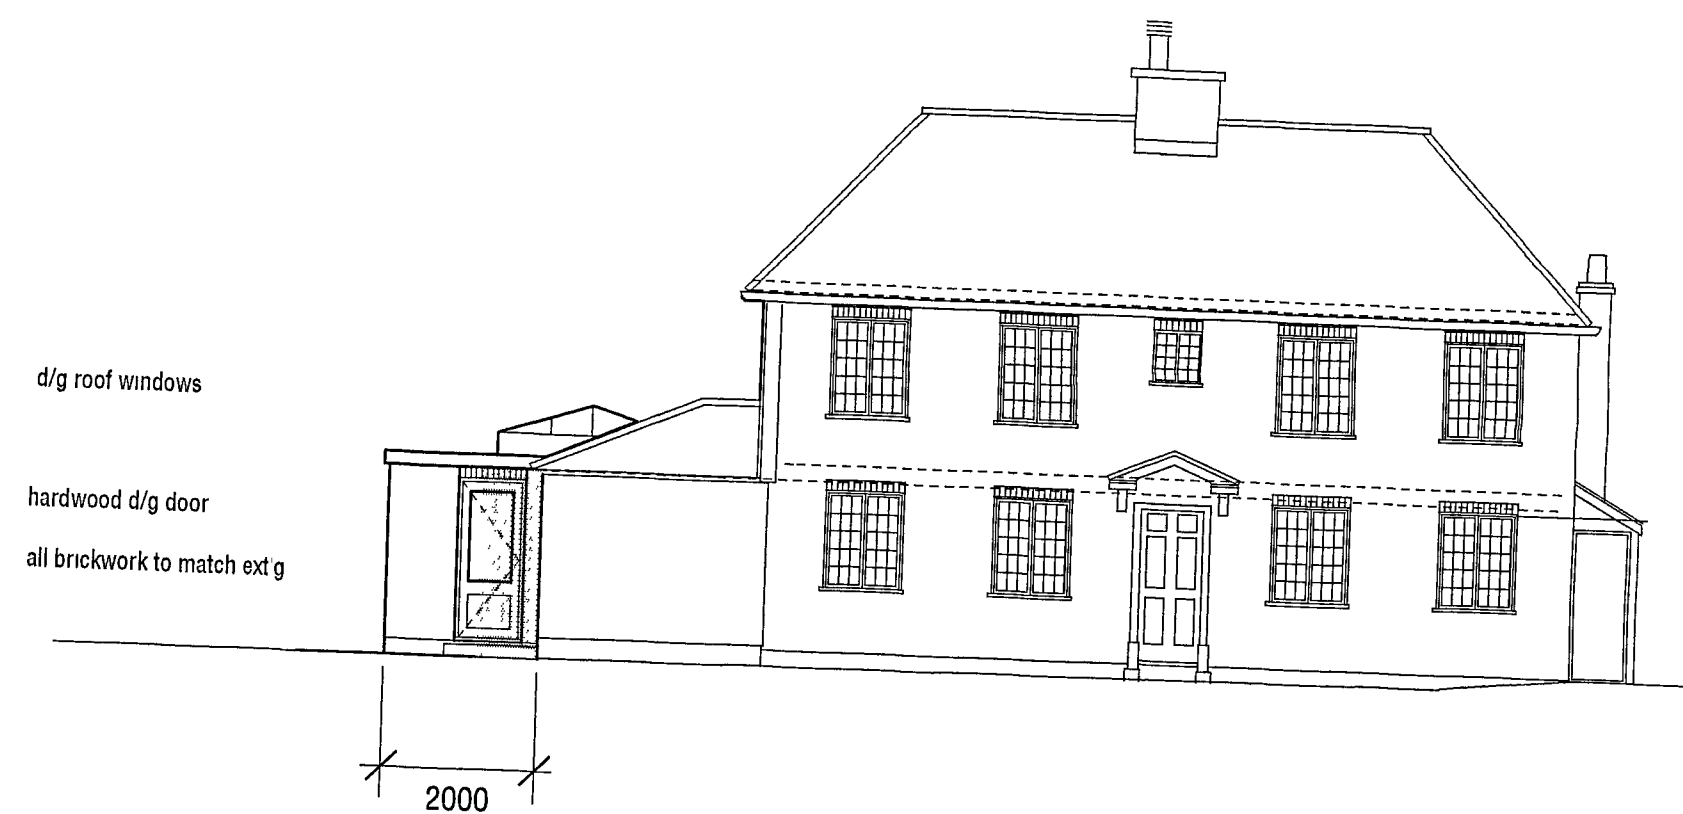


PROPOSED EAST ELEVATION




PROPOSED NORTH ELEVATION

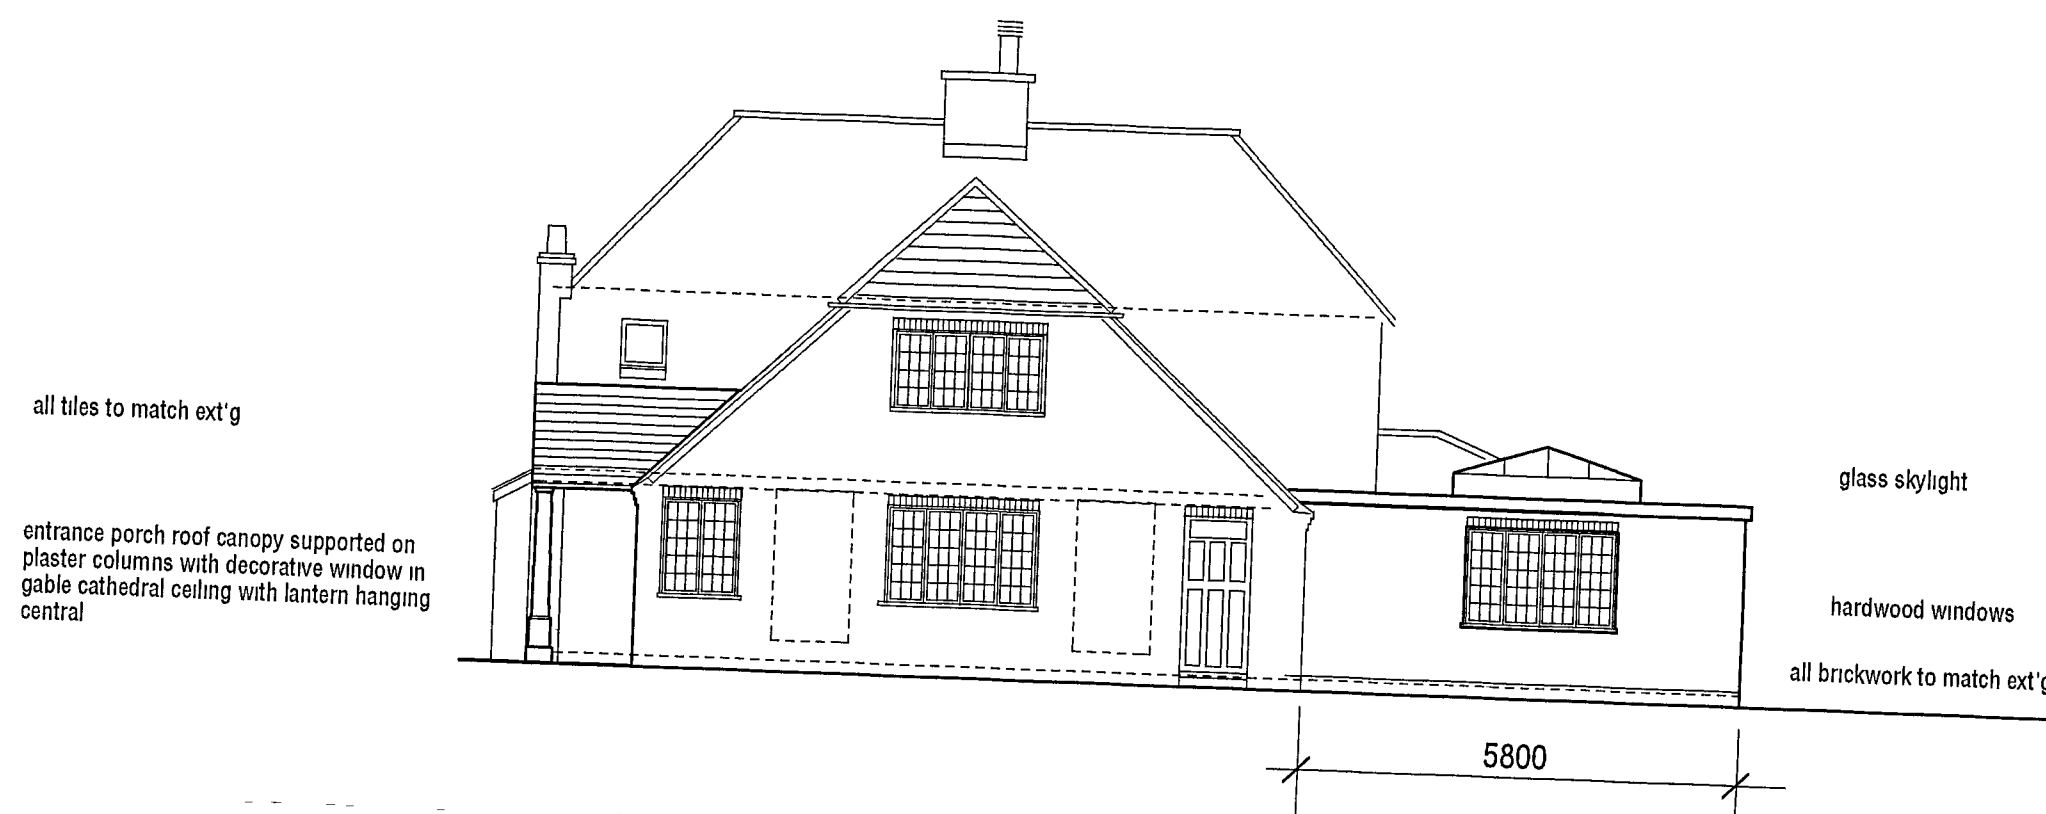


PROPOSED WEST ELEVATION

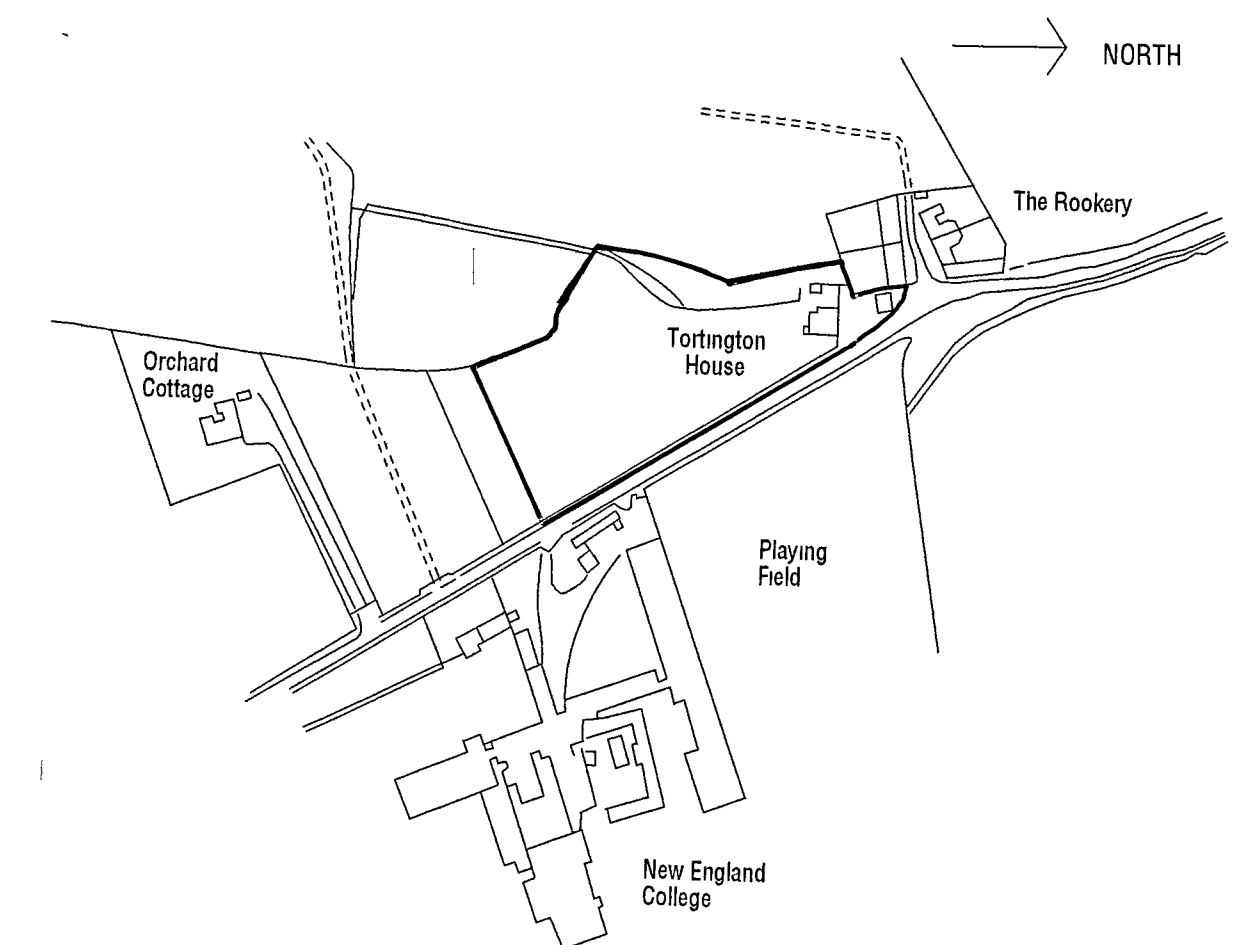


LOCATION PLAN 1 : 1250

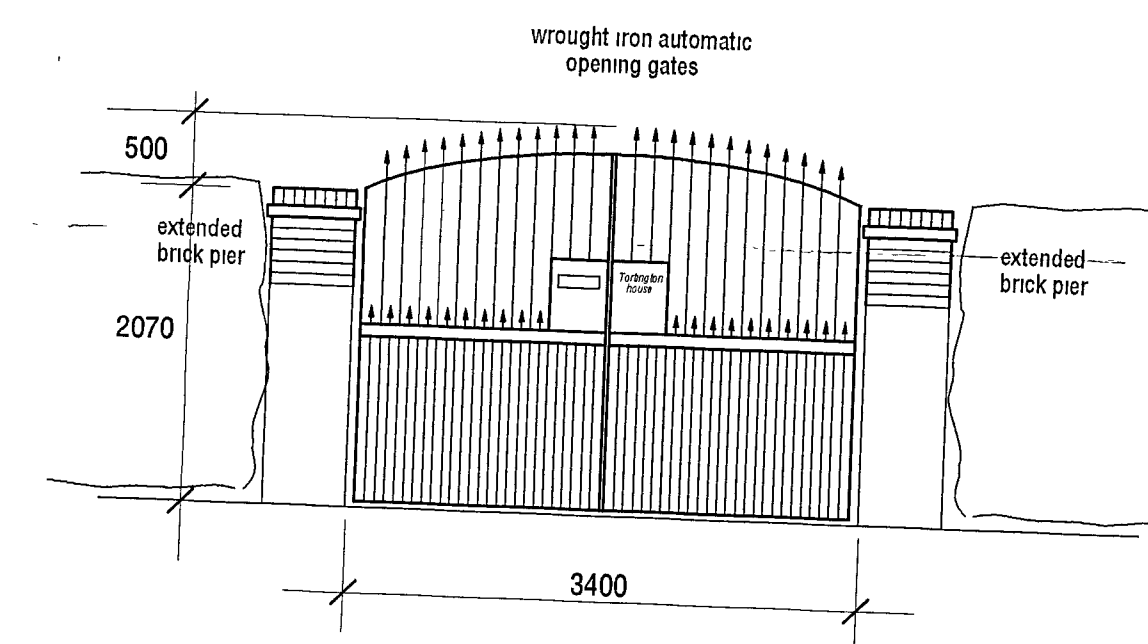


PROPOSED FRONT ENTRANCE
1 : 50

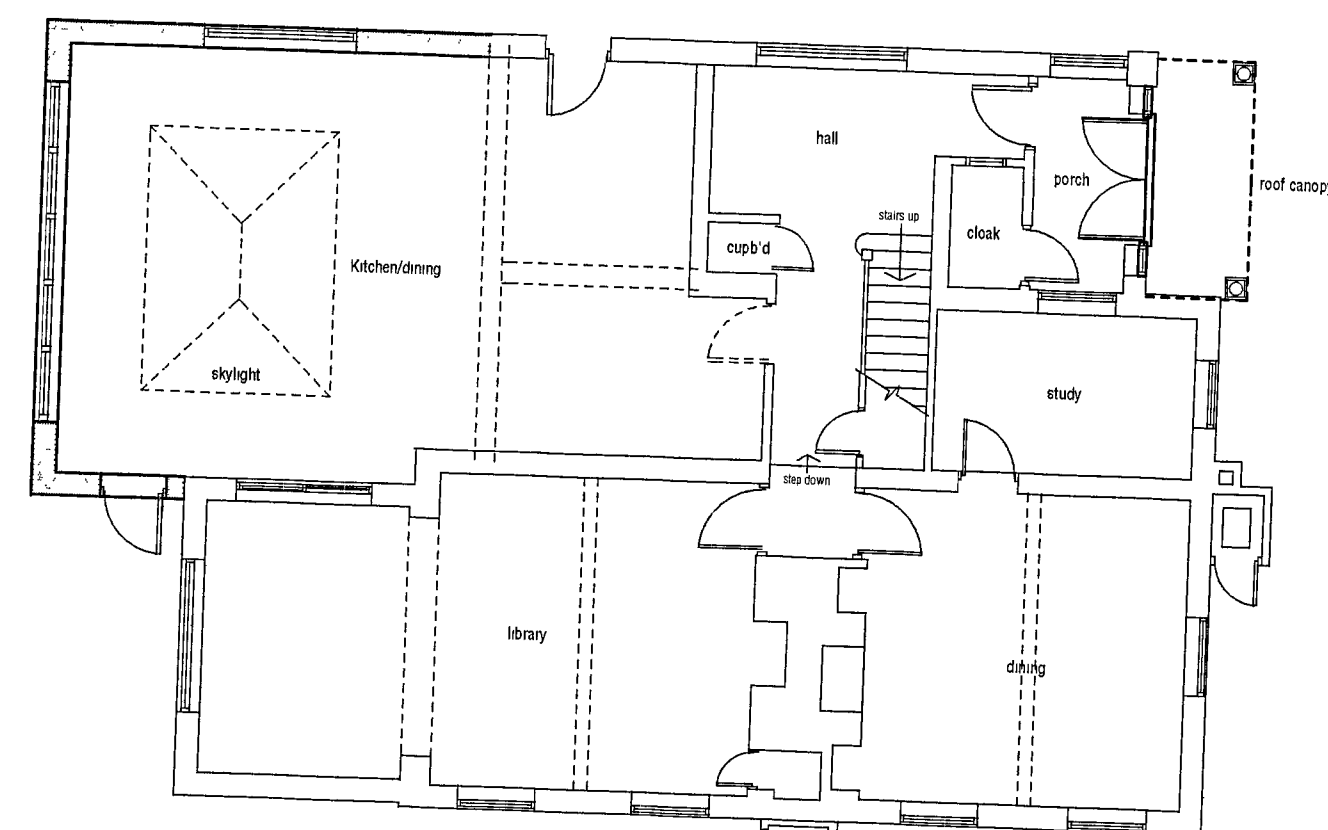


PROPOSED GROUND FLOOR PLAN

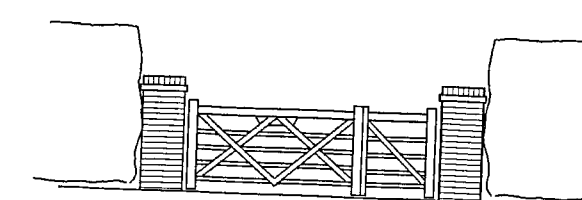

EXISTING FRONT ENTRANCE

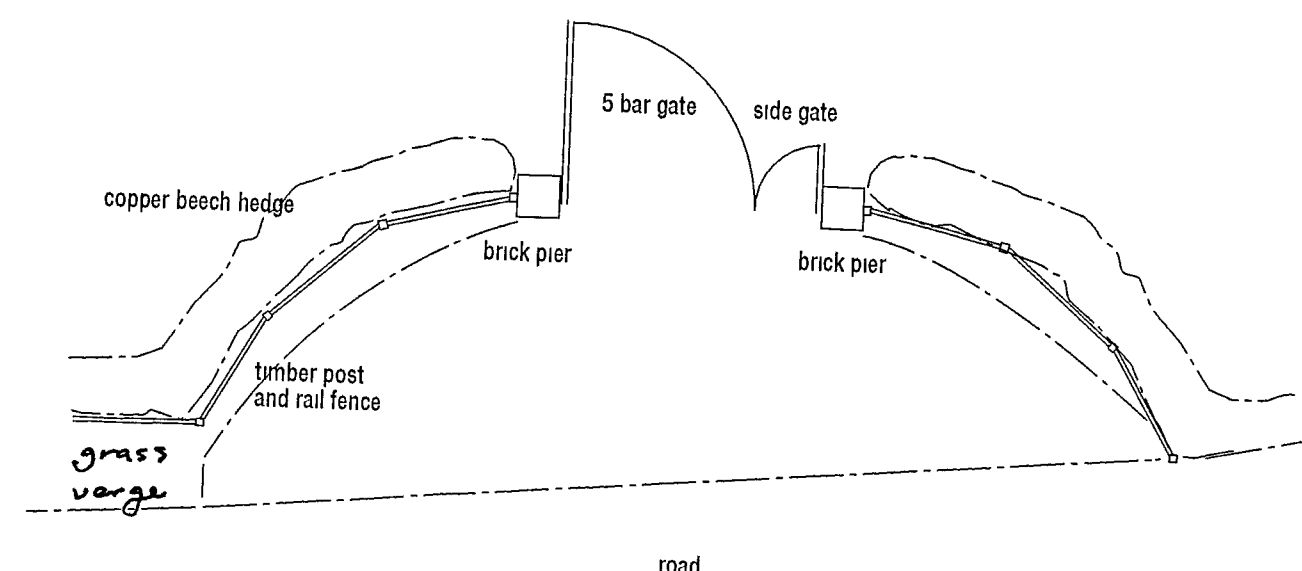

EXISTING ENTRANCE PLAN

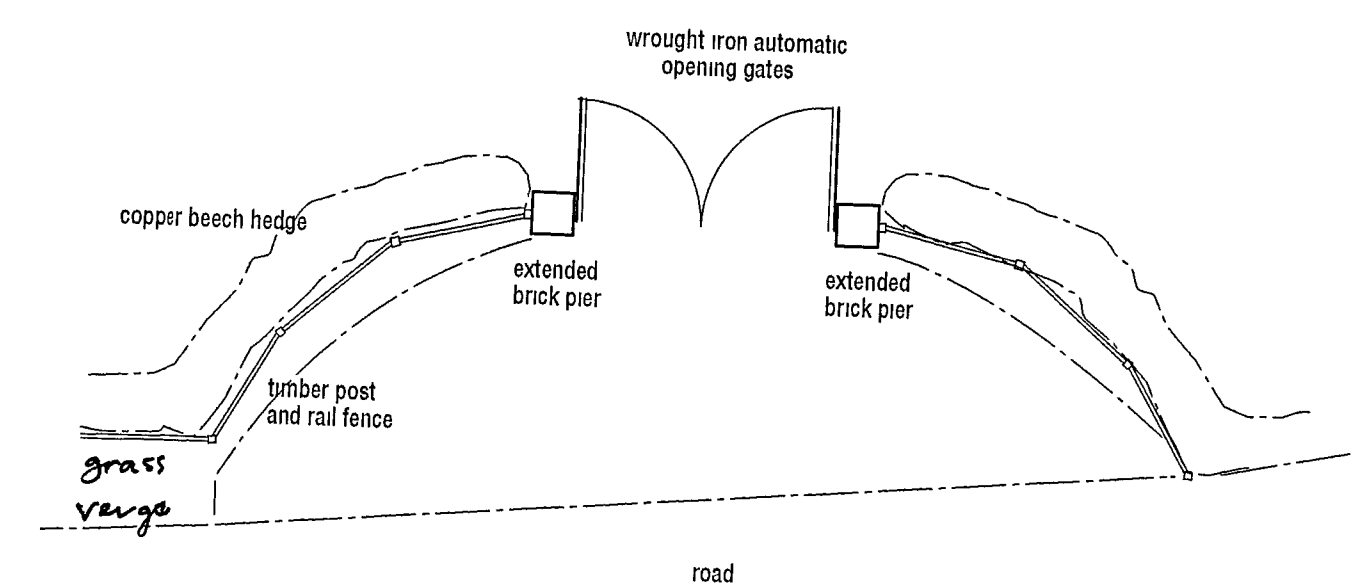

PROPOSED ENTRANCE PLAN

PROPOSED SINGLE STOREY EXTENSION,
ENTRANCE ROOF CANOPY AND ENTRANCE GATES
For:- MR M BRADLEY
TORTINGTON HOUSE, TORTINGTON LANE
TORTINGTON, ARUNDEL, WEST SUSSEX
BN18 0BG

DwgNo. 300606 Proposed Floor plans, Elevations
and Location plan

Scale : 1 : 50, 1 : 100 & 1 : 1250