




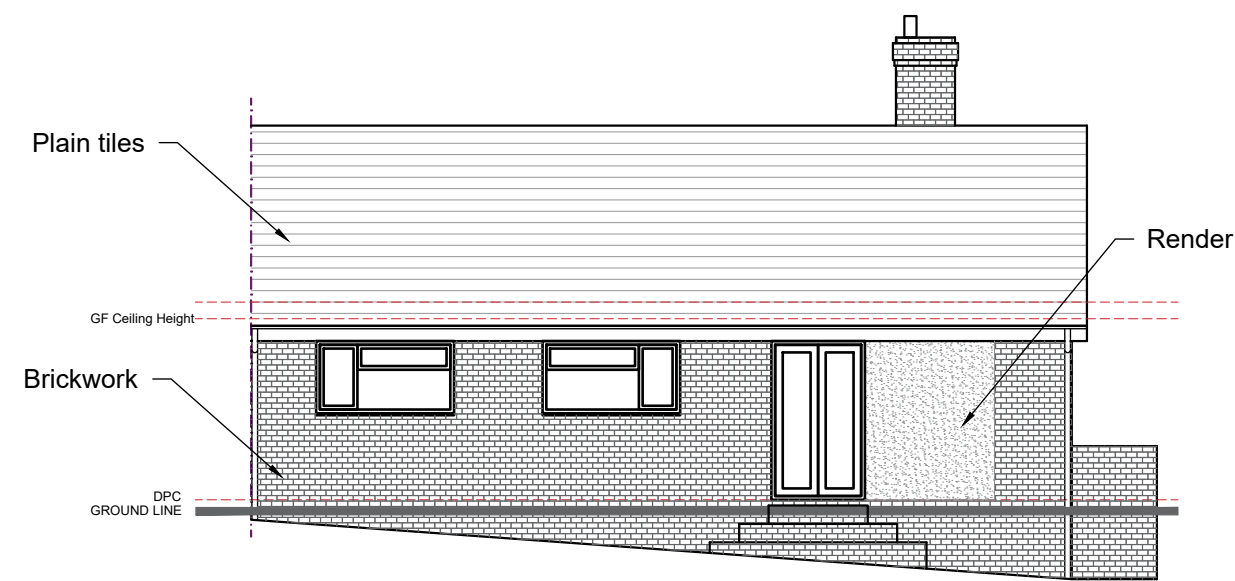


Existing Rear Elevation
Scale: 1:100

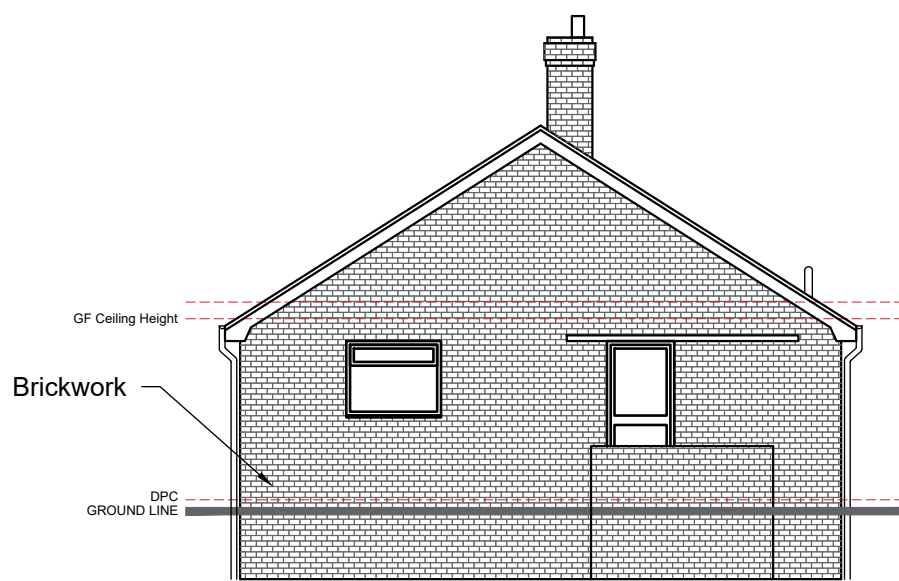


Existing Side Elevation
Scale: 1:100

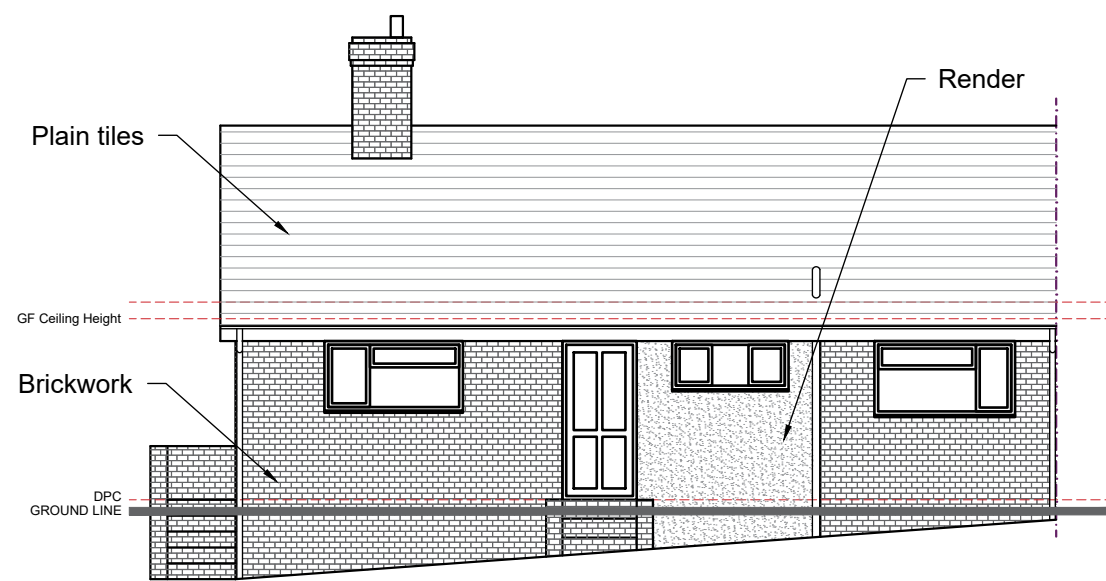


Existing Front Elevation
Scale: 1:100

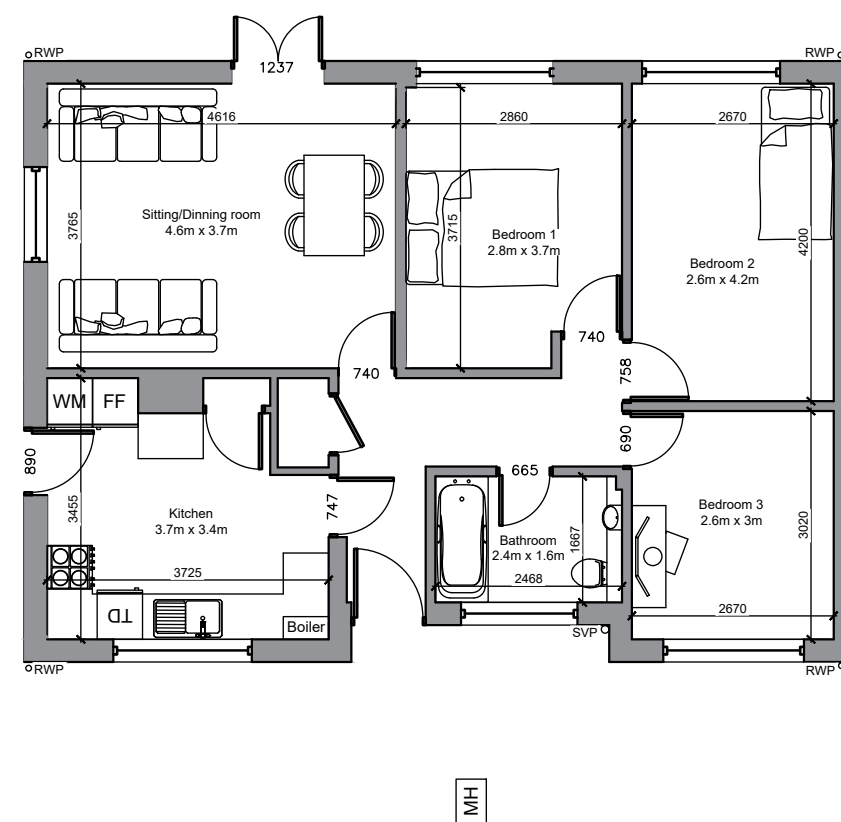


Existing Ground Floor Plan
Scale: 1:100

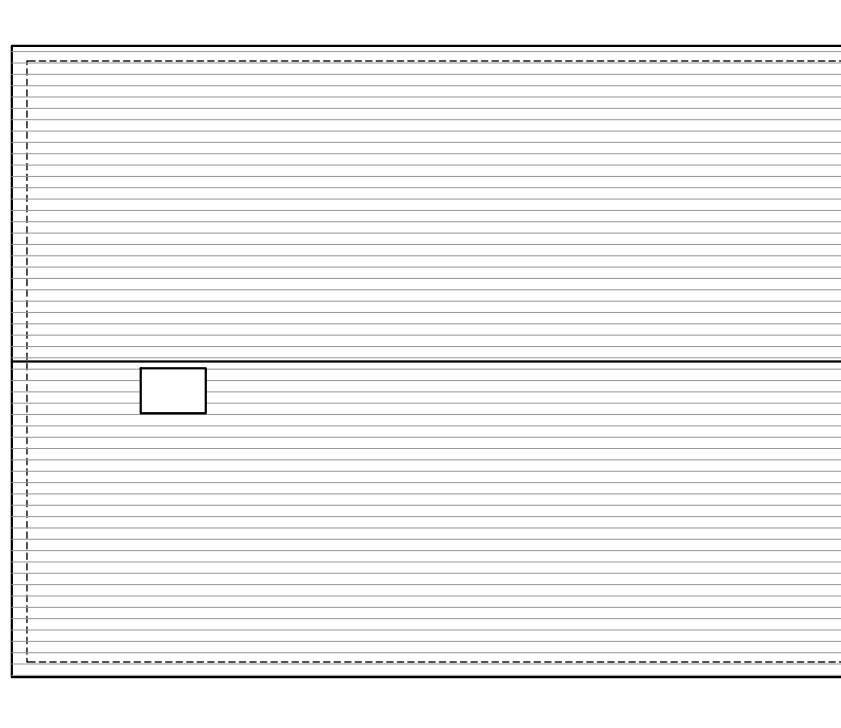


Existing Roof Plan
Scale: 1:100

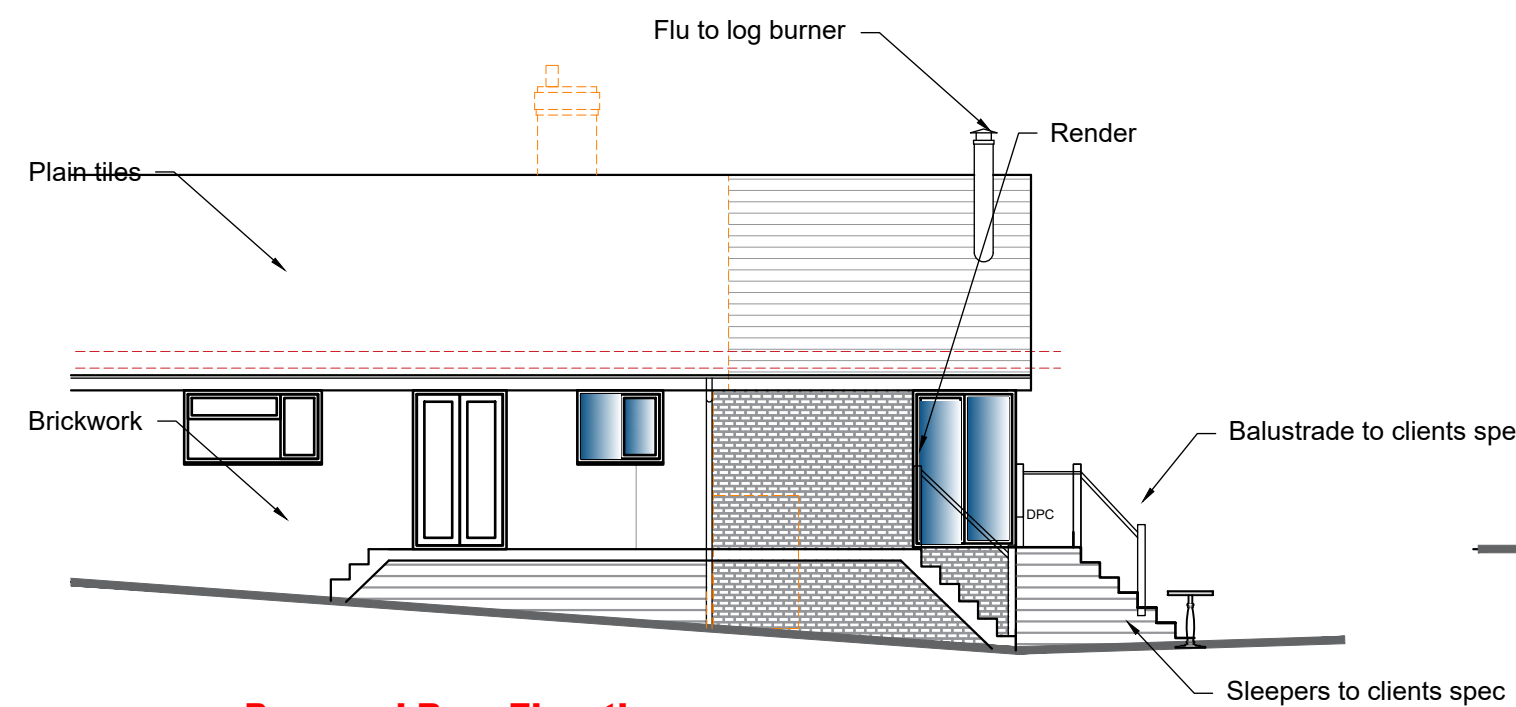


Proposed Rear Elevation
Scale: 1:100

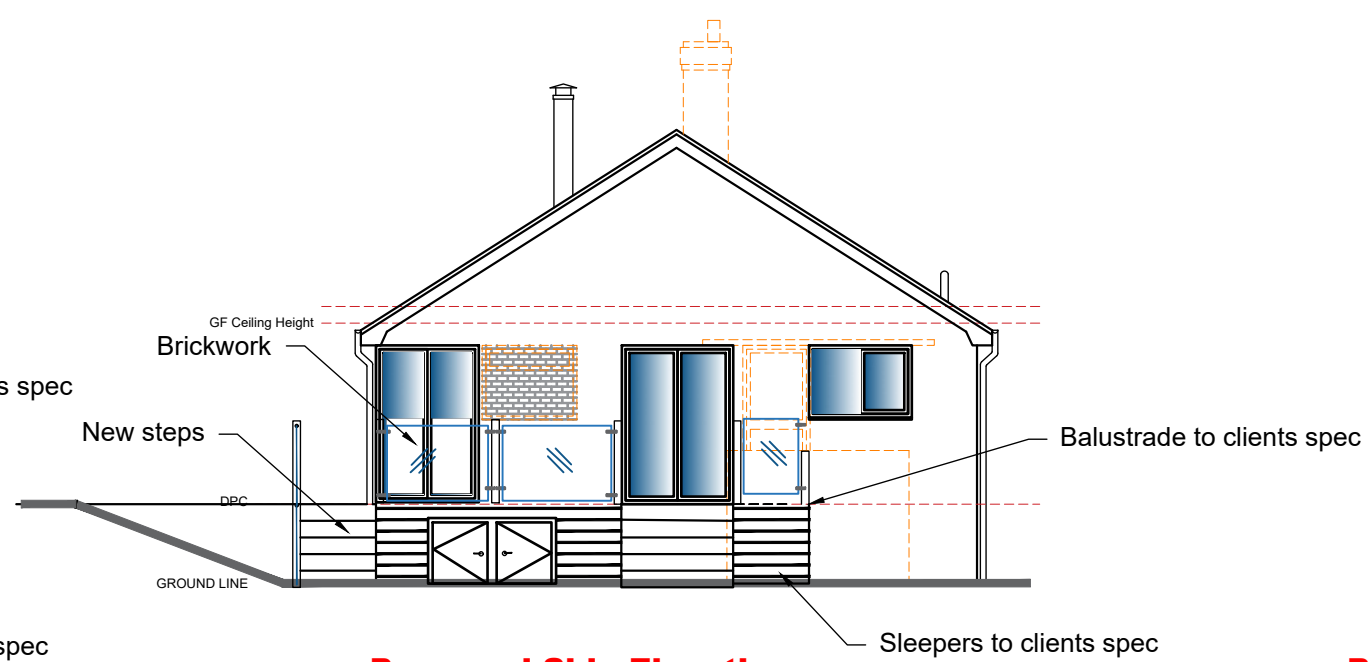


Proposed Side Elevation
Scale: 1:100

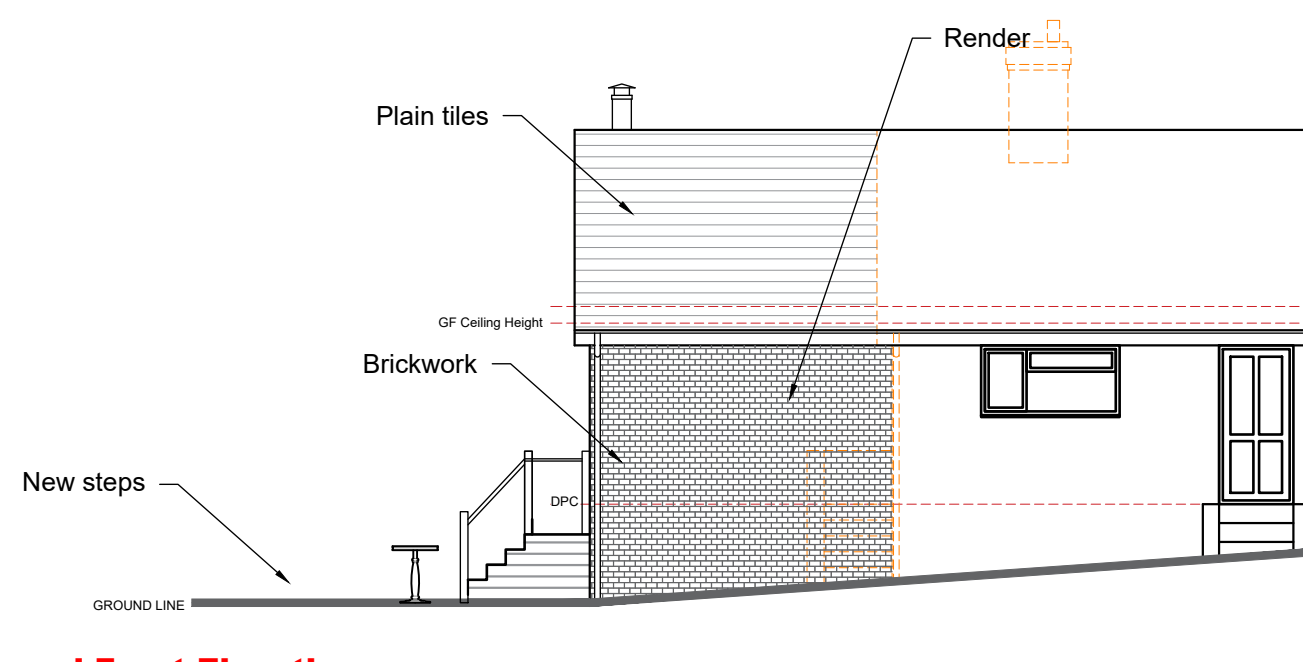


Proposed Front Elevation
Scale: 1:100

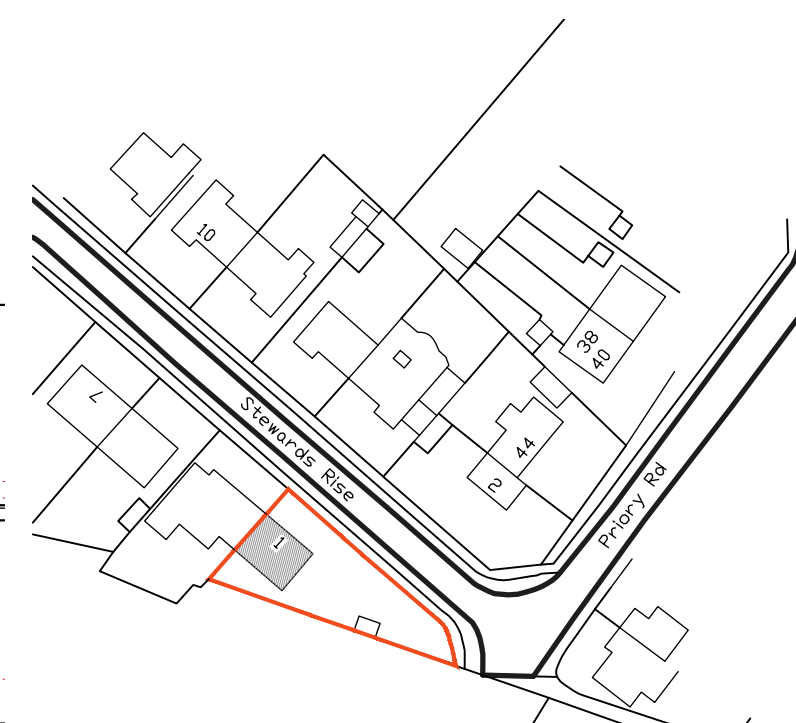


Location Plan
Scale: 1:1250

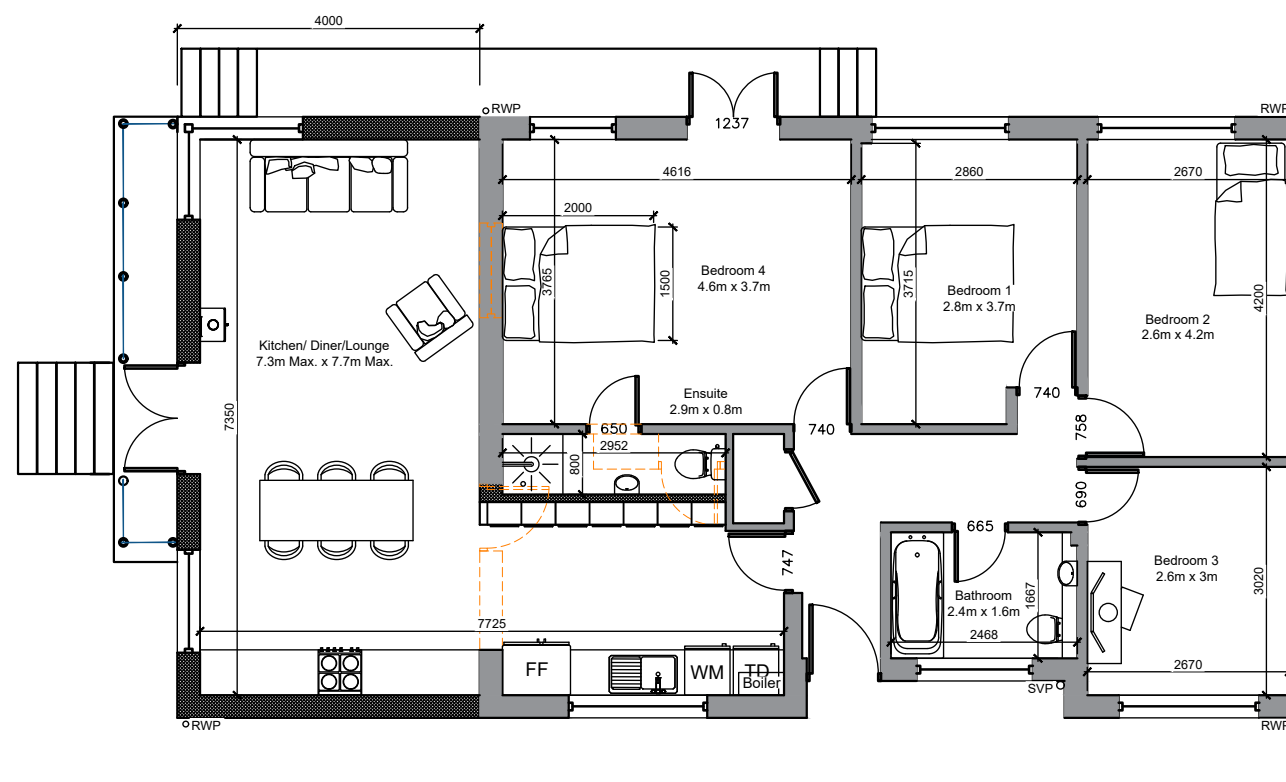

Proposed Ground Floor Plan
Scale: 1:100

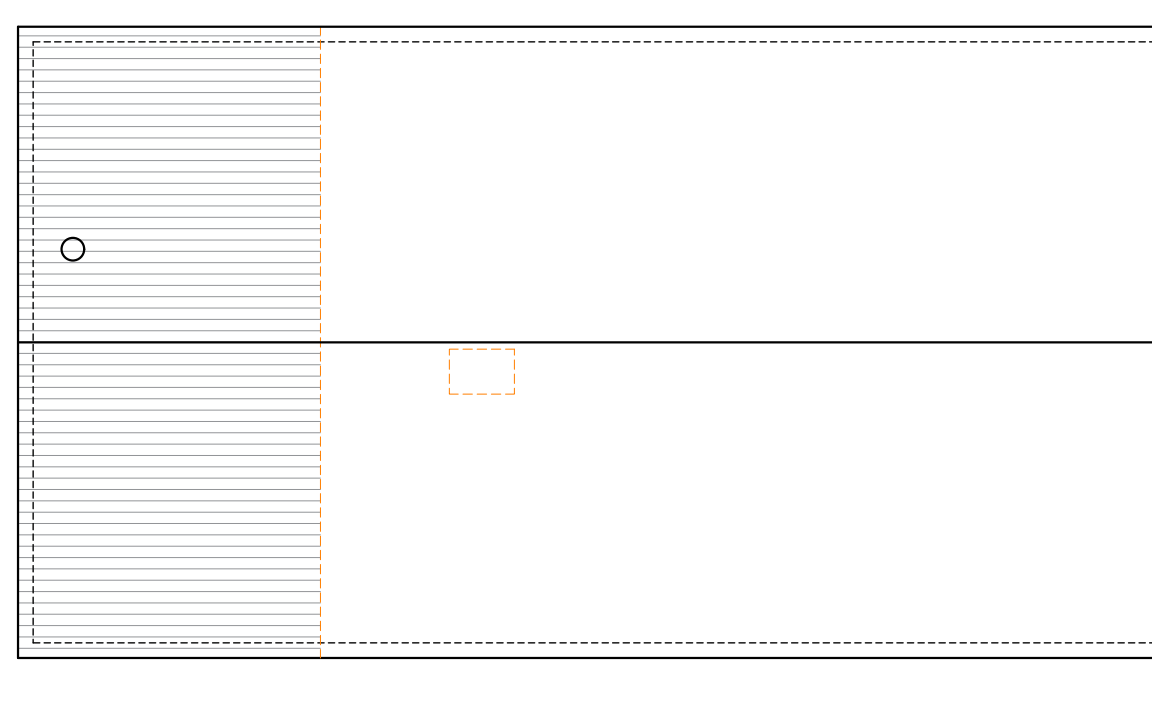


Proposed Roof Plan
Scale: 1:100

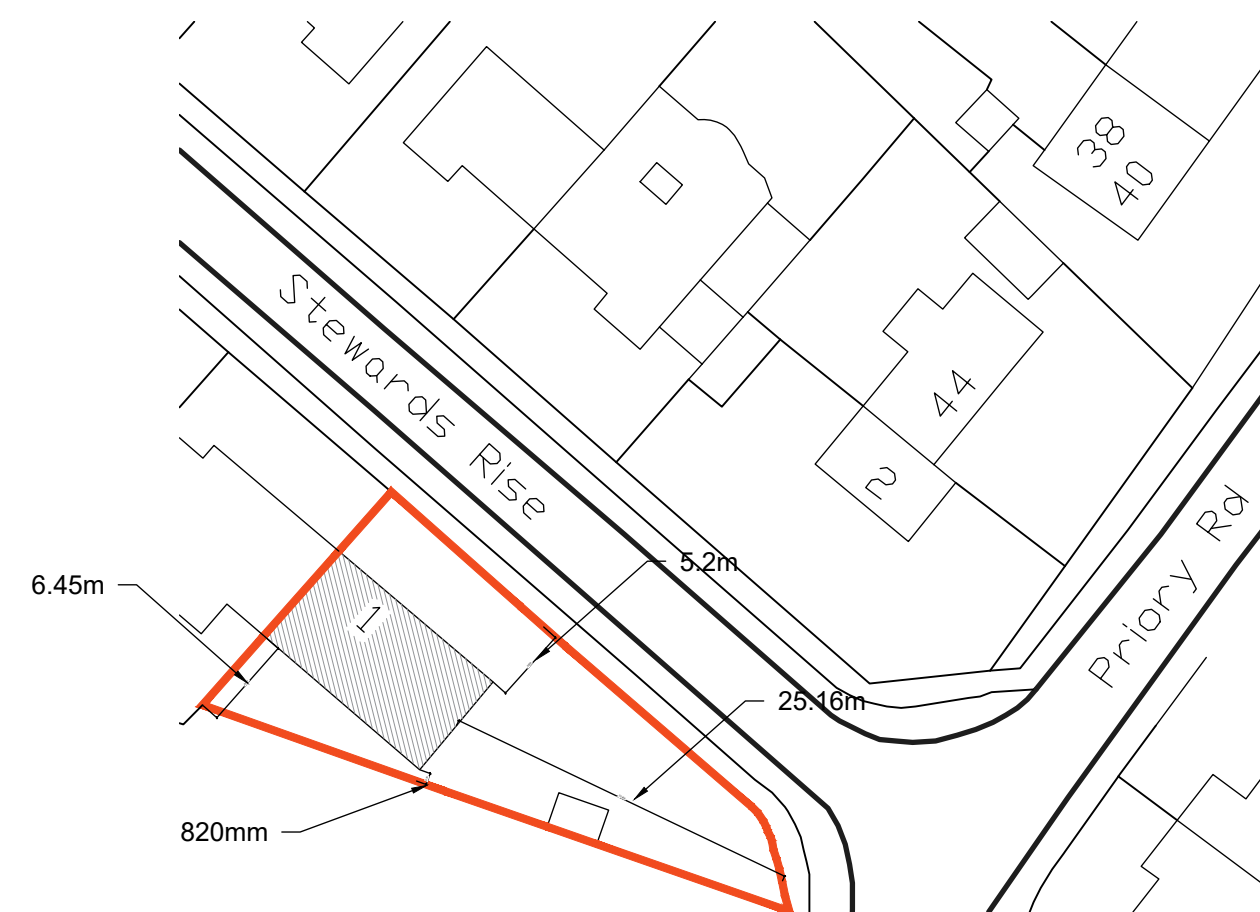

Block Plan
Scale: 1:500

NOTE:
This drawing is to be read in conjunction with the Construction Notes and Structural Engineer's details.
The Contractor is responsible for all setting out and must check levels and dimensions on site before ordering materials or commencing work.
Refer to written dimensions only. Do not scale from drawings, except for the purposes of Planning assessment.
The Architect is to be immediately notified of any omissions or discrepancies.
Building work should not commence until all statutory approvals have been granted, i.e. Planning, Building Control, etc.
If a public sewer is discovered, consent to 'Build-over/Close-to' may be required from the Water Authority.

PARTY WALLS:
Work to Party Walls (including insertion of flashings, beam bearings, etc) are subject to Party Wall agreements with neighbours and are to be arranged by the Client in accordance with the Party Wall Act (i.e. Providing two months written notice).

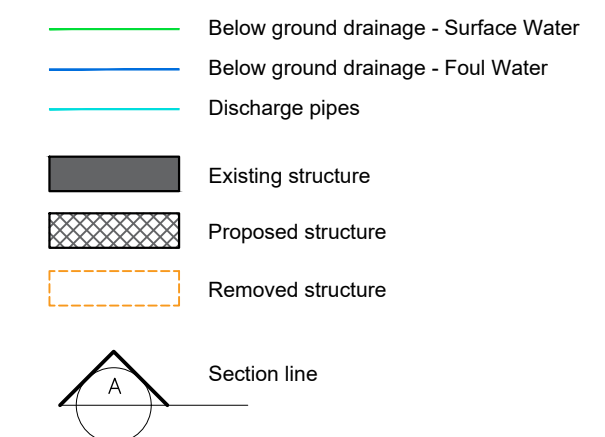

A	23/07/2021	Planning Amendments	DLS
Revision	Date:	Details:	Initials:

These drawings and designs are the property of Shear Architectural Design Ltd and must not be copied, retained, or used without prior written consent. © Copyright


SHEAR
ARCHITECTURAL

CREATE INSPIRE ENHANCE

2 Saffron Close
Shoreham by Sea
West Sussex
BN43 6JF
07881 656512
info@sheararchitecturaldesign.co.uk
www.sheararchitecturaldesign.co.uk

PROJECT:
1 Stewards Rise
Arundel
BN18 9ER
West Sussex

DRAWING TITLE:
Side Extension

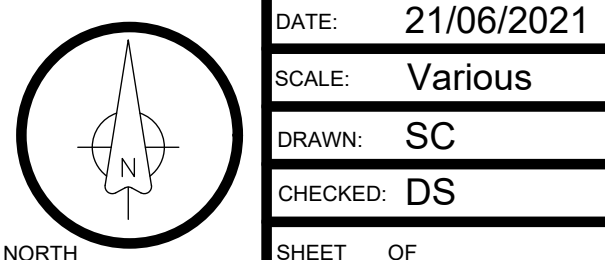

21/57	PL1	A
PROJECT NUMBER:	DRAWING NUMBER:	REVISION:

FOR APPROVAL