


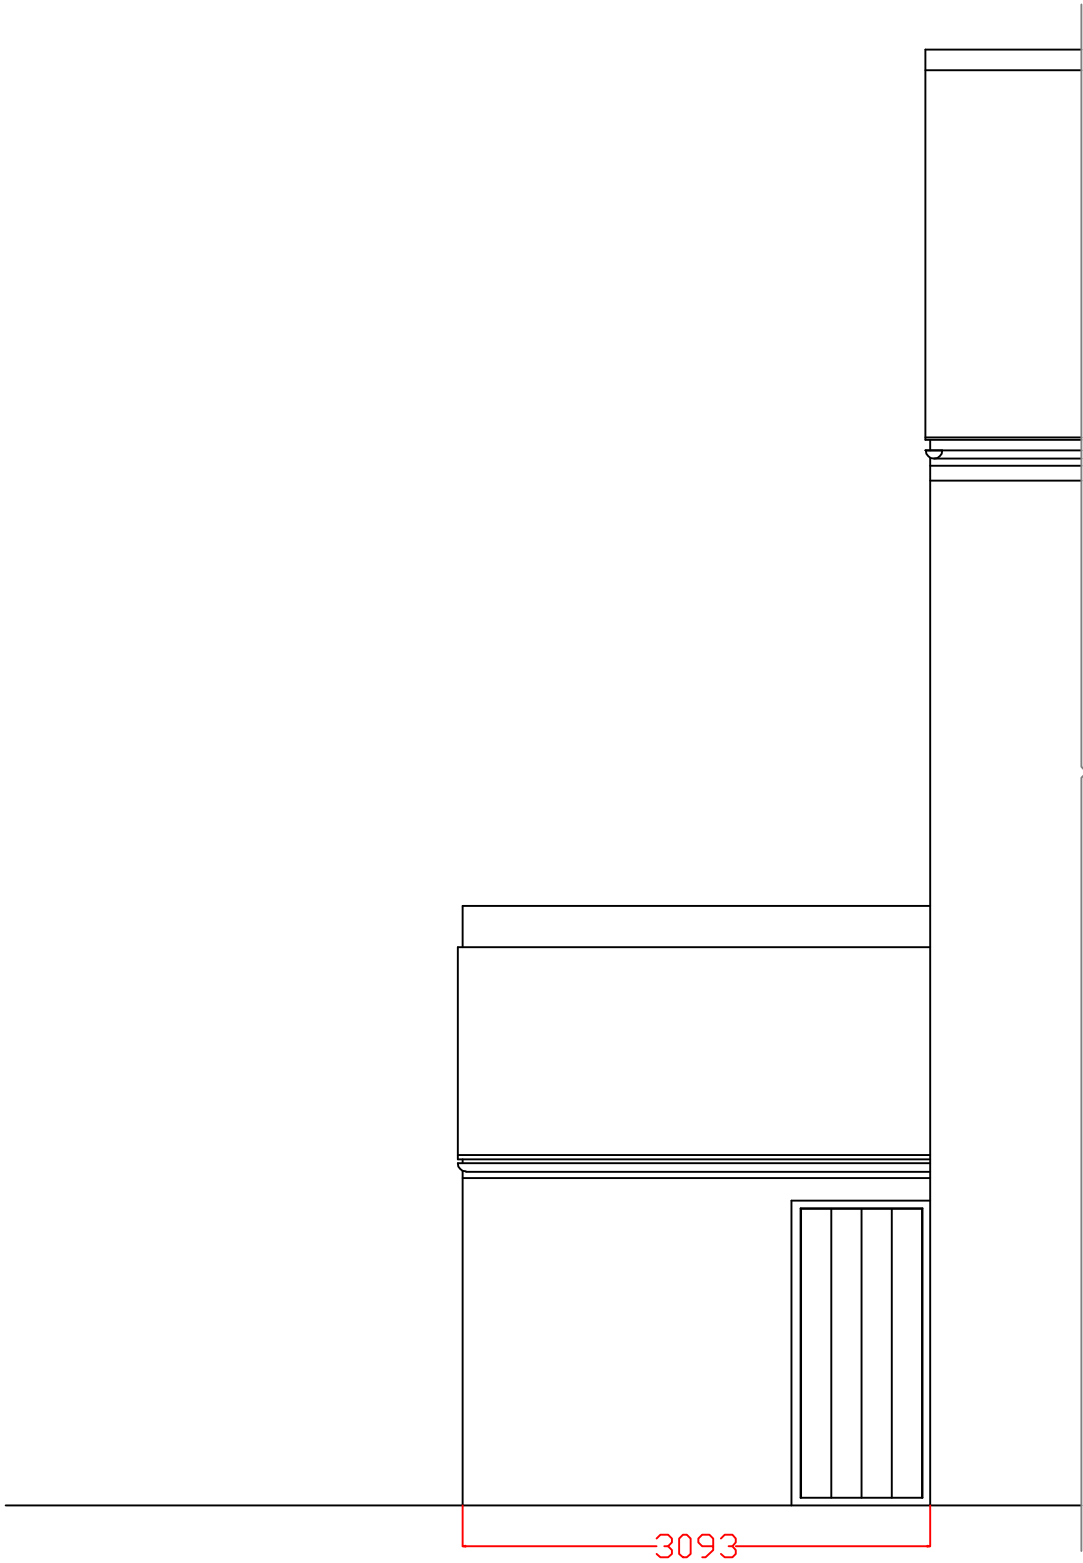

EXISTING EAST ELEVATION.



PROPOSED EAST ELEVATION.

Notes:-

**CONSERVATION VELUX WINDOWS X2
800mm WIDE X 1200mm LONG.**

**ALL DIMENSIONS TO BE CONFIRMED
ONSITE BY THE CONTRACTORS.**

**ALL DIMENIONS FOR THE PROPERTY HAVE
BEEN TAKEN ON THE INITIAL SURVEY.
ANY UNKNOWN HAVE BEEN ASSUMED.
ALL DIMENSIONS SHOWN IN MILLIMETRES.**

Woodhill Design & Build
07778 527169

Produced by Peter Evans

Site address:-

5 MALTRAVERS STREET, ARUNDEL.

Details:-

SINGLE STOREY REAR EXTENSION.

Drawing title:-

E ELEV 01

Date:- Scale:-

07/08/2018 1:50 @A2

