



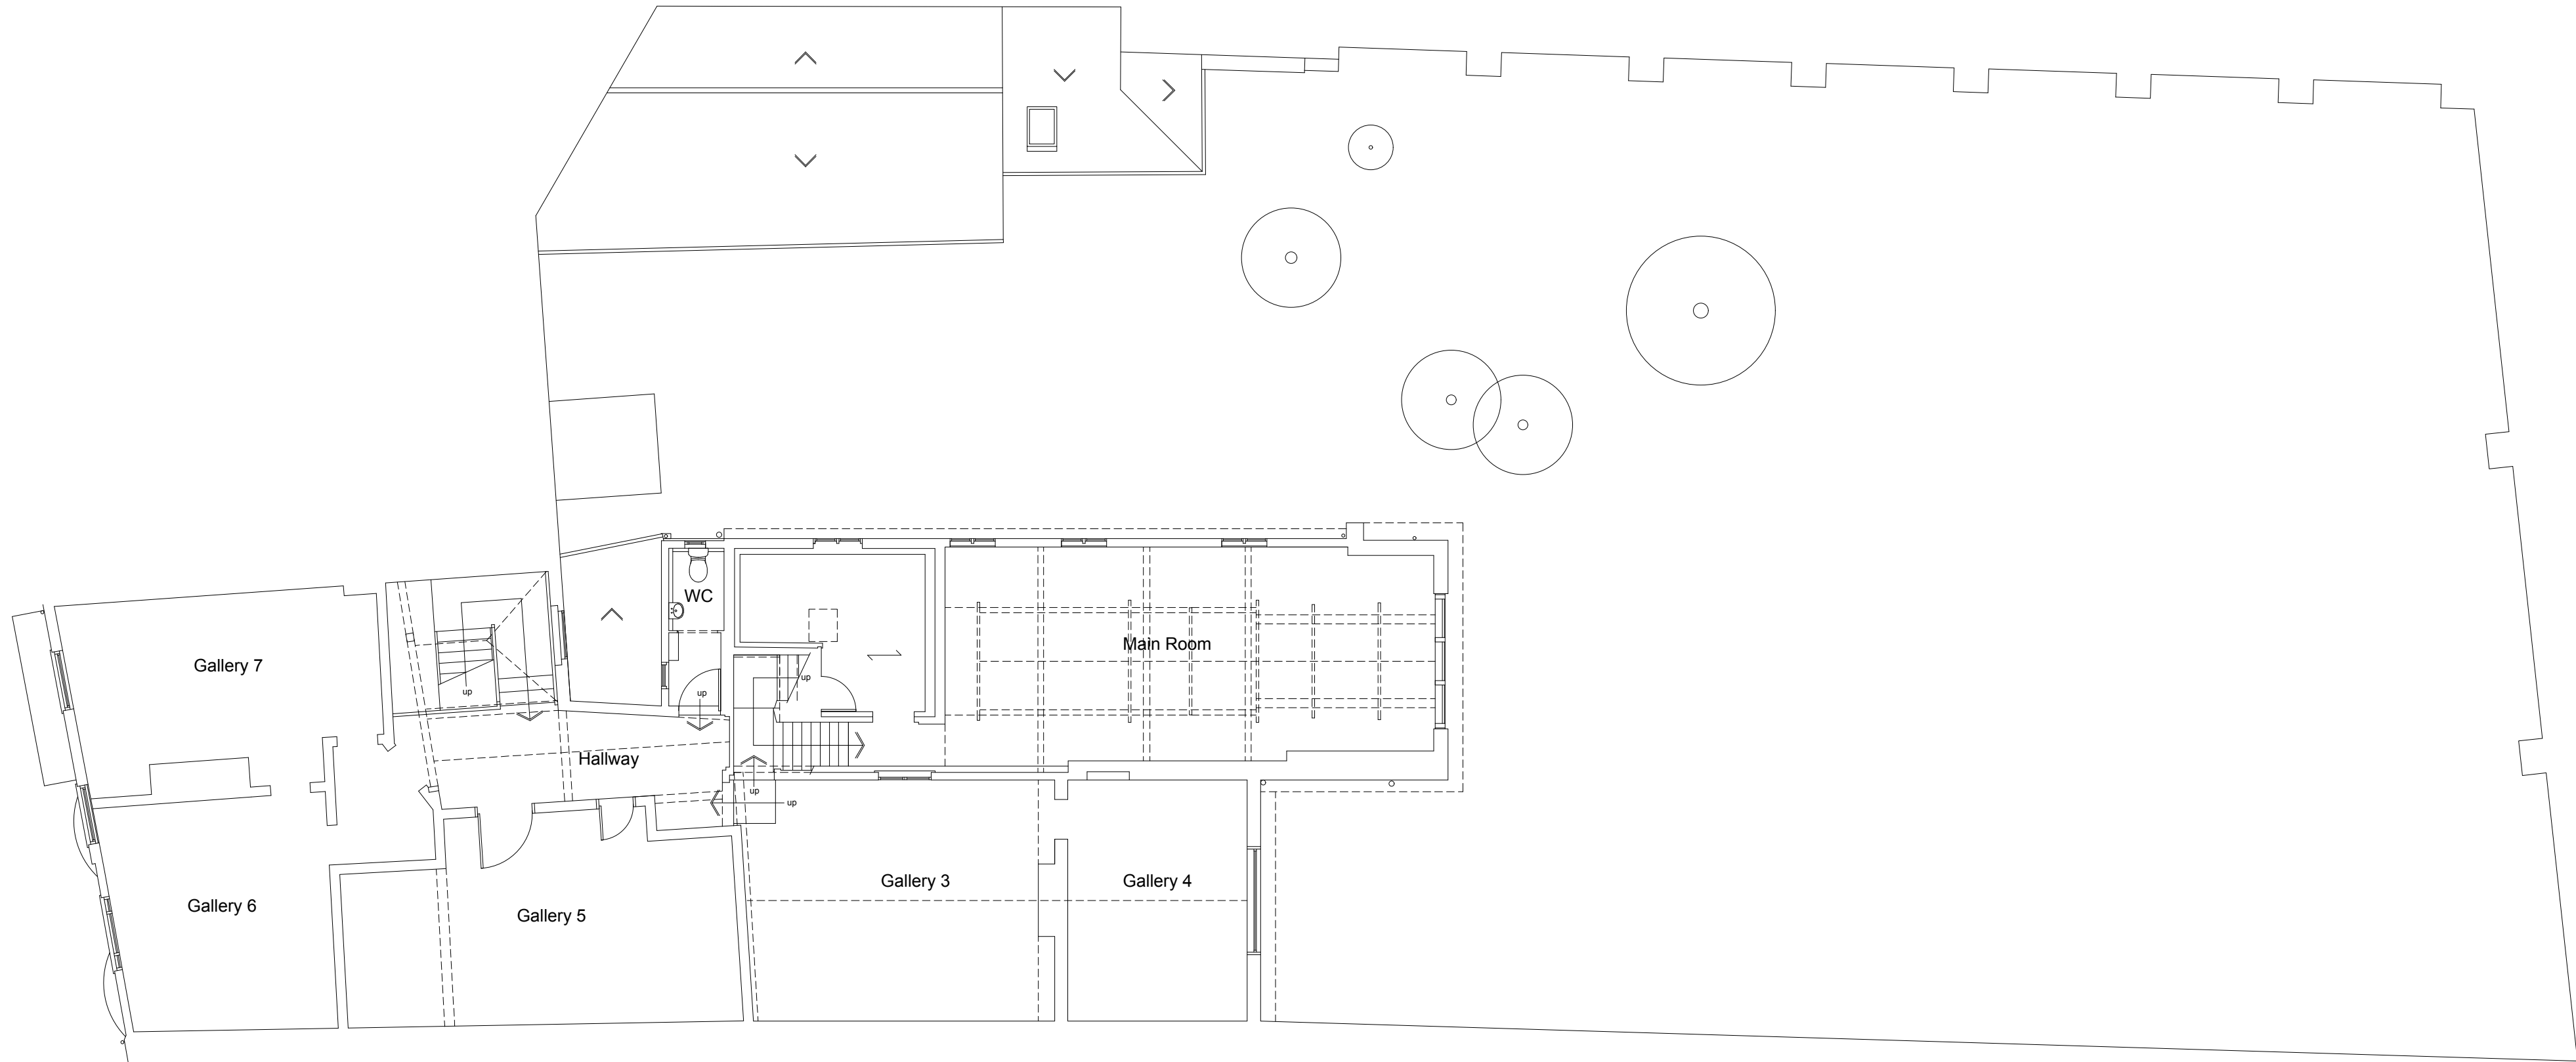


First Floor Plan 1:100

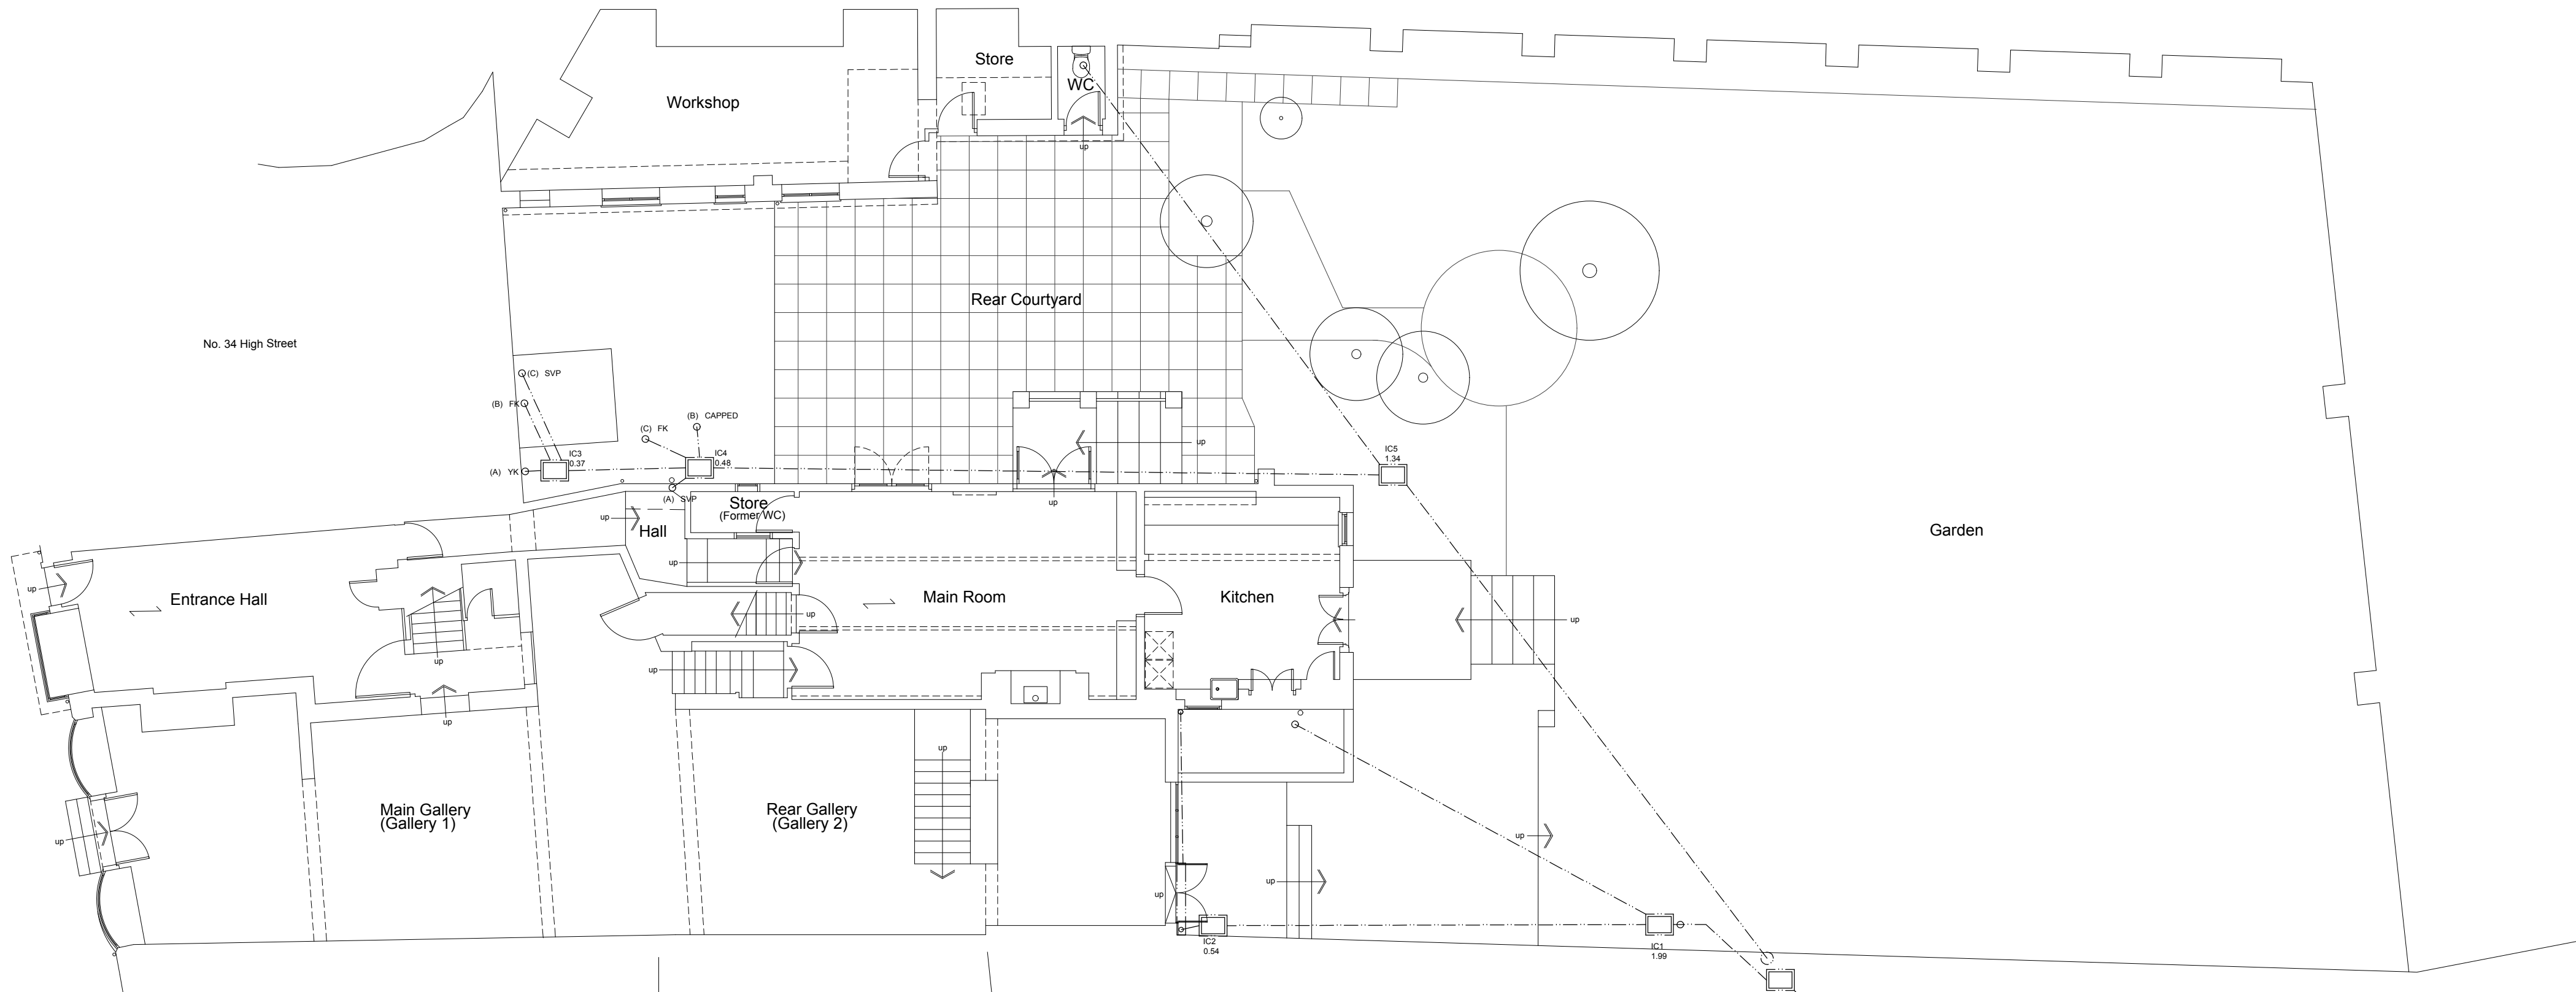

Ground Floor Plan 1:100


(Basement floor plan not shown)

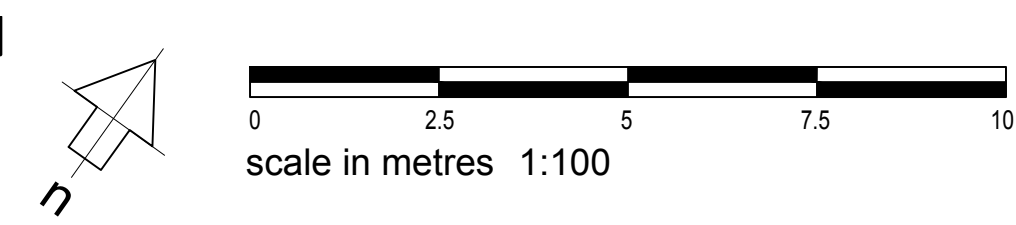


amendments				auth: chkd:	
rev.	date	comment		RB	MR
A	03.09.19	Minor Amendments			



Location Plan

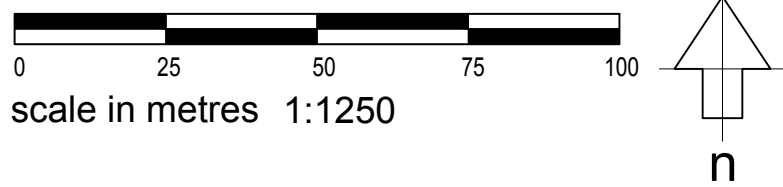

Block Plan

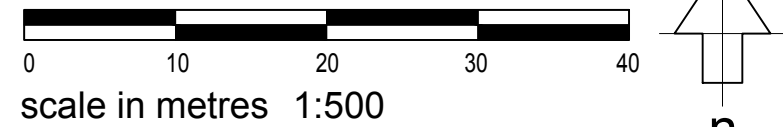

All existing drainage to be viewed in conjunction with InSewer Surveys report reference number TV190603

client		drawing number	revision	
Mr and Mrs S. Swaffer		0558.EXG.100	A	
project		drawing title		
30 & 32a High Street		Existing Floor Plans		
Arundel		Ground & First, Location & Block		
BN18 9AB		Part Measured Survey		
drawn by	checked by	riba work stage	date	scale/original sheet size
KS	MR	MS	Mar' 2019	1:100 @ A1

www.abir.co.uk studio@abirarchitects.co.uk
Unit 1, Bala House, St John's Road, Hove, BN2 2FX, United Kingdom
Hove +44 (0)1273 724 384
Company No 06877117 VAT No 971 4147 17

ABIR architects

RIBA
Chartered Practitioners