



0 2.5 5 7.5 10
scale in metres 1:100


amendments			auth.	chkd.
rev.	date	comment	RB	MR
A	03.09.19	Minor Amendments		

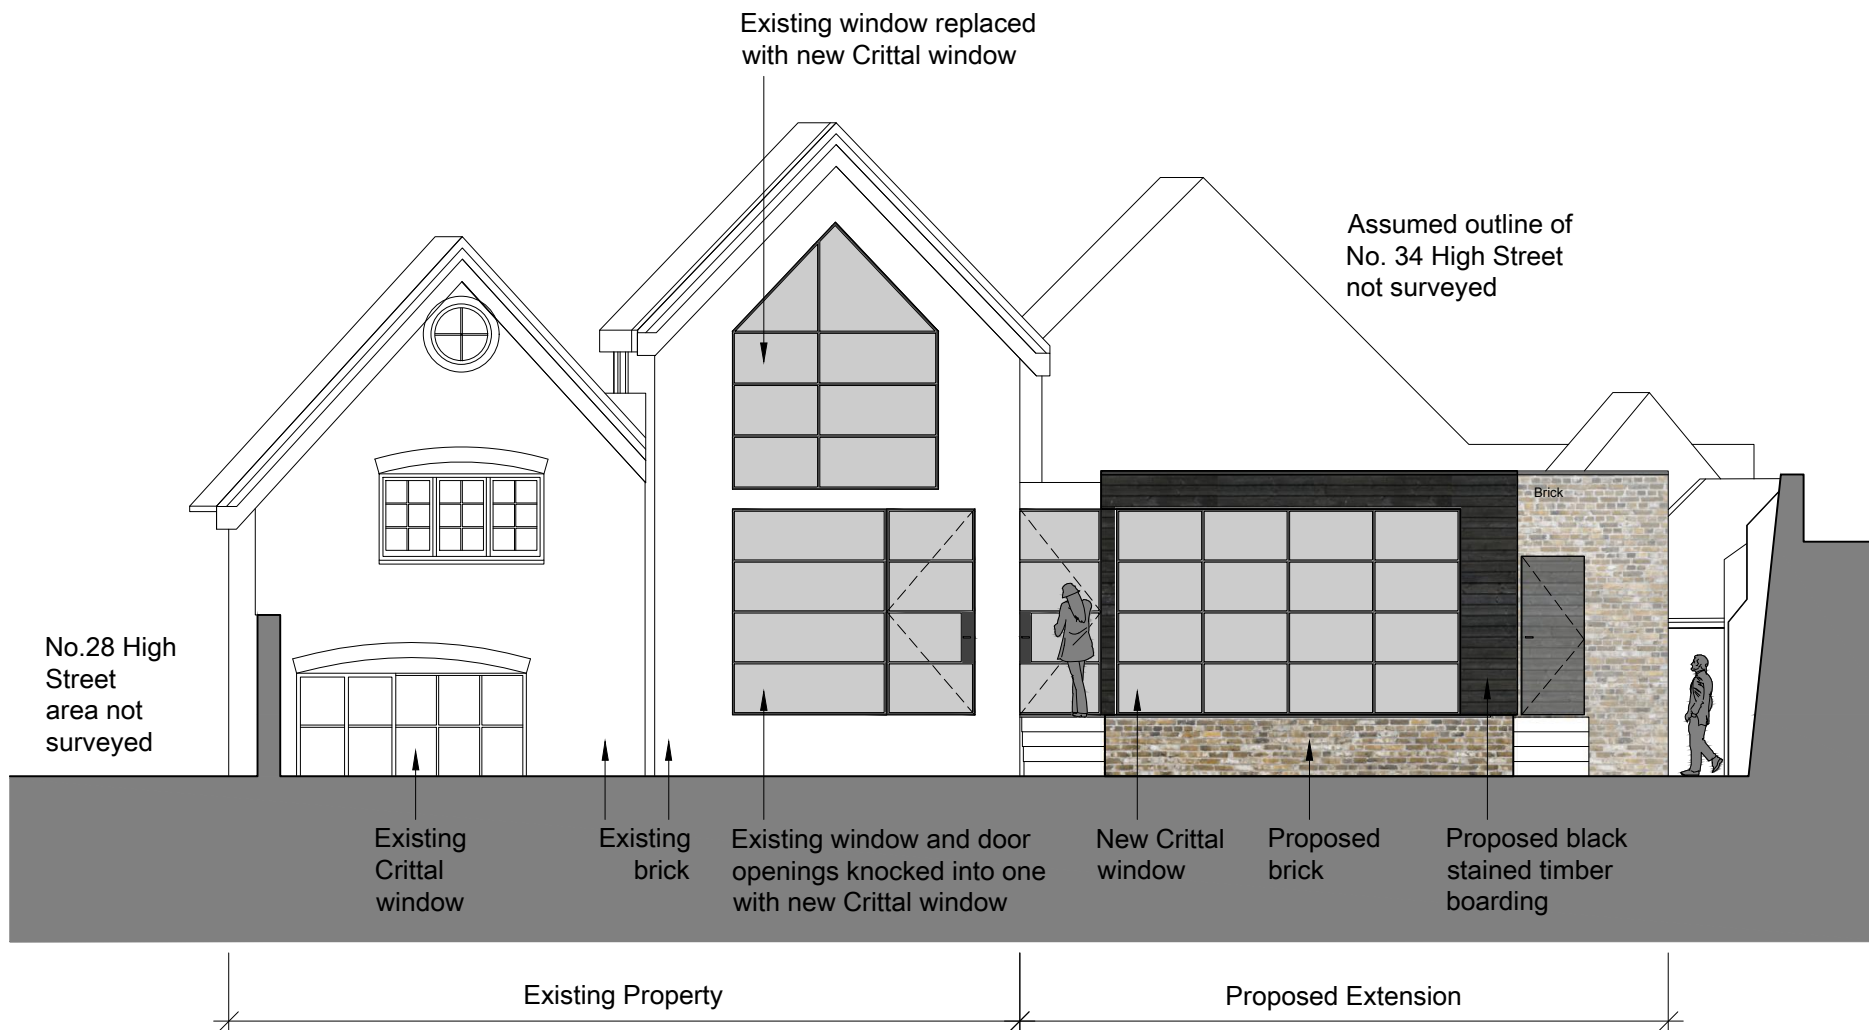


Section AA 1:100 (North East Elevation)

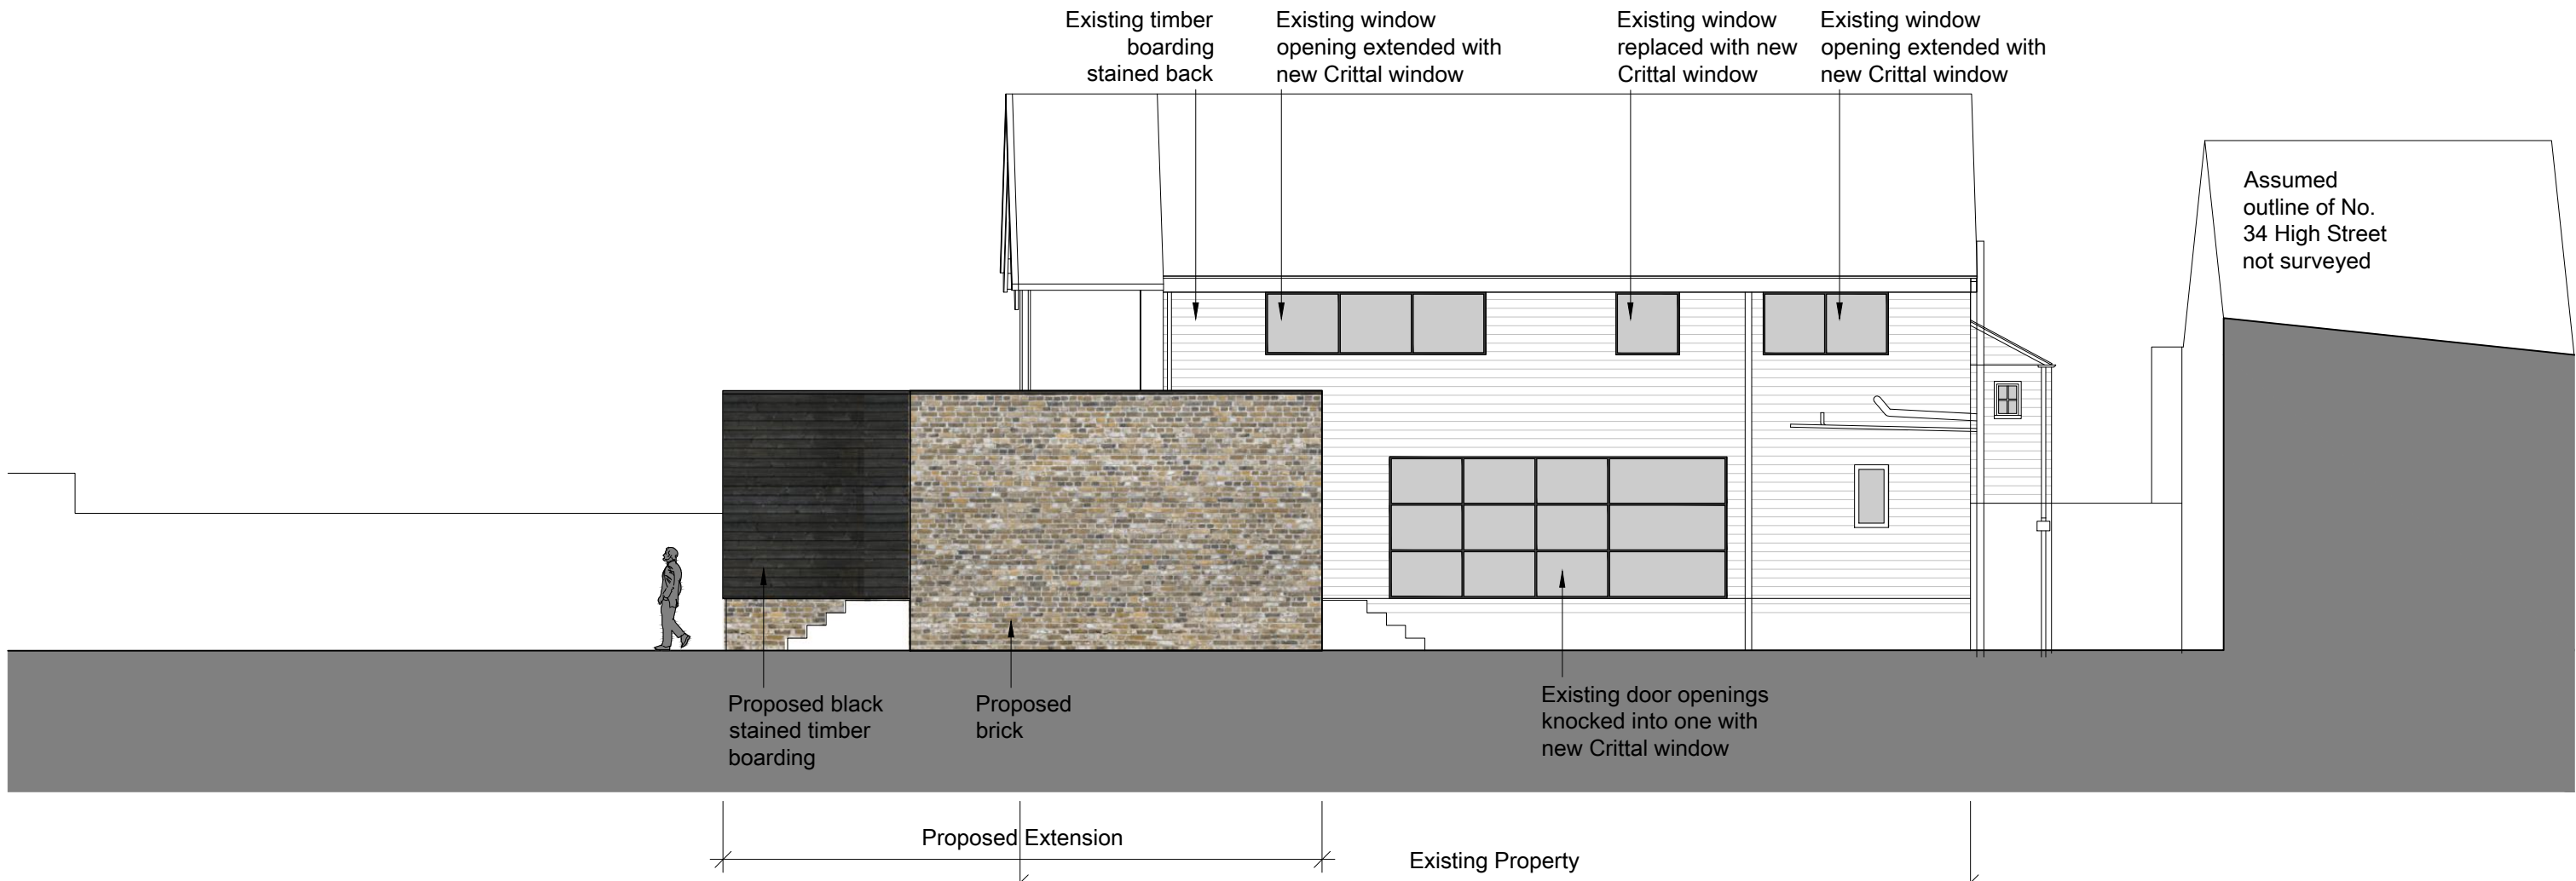

Section CC 1:100 (North West Elevation)

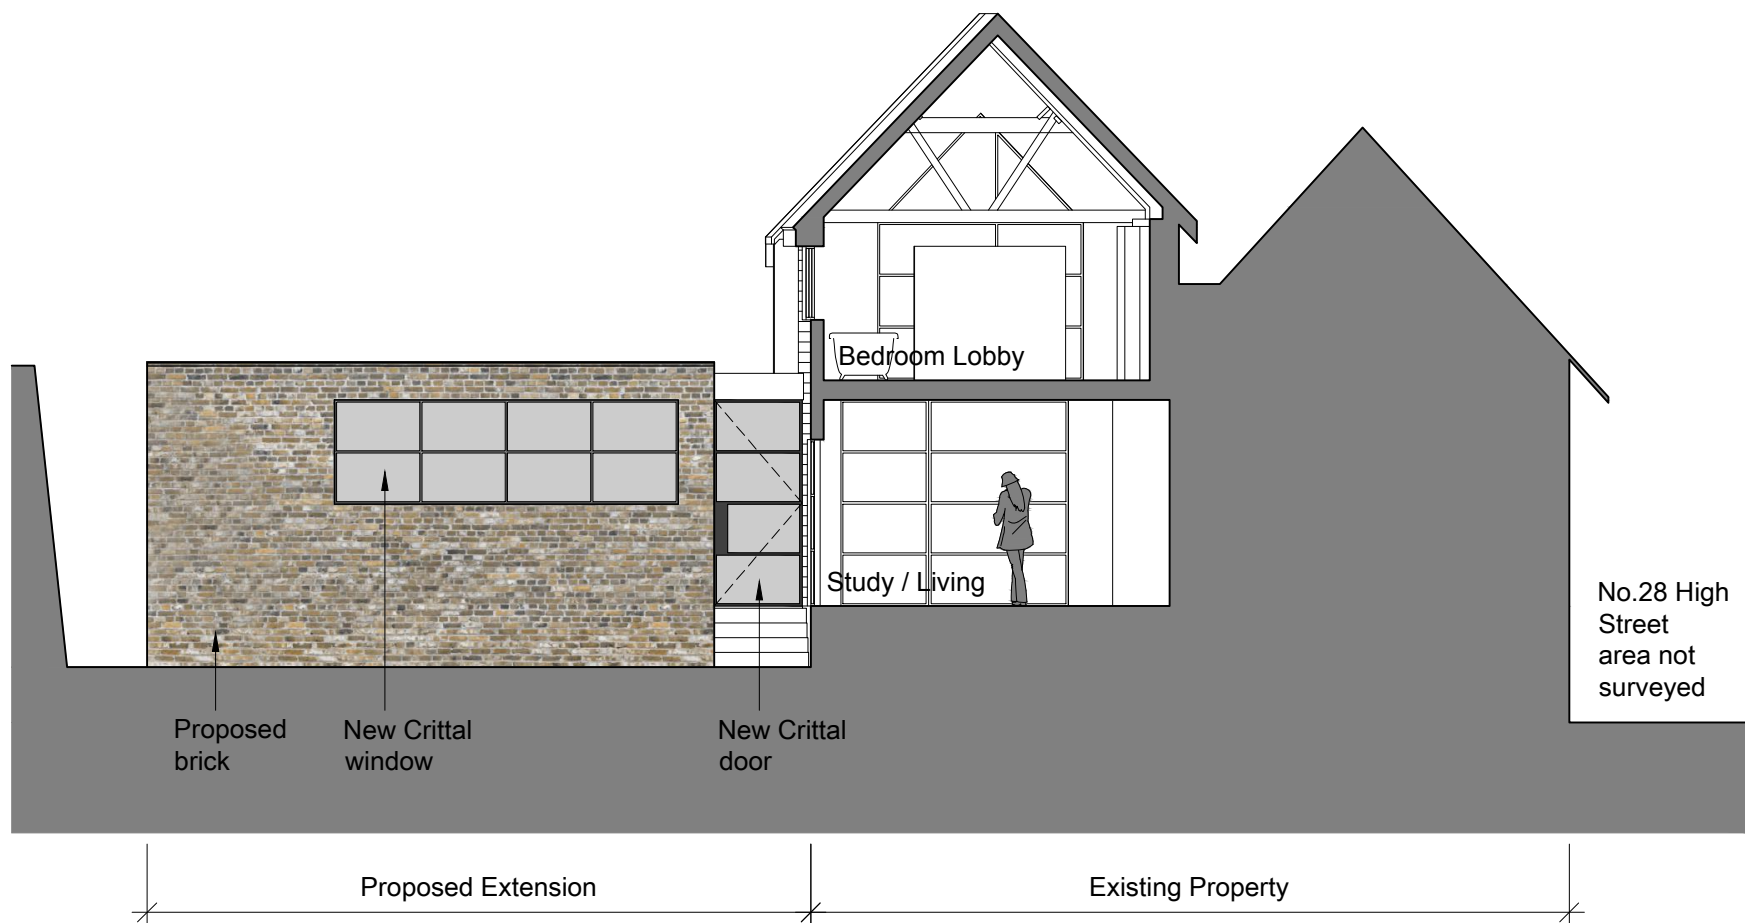

Section BB 1:100 (South West Elevation)

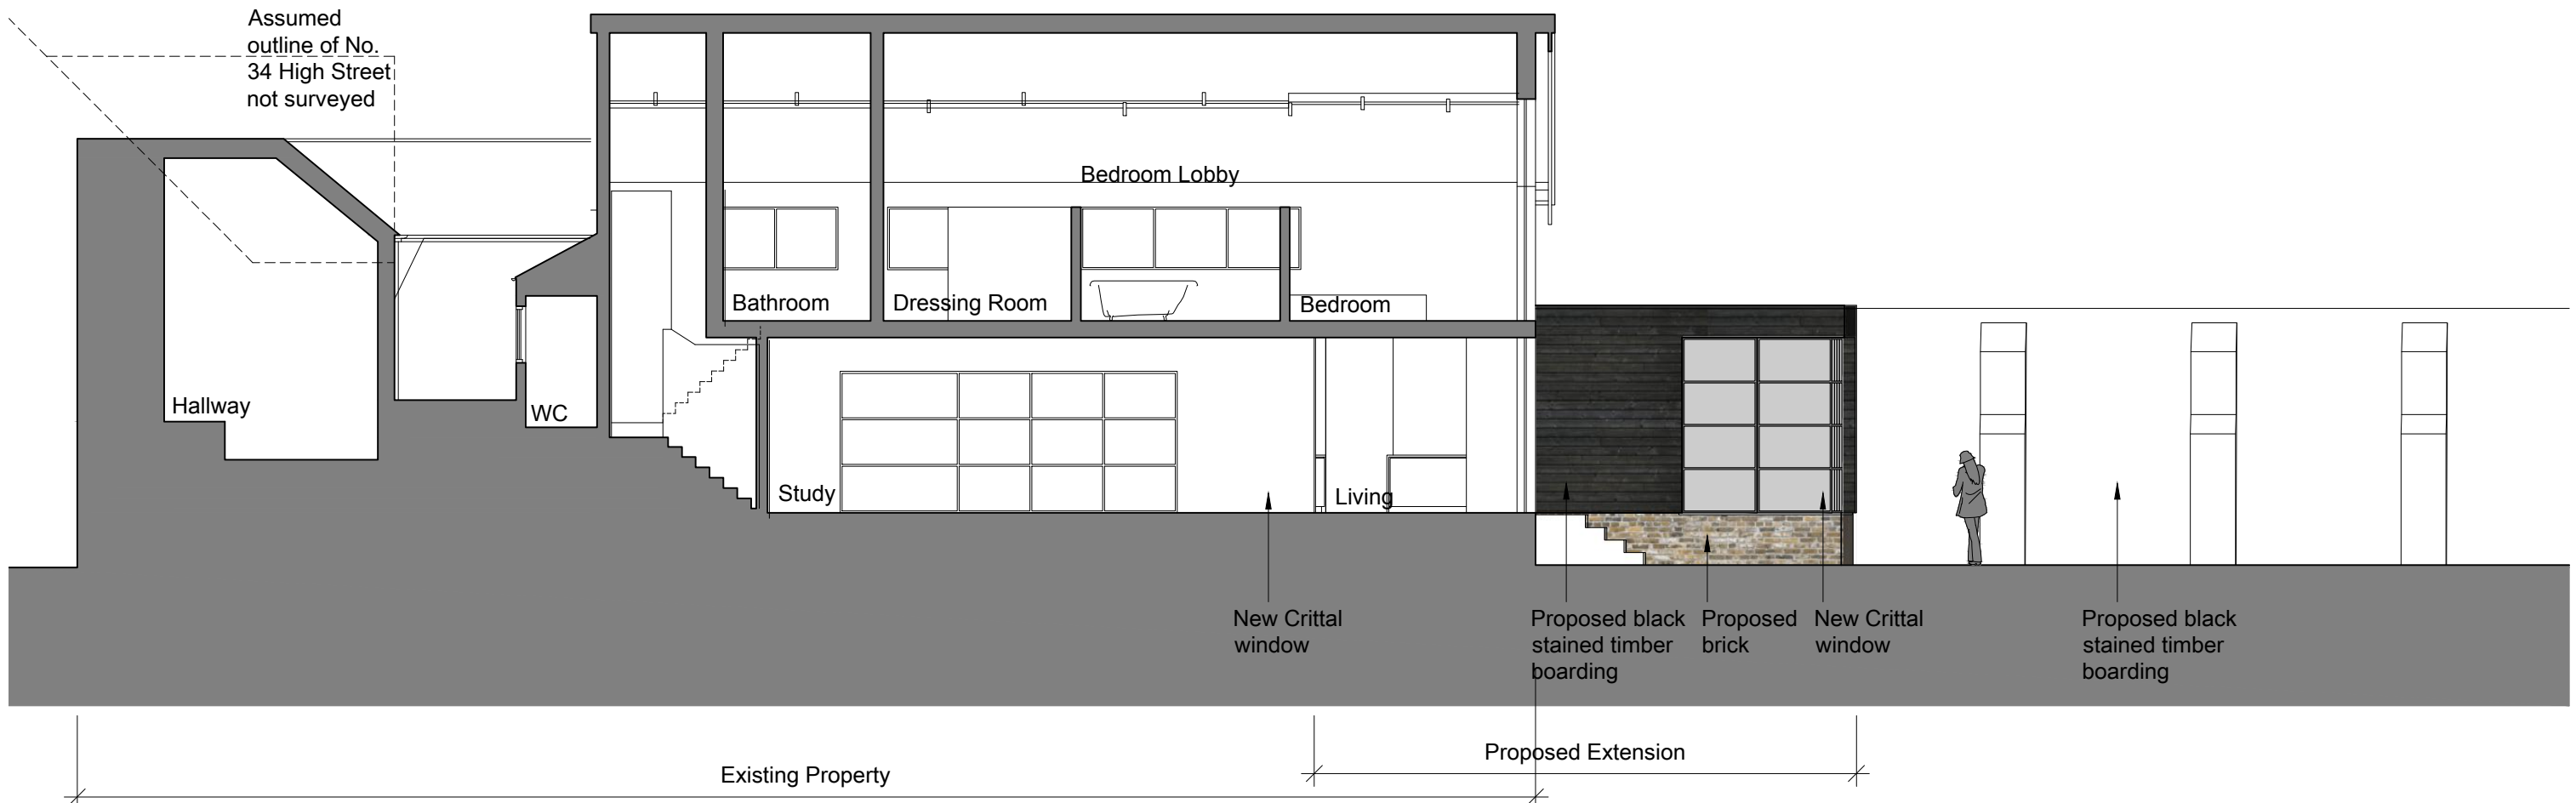

Section DD 1:100 (South East Elevation)

client	Mr and Mrs S. Swaffer	drawing number	0558.PL.200	revision	A
project	30 & 32a High Street Arundel BN18 9AB	drawing title	Proposed Sectional Elevations PLANNING		
drawn by	FM	checked by	MR	riba work stage	3
				date	July 2019
				scale/original sheet size	1:100 @ A1
www.abir.co.uk studio@abirarchitects.co.uk Unit 1, Bala House, St John's Road, Hove, BN1 2FX, United Kingdom Hove +44 (0)1273 724 384 Company No 06877117 VAT No 971 4147 17			© ABIR Architects Ltd. Check all dimensions on site before work is undertaken. All goods, materials and workmanship to conform with current building regulations, BSS and COP's.		

ABIR architects

RIBA
Chartered Practitioners