



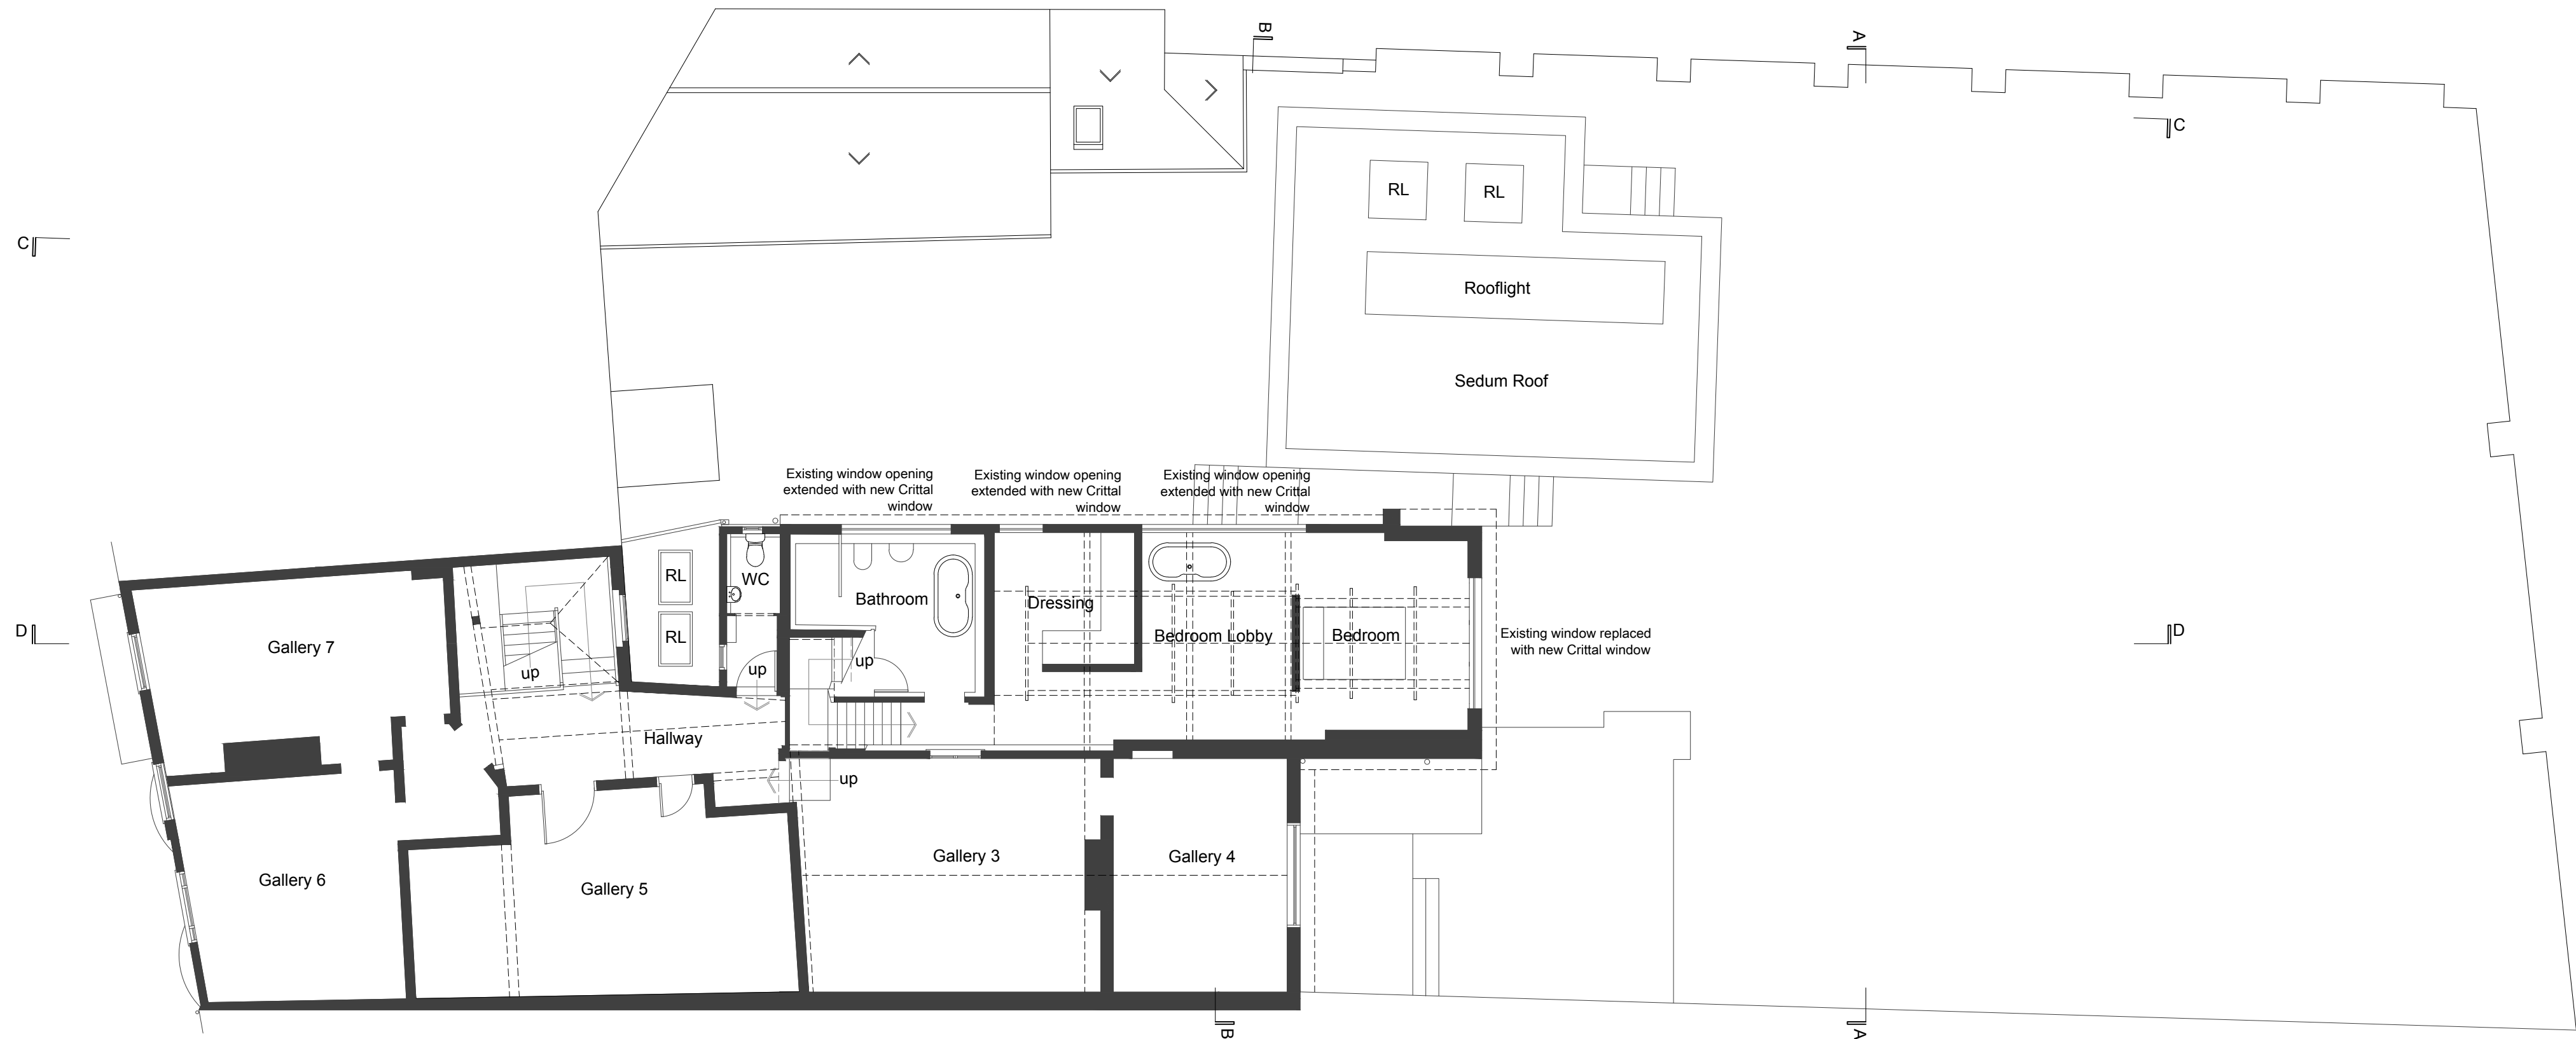


First Floor Plan 1:100

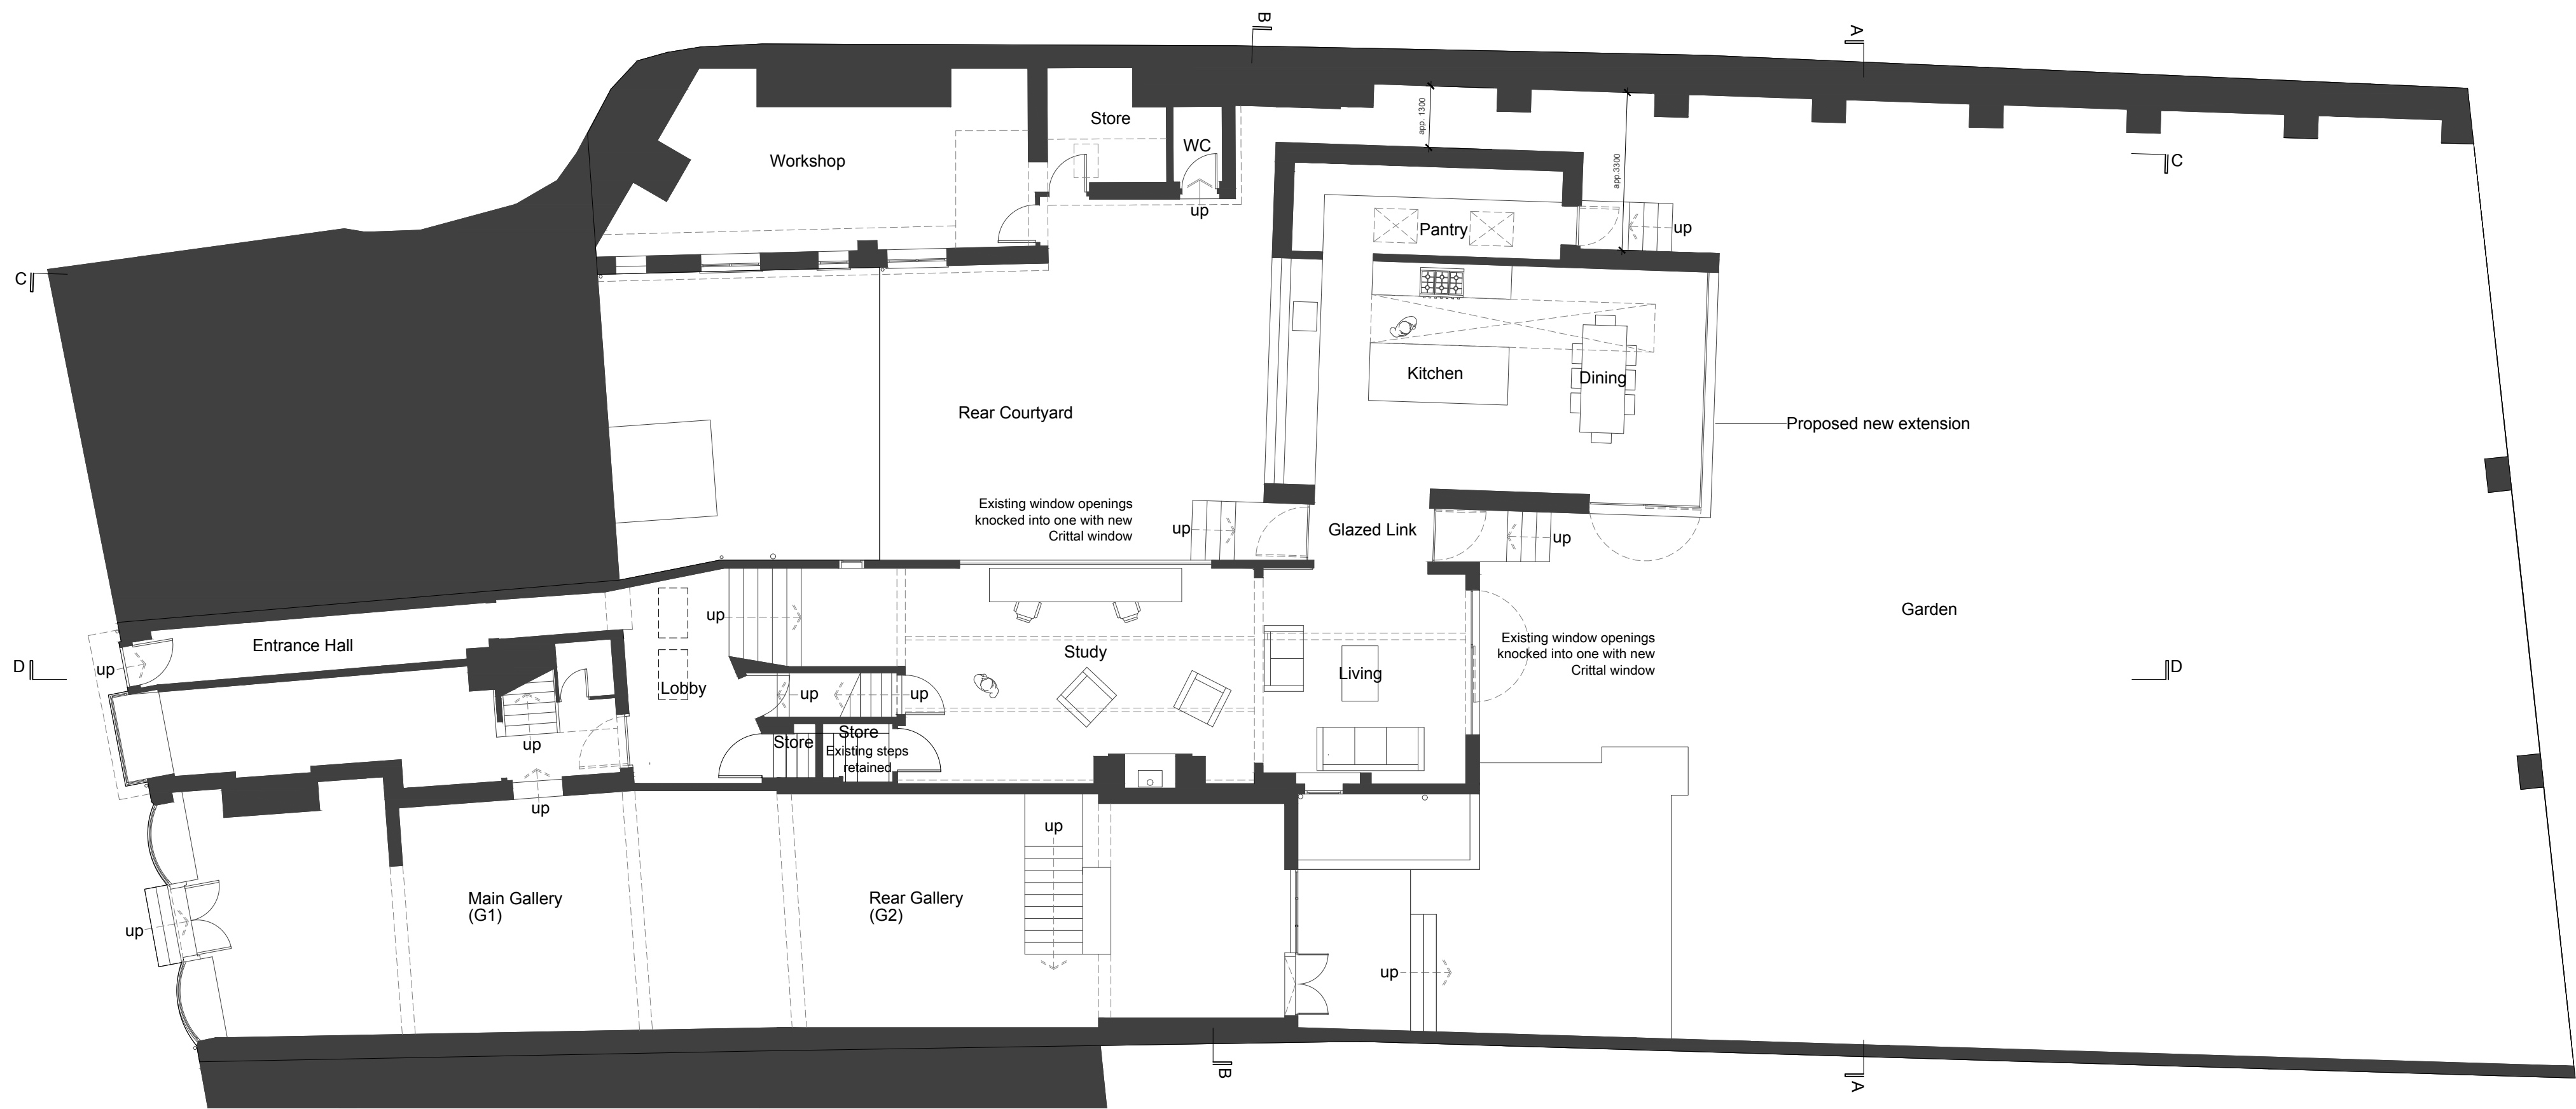

Ground Floor Plan 1:100


(Basement Floor Plan not shown)

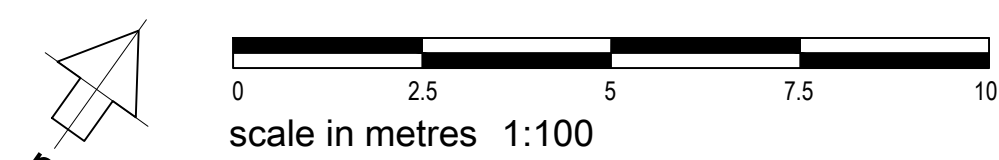


amendments			auth	chkd
rev.	date	comment	FM	MR
A	22.08.19	General Amendments	FM	MR
B	03.09.19	Minor Amendments	MR	MR
B	18.09.19	Minor Amendments - dims to plan as planning request	MR	GI



Location Plan

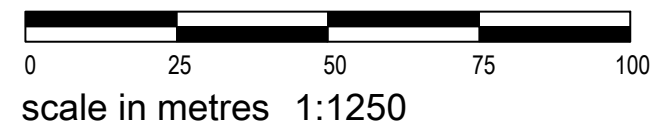

Block Plan

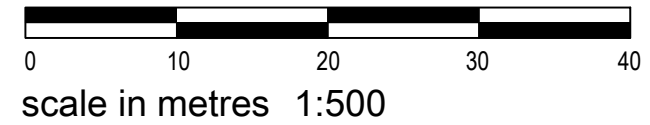

client			drawing number		revision	
Mr and Mrs S. Swaffer			0558.PL.100		C	
project			drawing title			
30 & 32a High Street			Proposed Floor Plans			
Arundel			Ground & First, Location & Block			
BN18 9AB			PLANNING			
drawn by	checked by	riba work stage	date	scale/original sheet size		
FM	MR	3	July 2019	1:100 @ A1		
www.abir.co.uk studio@abirarchitects.co.uk			© ABIR Architects Ltd. Check all dimensions on site before work is undertaken. All goods, materials and workmanship to conform with current building regulations, BSS and COP's.			
Unit 1, Beta House, St John's Road, Hove, BN2 2FX, United Kingdom						
Hove +44 (0)1273 724 384						
Company No 06877117 VAT No 971 4147 17						

ABIR architects

RIBA
Chartered Practitioners