



0 2.5 5 7.5 10
scale in metres 1:100

amendments			auth	chkd
rev.	date	comment		
A	03.09.19	Minor Amendments	RB	MR

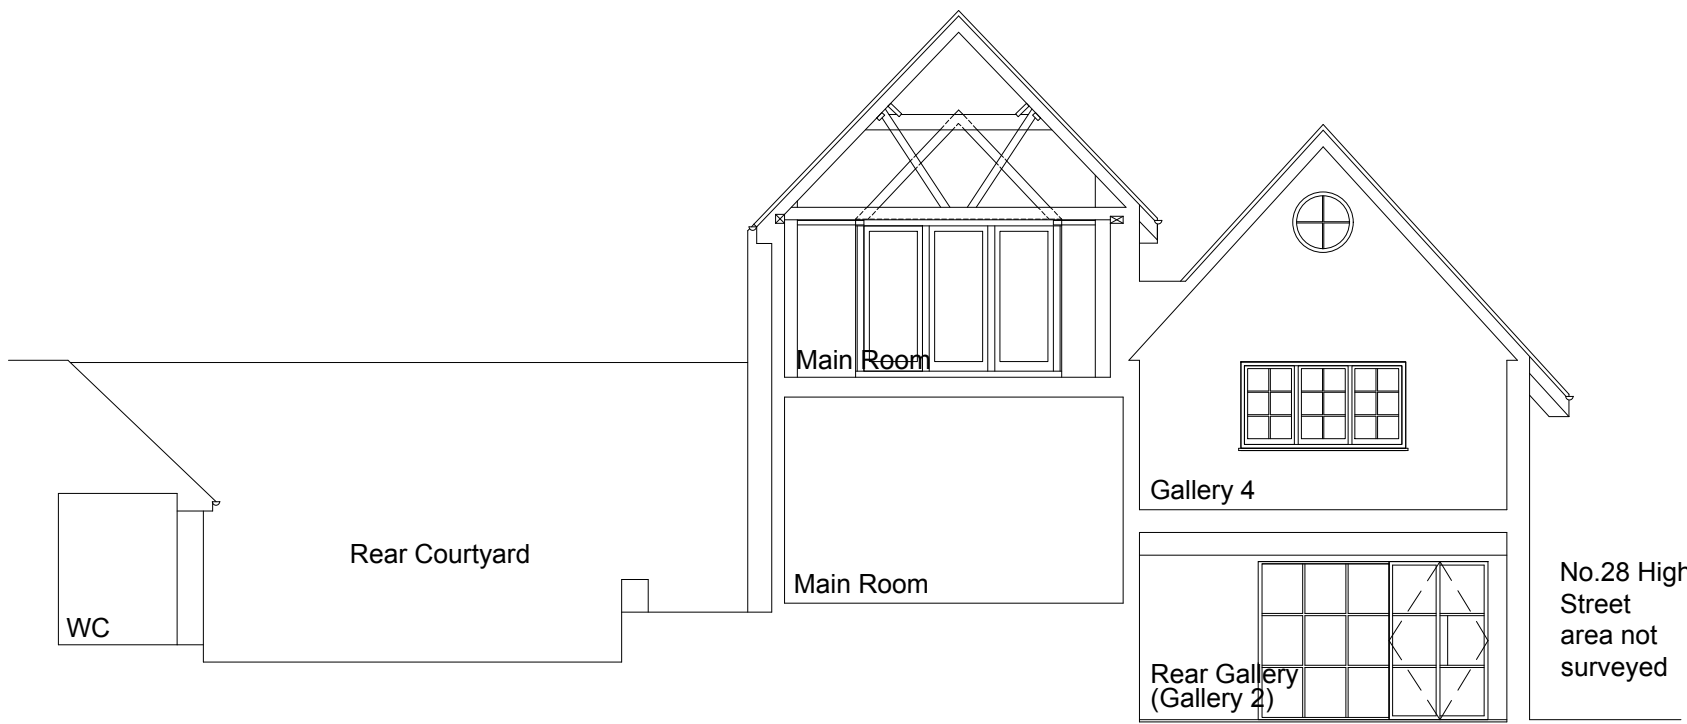


Section AA 1:100

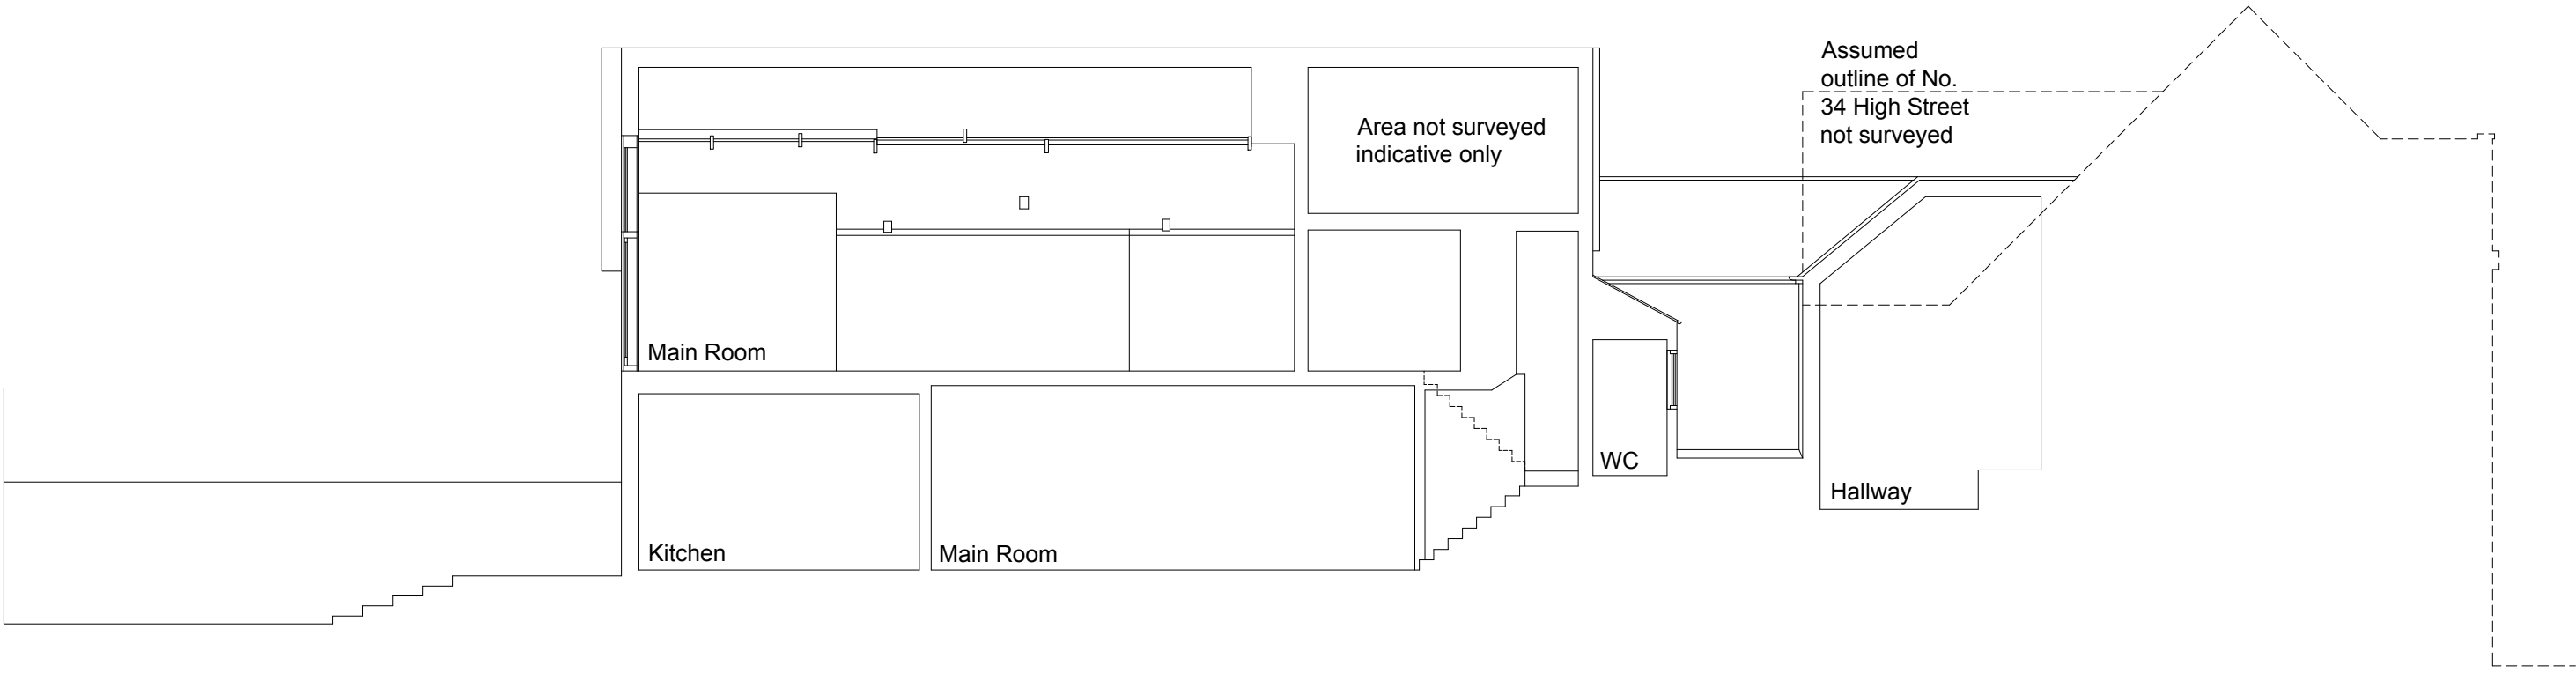

Section BB 1:100



North East Elevation 1:100

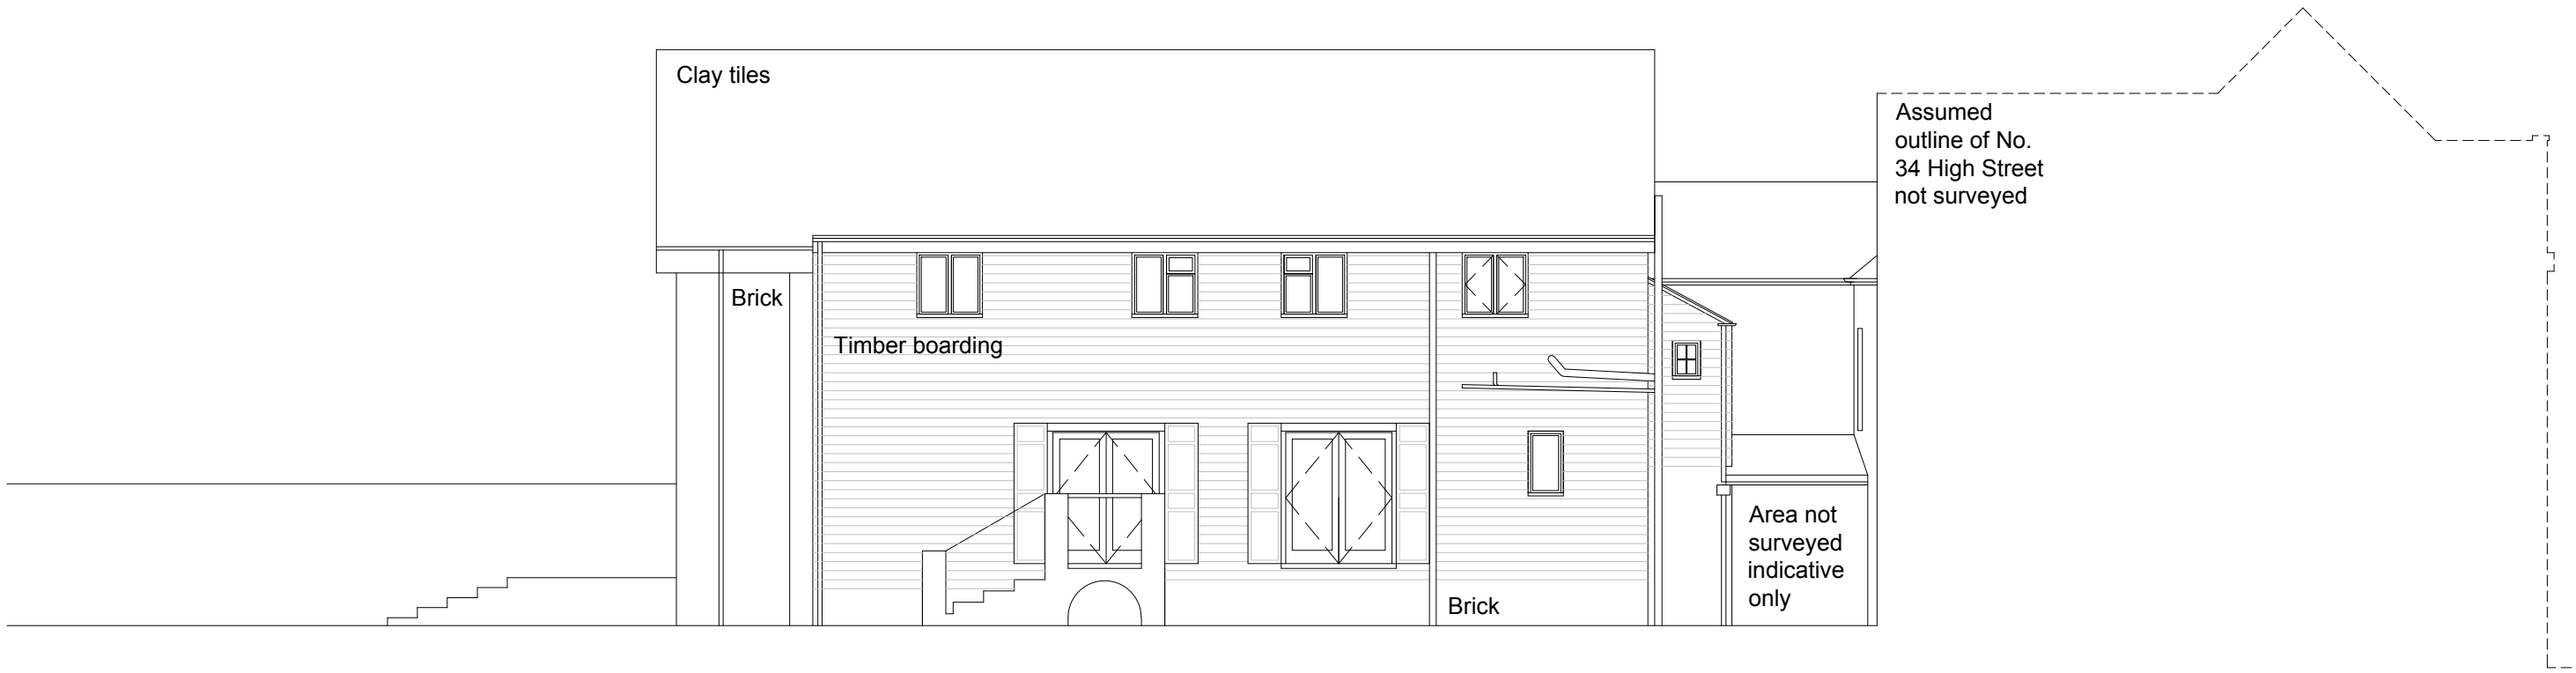

North West Elevation 1:100

client	Mr and Mrs S. Swaffer	drawing number	0558.EXG.200	revision	A
project	30 & 32a High Street Arundel BN18 9AB	drawing title	Existing Sections & Elevations Part Measured Survey		
drawn by	KS	checked by	MR	riba work stage	MS
				date	Mar' 2019
				scale/original sheet size	1:100 @ A1
www.abir.co.uk studio@abirarchitects.co.uk Unit 1, Beta House, St John's Road, Hove, BN2 2FX, United Kingdom Hove +44 (0)1273 724 384 Company No 06877117 VAT No 971 4147 17			© ABIR Architects Ltd. Check all dimensions on site before work is undertaken. All goods, materials and workmanship to conform with current building regulations, BSS and COP's.		

ABIR architects

RIBA
Chartered Practitioners