

notes

Permission is granted to scale from this drawing for the purpose of Local Authority Planning Approval only. In all other cases DO NOT scale from this drawing. Please contact this office for any additional information required.


Contractors, Sub-Contractors and Suppliers are to check all relevant dimensions, levels and details of the site and any existing buildings before commencing any shop drawings or building work. Any discrepancies should be reported to this office.

This drawing must be read in conjunction with all related drawings and documents relevant to this project, including those prepared by appointed consultants, specialists and sub-contractors etc.


This drawing is the copyright of RDV a Design.

revisions

-

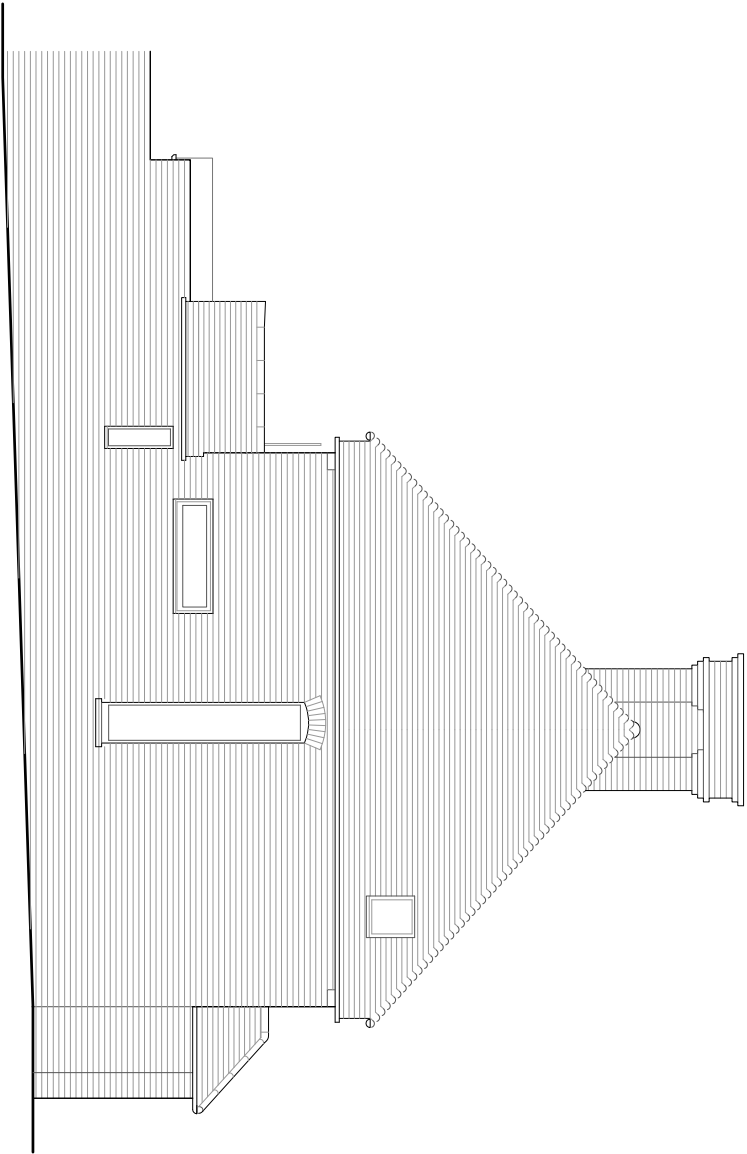


South Elevation: Scale 1:100

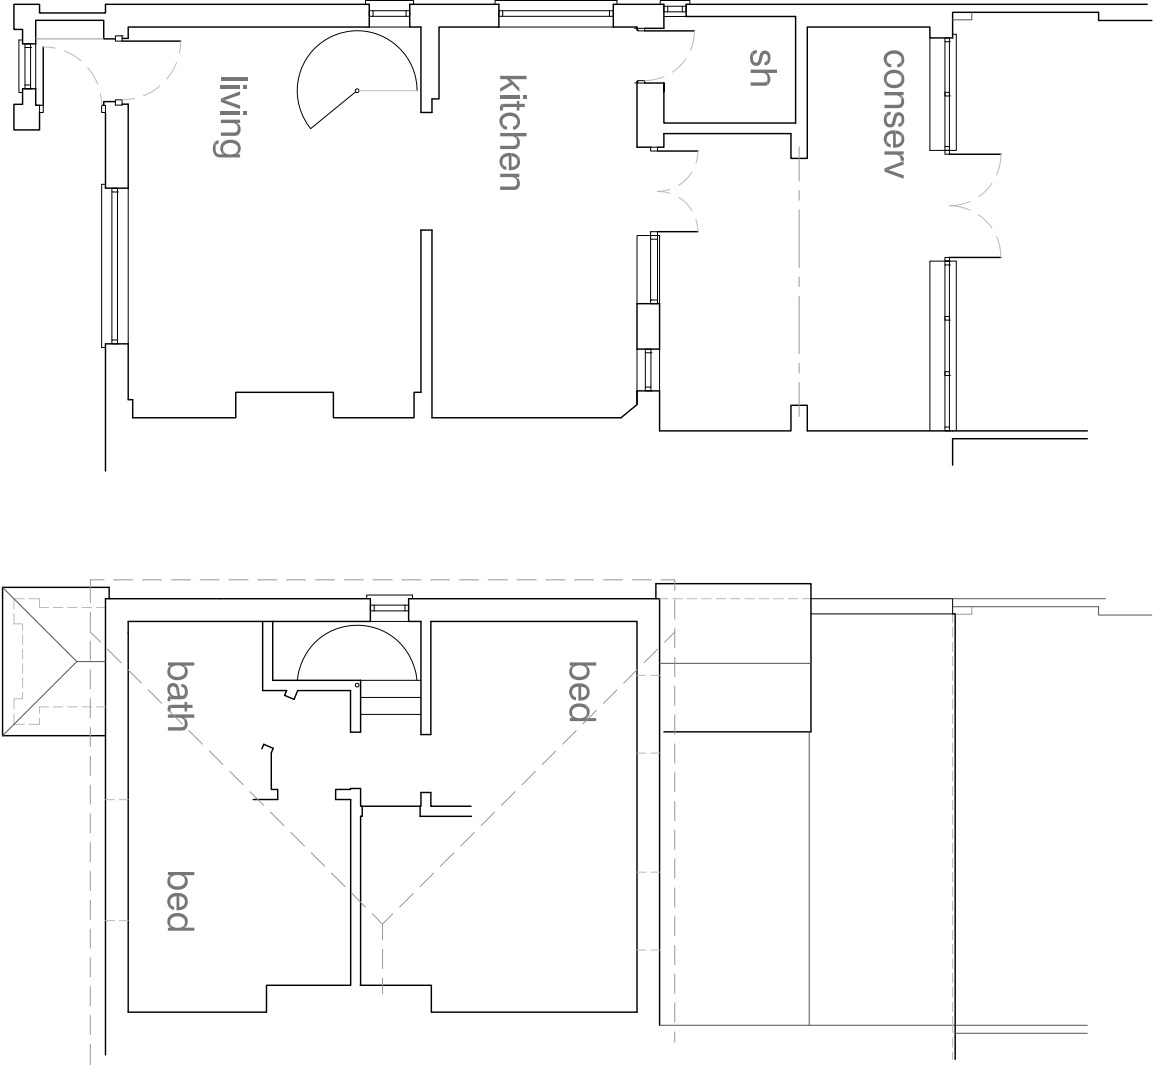

Ground Floor Plan: Scale 1:100



First Floor Plan: Scale 1:100

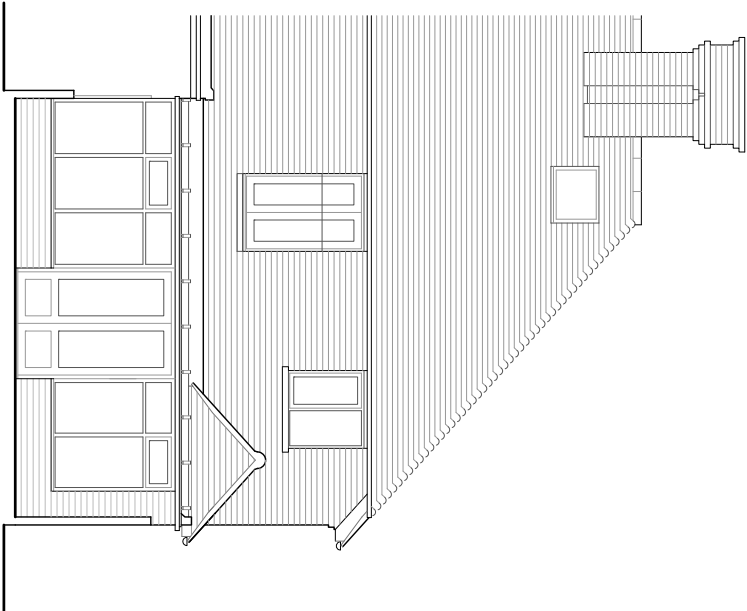

West Elevation: Scale 1:100



RDV a Design

9 Oak End | Arundel | West Sussex
Tel: 01903 884013

project	192 Fitzalan Road		
	Arundel		
	West Sussex		

drawing

Floor Plans and Elevations

As Existing

-

scale	@ A3	date	rev
1:100		July 2021	
job no	drawing no		
21217	00.04		