





NOTES
WRITTEN DIMENSIONS TO BE TAKEN IN PREFERENCE TO SCALE, AND ARE TO BE CHECKED ON SITE PRIOR TO COMMENCING WORK. THIS DRAWING IS TO BE READ IN CONJUNCTION WITH ALL OTHER DOCUMENTS RELATING TO THIS PROJECT. ANY DISCREPANCIES ARE TO BE REFERRED IMMEDIATELY TO THE PROJECT DESIGNER. THIS DRAWING IS COPYRIGHT, AND SHOULD NOT BE USED OR REPRODUCED IN ANY MANNER WITHOUT THE WRITTEN PERMISSION OF THE ARCHITECT. IT IS THE CONTRACTOR'S RESPONSIBILITY TO ENSURE COMPLIANCE WITH THE BUILDING REGULATIONS.

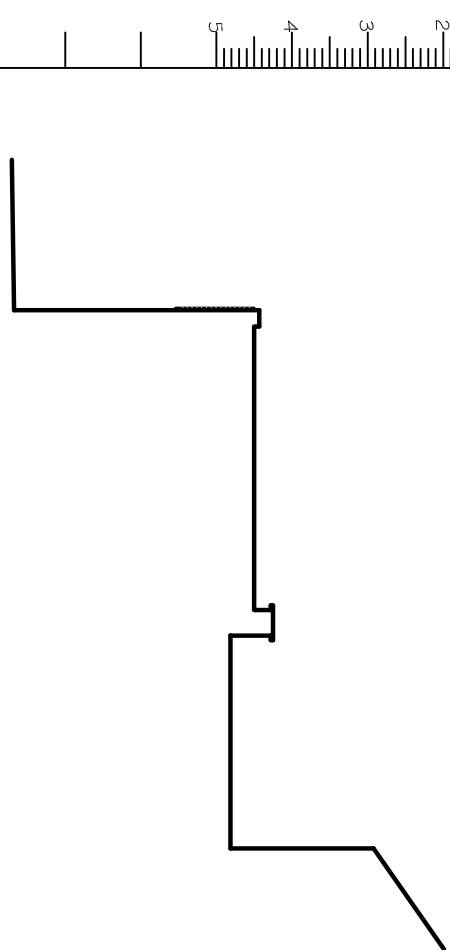

PROPOSED SIDE ELEVATION

PROPOSED REAR ELEVATION

PROPOSED SECTION A - A

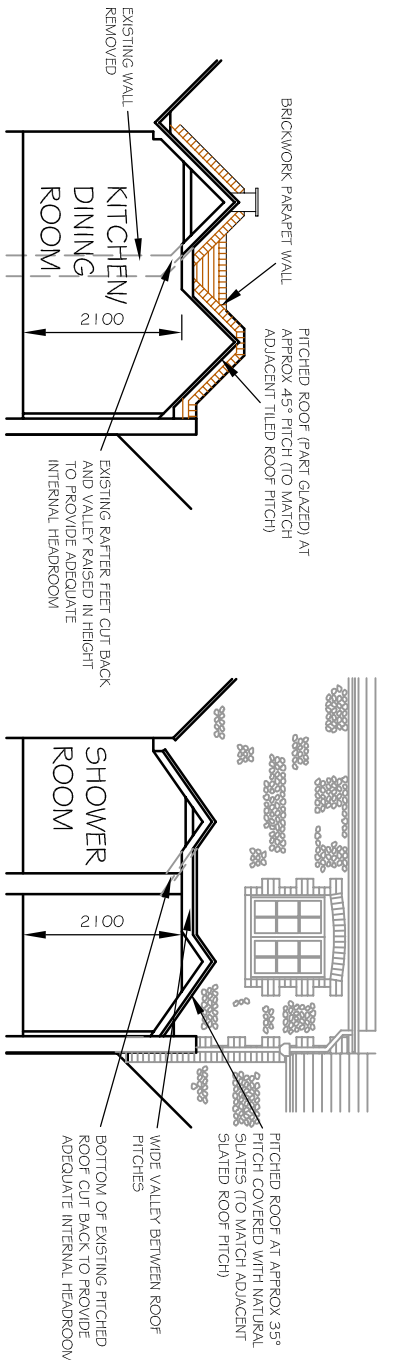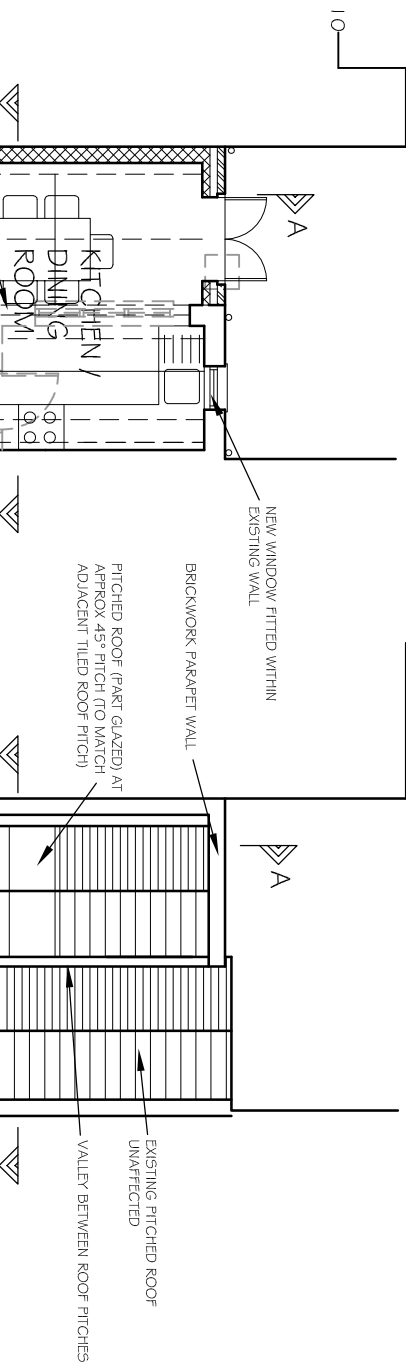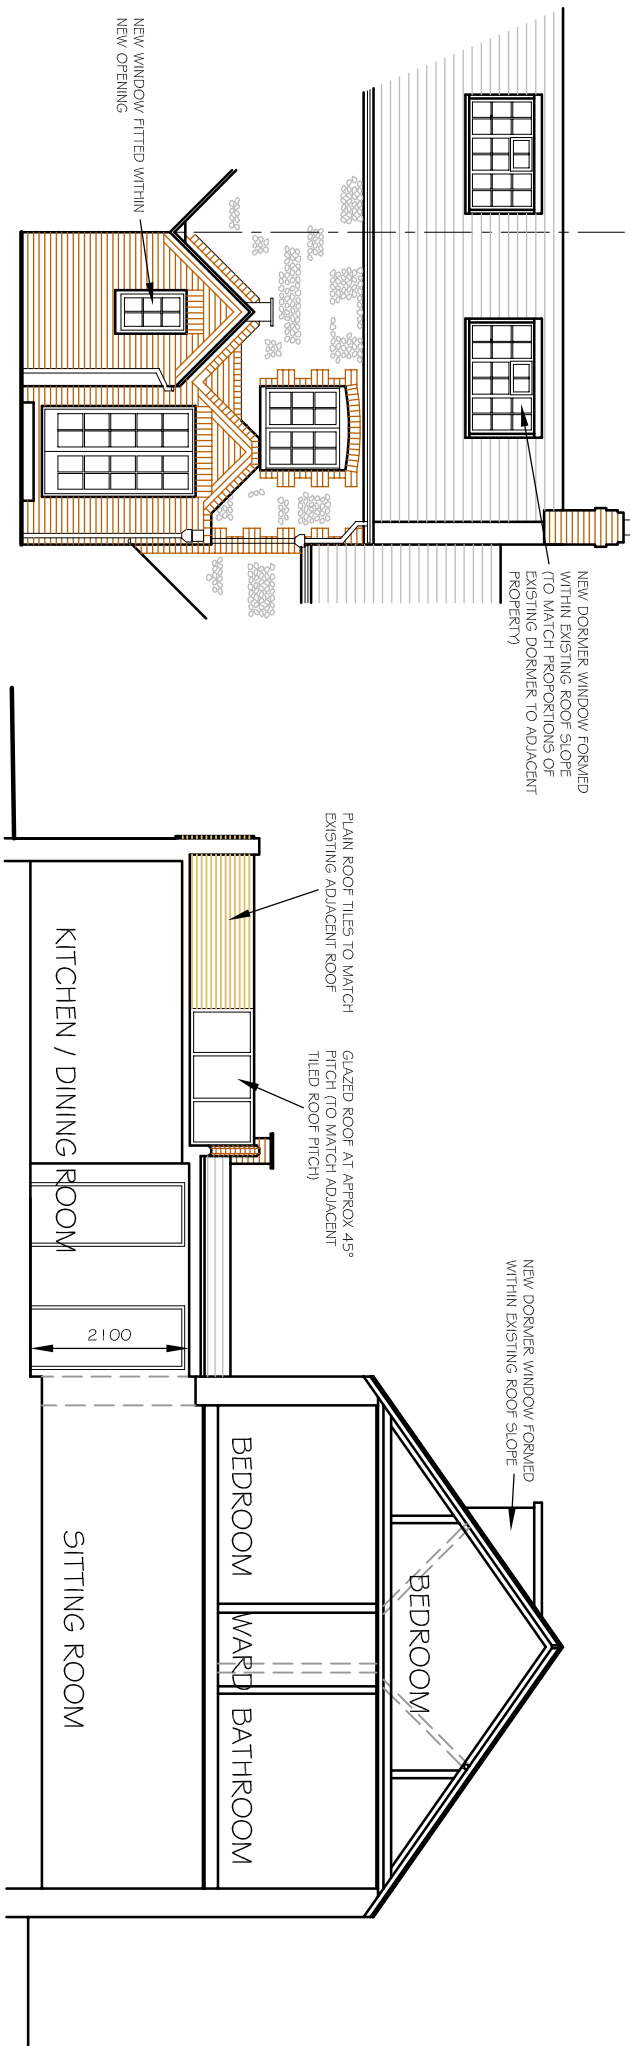

PROPOSED SECTION B - B

PROPOSED SECTION C - C

- D REAR BEDROOM DOORS OMITTED. ROOF CONFIGURATION ALTERED. 25.07.14
C VARIOUS MINOR AMENDMENTS 26.02.14
B PROPOSALS GENERALLY AMENDED 11.02.14
A PROPOSALS GENERALLY AMENDED 29.01.14
- REV DESCRIPTION DATE

PROJECT
37 KING STREET
ARUNDEL
WEST SUSSEX

DRAWING TITLE
PROPOSED FLOOR PLANS, ROOF PLAN,
SECTION AND ELEVATIONS

CLIENT
ROGER BOSE

SCALE
1:100@A3
DRAWN BY
DATE
JAN 14

DWG NO 342/02
REV. D

PHIL BROWN
(ARCHITECTURAL SERVICES) LTD

10 MANTLING ROAD
LITTLEHAMPTON
WEST SUSSEX
BN17 7DG
TEL 01903 715177

PROPOSED GROUND FLOOR PLAN

PROPOSED FIRST FLOOR PLAN

PROPOSED SECOND FLOOR PLAN

PROPOSED ROOF PLAN

