

notes

Permission is granted to scale from this drawing for the purpose of Local Authority Planning Approval only. In all other cases DO NOT scale from this drawing. Please contact this office for any additional information required.


Contractors, Sub-Contractors and Suppliers are to check all relevant dimensions, levels and details of the site and any existing buildings before commencing any shop drawings or building work. Any discrepancies should be reported to this office.

This drawing must be read in conjunction with all related drawings and documents relevant to this project, including those prepared by appointed consultants, specialists and sub-contractors etc.

This drawing is the copyright of RDV a Design


revisions

|   |  |
|---|--|
| 1 |  |
|---|--|

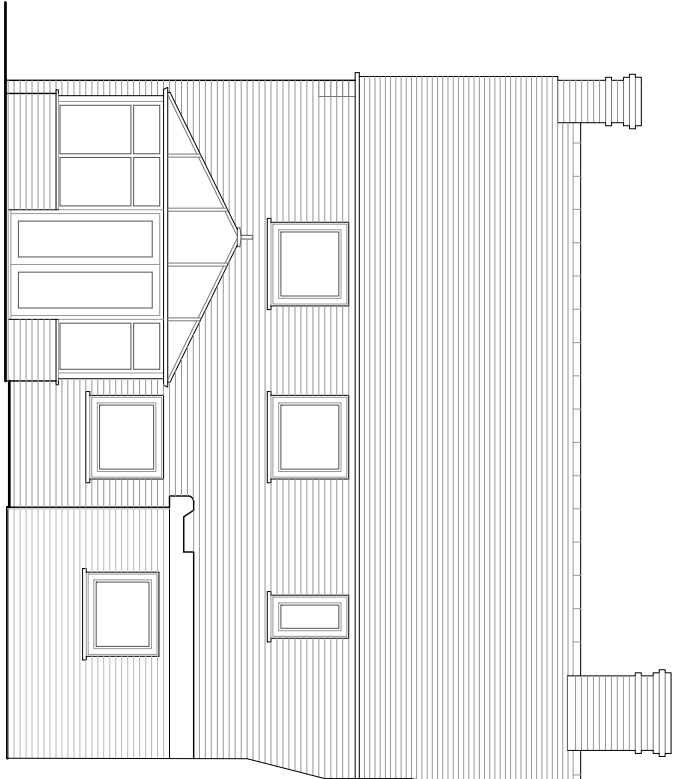


North Elevation: Scale 1:100

0m 5.0m

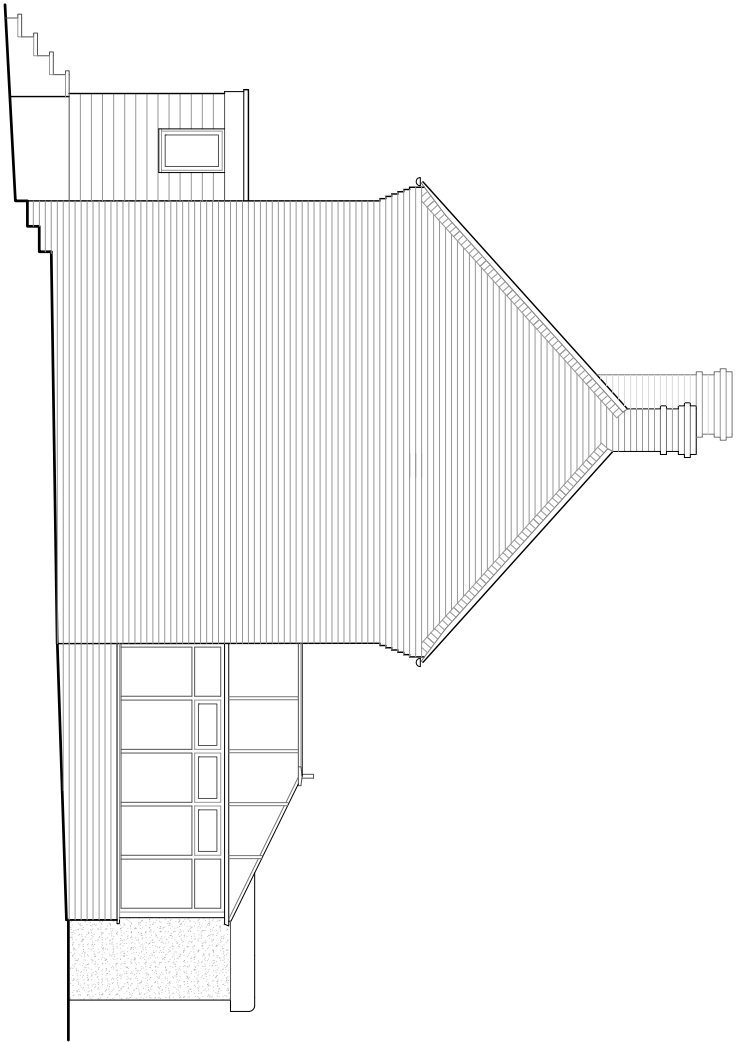


East Elevation: Scale 1:100

0m 5.0m

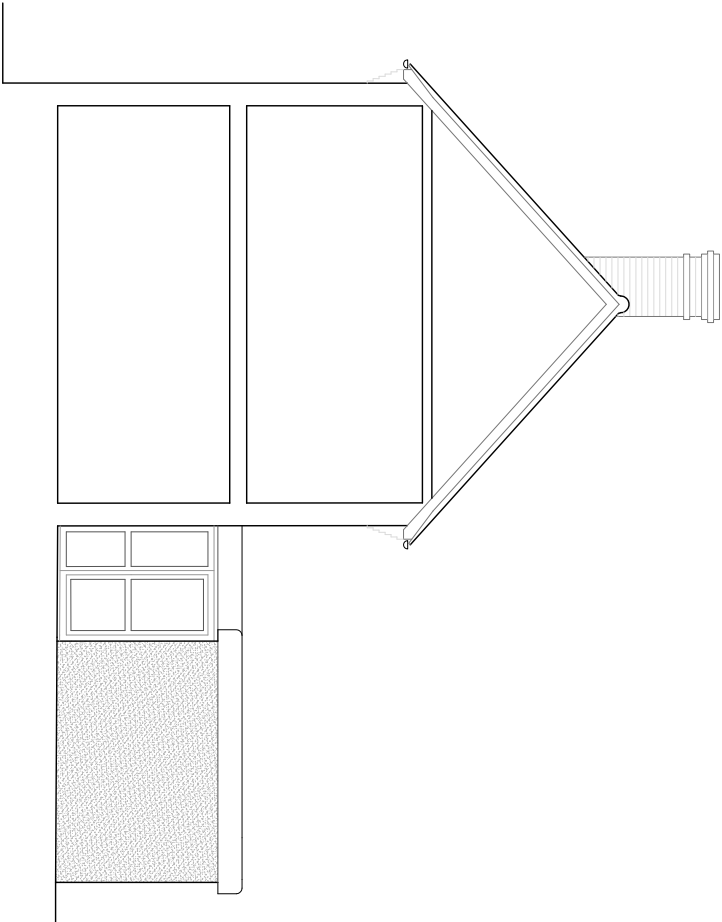


East Sectional Elevation: Scale 1:100

0m 5.0m

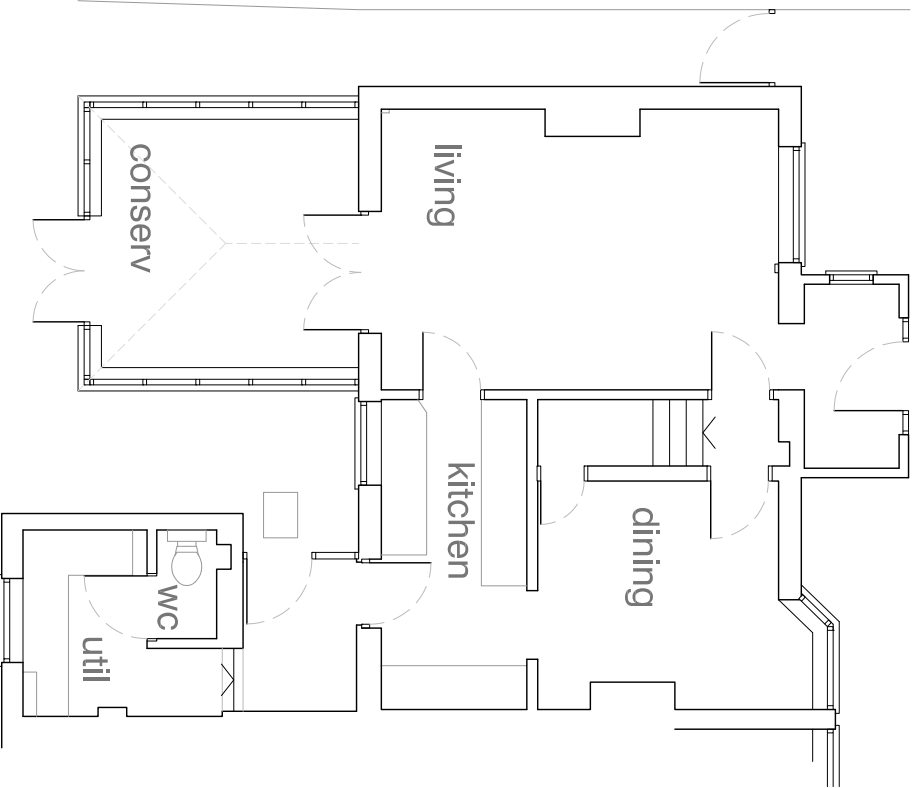

Ground Floor Plan: Scale 1:100

0m 5.0m

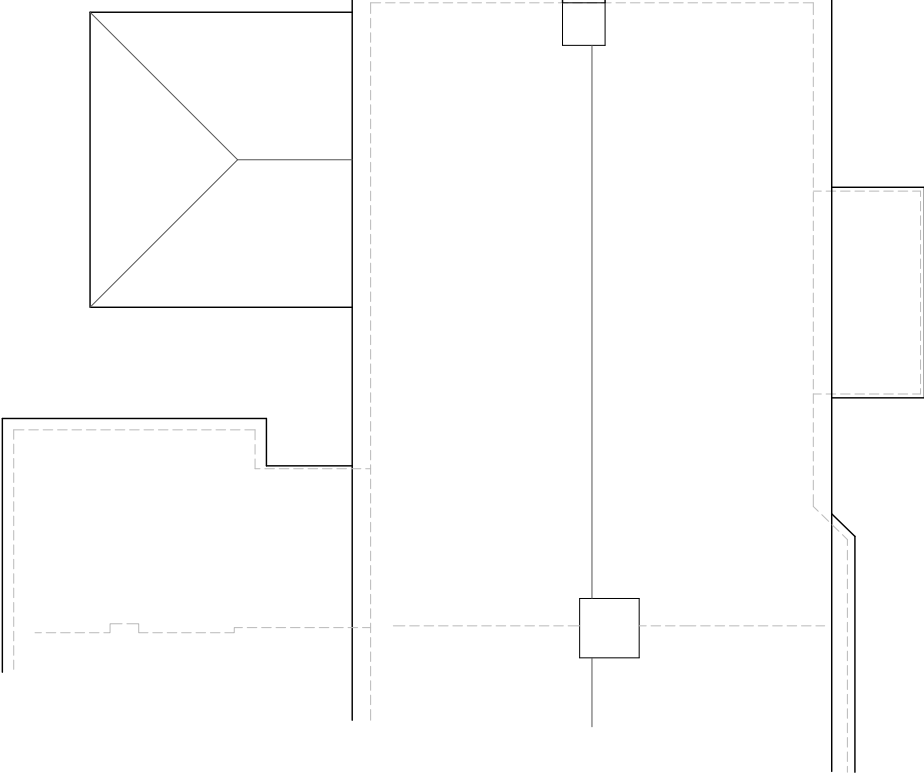

Roof Plan: Scale 1:100

0m 5.0m

RDV a Design

9 Oak End | Arundel | West Sussex  
Tel: 01903 884013

|         |                |
|---------|----------------|
| project | 58 Canada Road |
|         | Arundel        |
|         | West Sussex    |

|         |                              |
|---------|------------------------------|
| drawing | Ground Floor Plan, Roof Plan |
|         | Section and Elevations       |
|         | As Existing                  |

|        |            |          |
|--------|------------|----------|
| scale  |            | date     |
| 1:100  | @ A3       | May 2021 |
| job no | drawing no | rev      |
| 21213  | 00.02      |          |