

notes

Permission is granted to scale from this drawing for the purpose of Local Authority Planning Approval only. In all other cases DO NOT scale from this drawing. Please contact this office for any additional information required.


Contractors, Sub-Contractors and Suppliers are to check all relevant dimensions, levels and details of the site and any existing buildings before commencing any shop drawings or building work. Any discrepancies should be reported to this office.

This drawing must be read in conjunction with all related drawings and documents relevant to this project, including those prepared by appointed consultants, specialists and sub-contractors etc.


This drawing is the copyright of RDV a Design

revisions


..

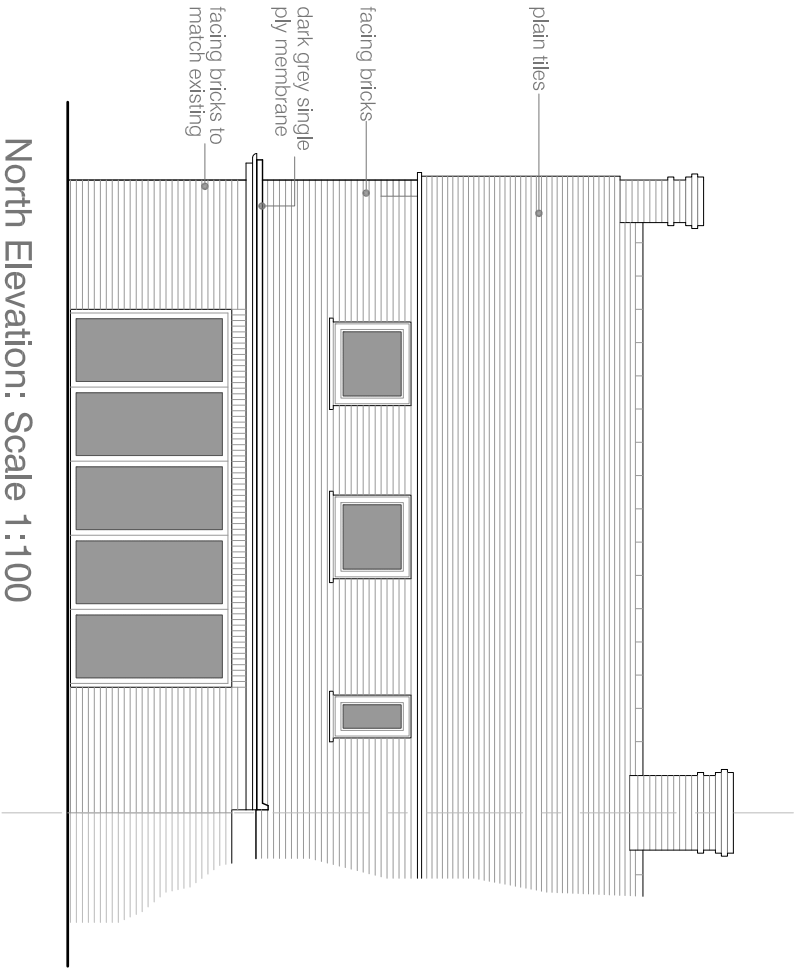


North Elevation: Scale 1:100

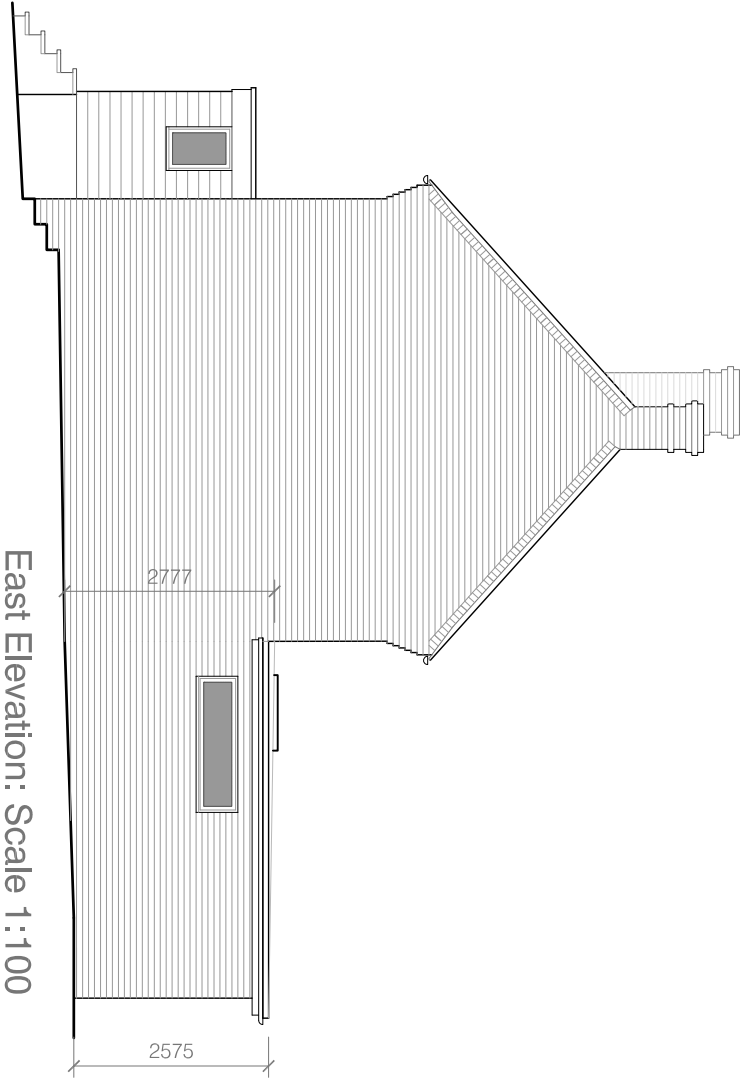


East Elevation: Scale 1:100

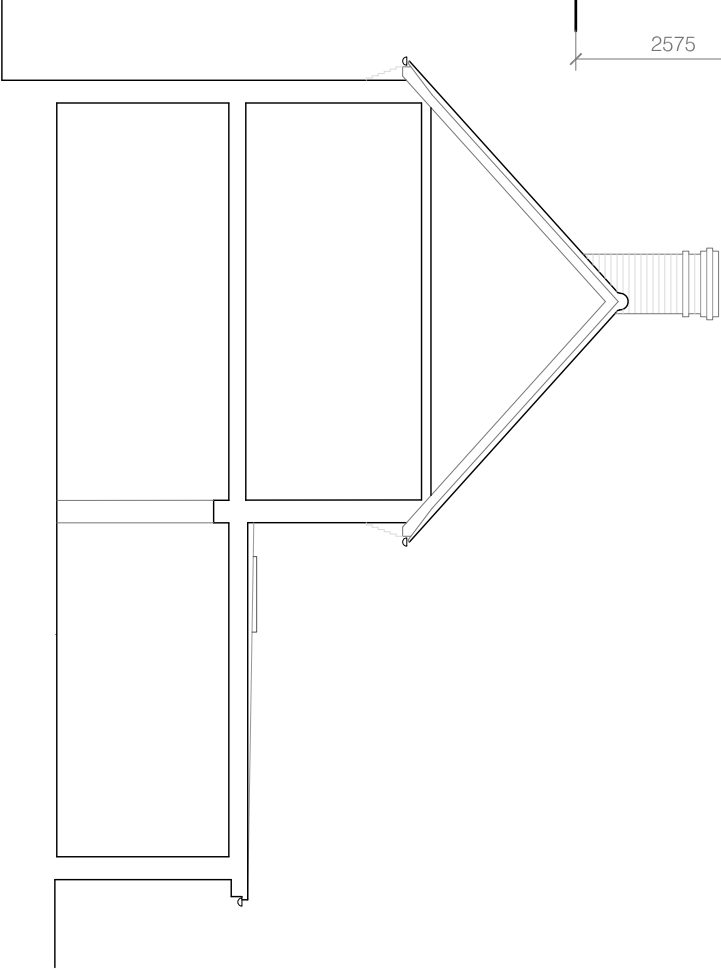

East Sectional Elevation: Scale 1:100

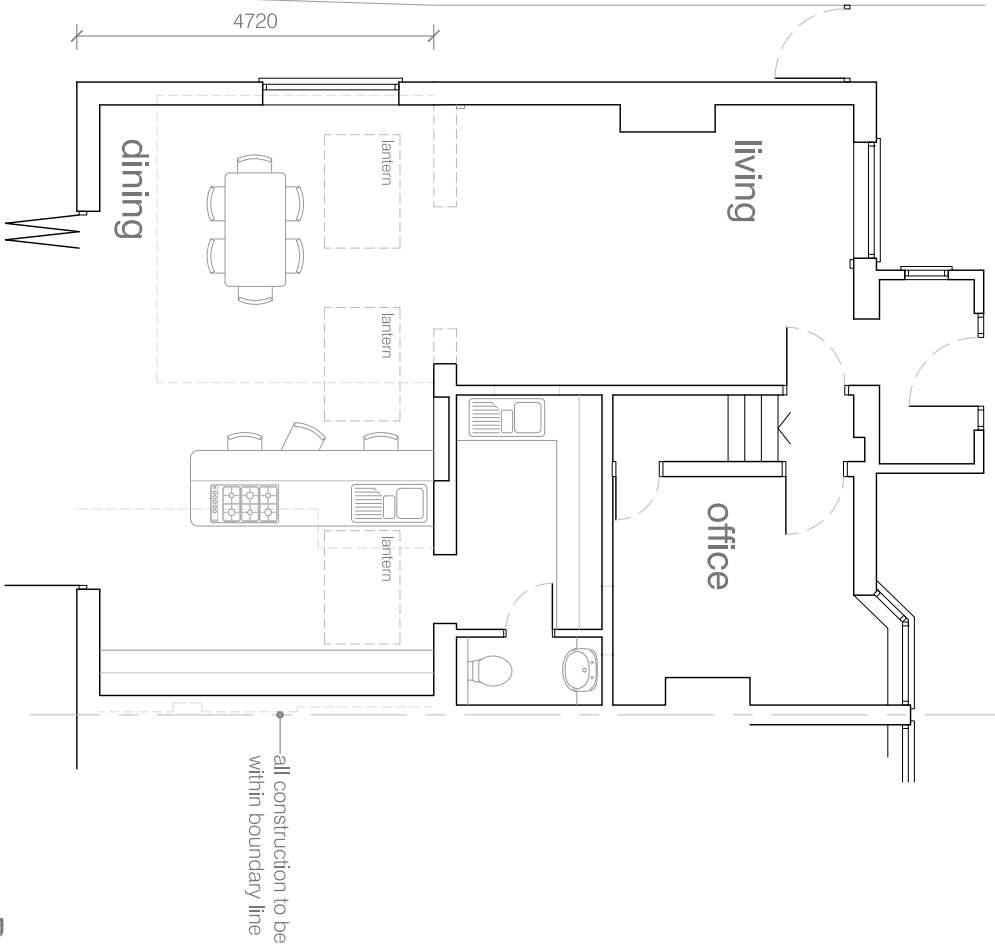

Ground Floor Plan: Scale 1:100

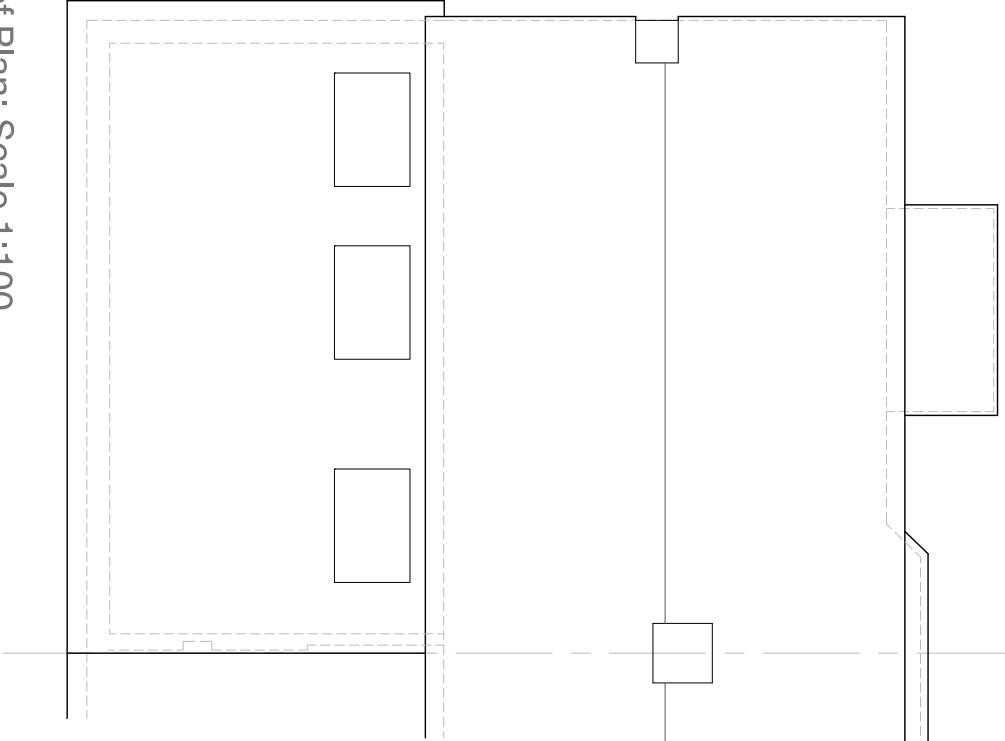

Roof Plan: Scale 1:100

RDV a Design

9 Oak End | Arundel | West Sussex
Tel: 01903 884013

project
58 Canada Road
Arundel
West Sussex

drawing
Ground Floor Plan, Roof Plan
Cross Section and Elevations
As Proposed

scale	date	rev
1:100	@ A3 July 2021	
job no	drawing no	
21213	02.02	