


GENERAL NOTES

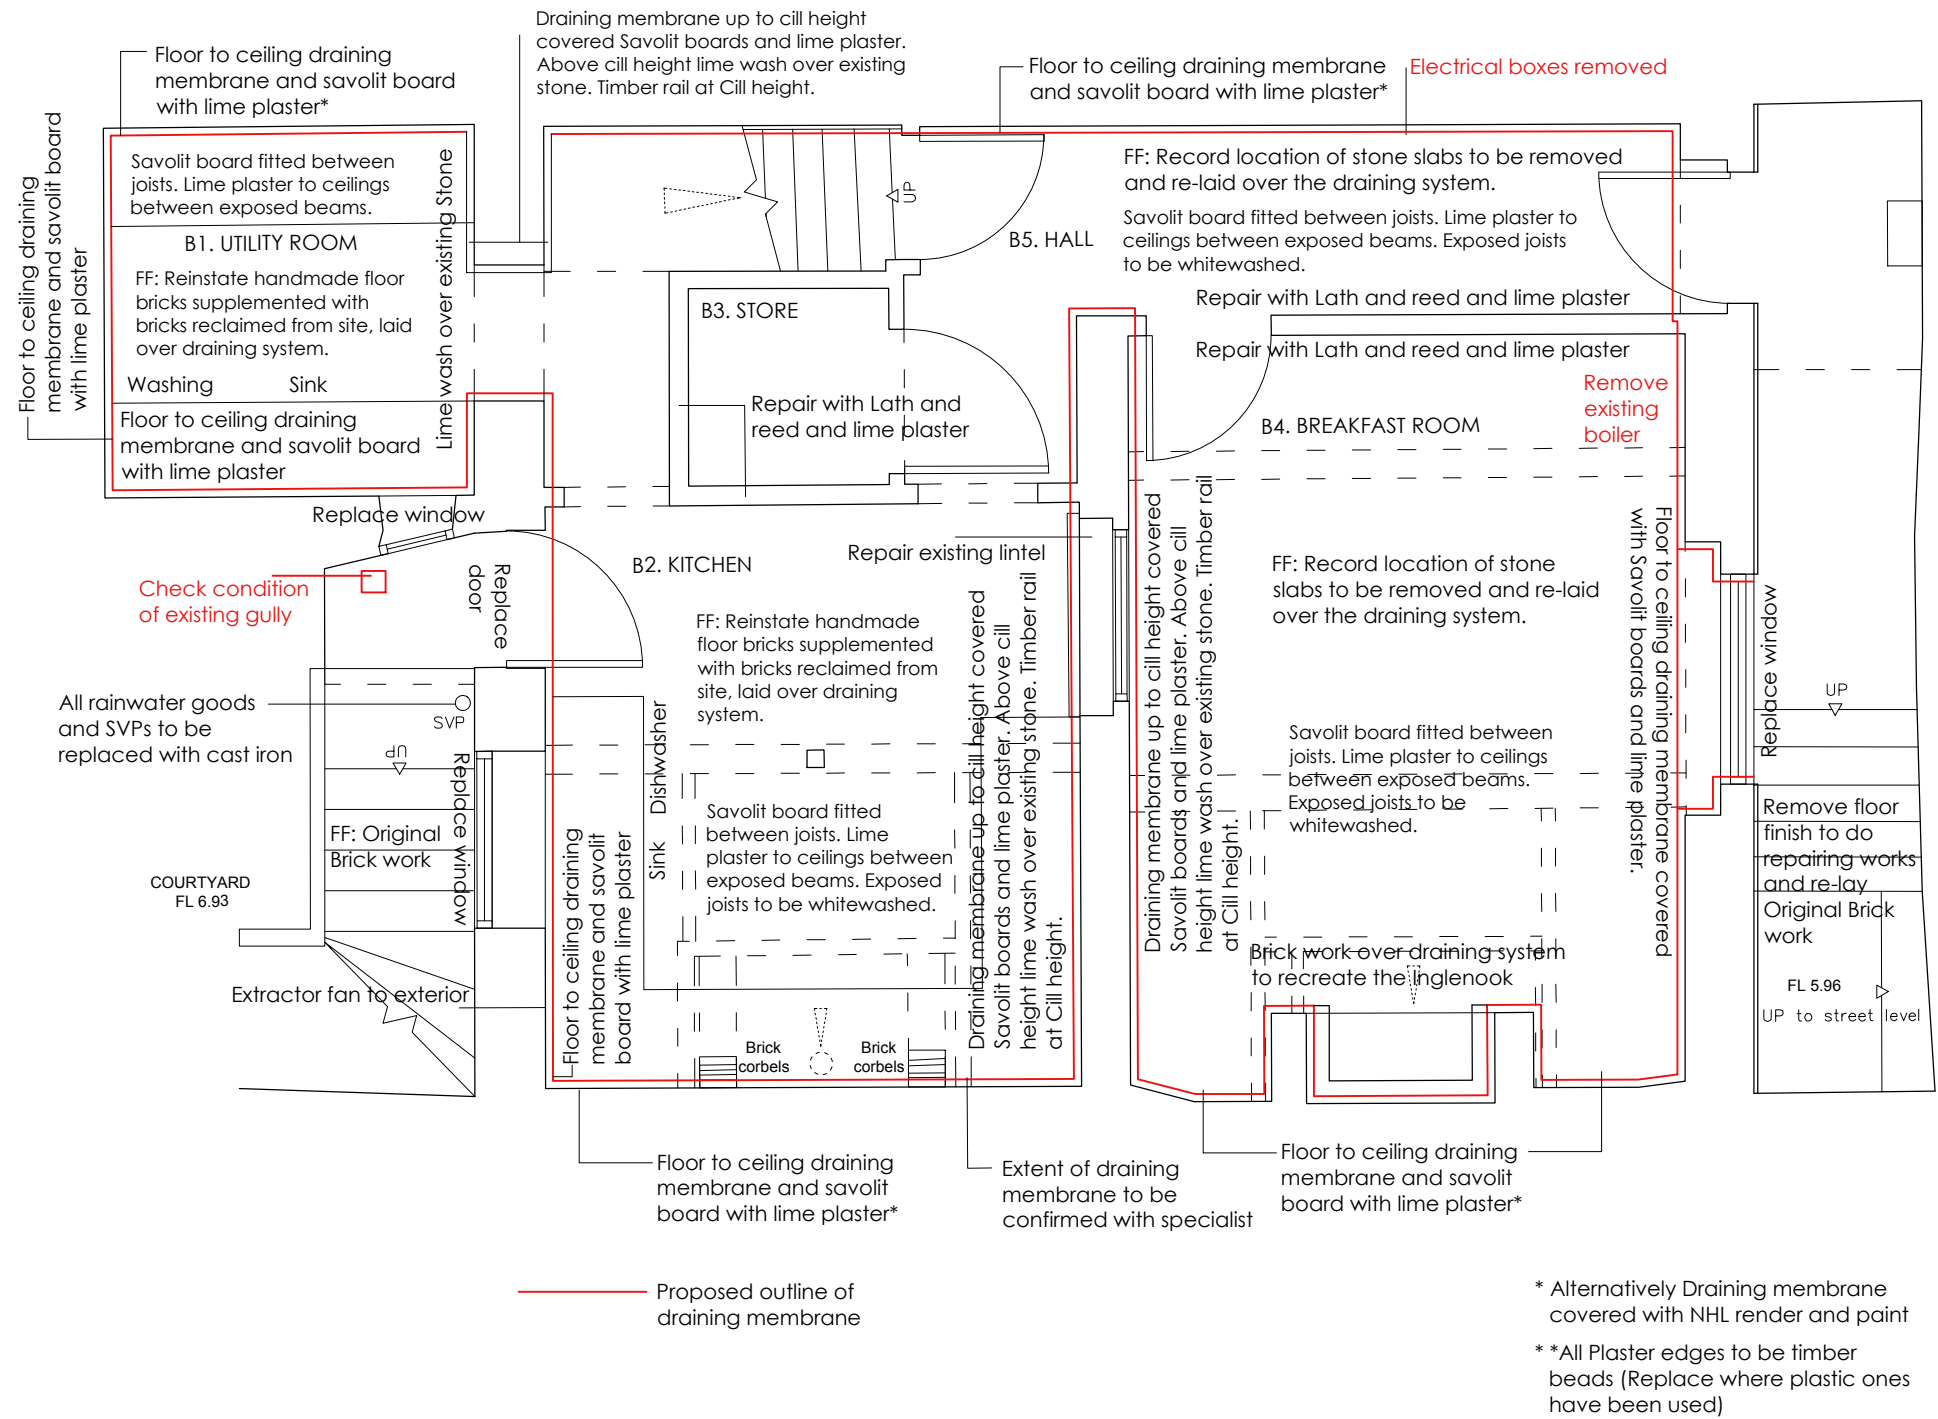

PROPOSED - BASEMENT FLOOR PLAN
SCALE 1:50



44 TARRANT STREET
ARUNDEL, WEST SUSSEX, BN18 9DN

LISTED BUILDING CONSENT

PROPOSED BASEMENT FLOOR PLAN

DATE. August 2018
SCALE. 1:50 @ A3
JOB No. 1039
DRWG No. 103 Rev.



Victoria Holland RIBA
71 Peppering High Barn - Burpham
Arundel - West Sussex - BN18 9RN
Tel 01903 882923