


© VICTORIA HOLLAND ARCHITECTURE LTD 2018

GENERAL NOTES

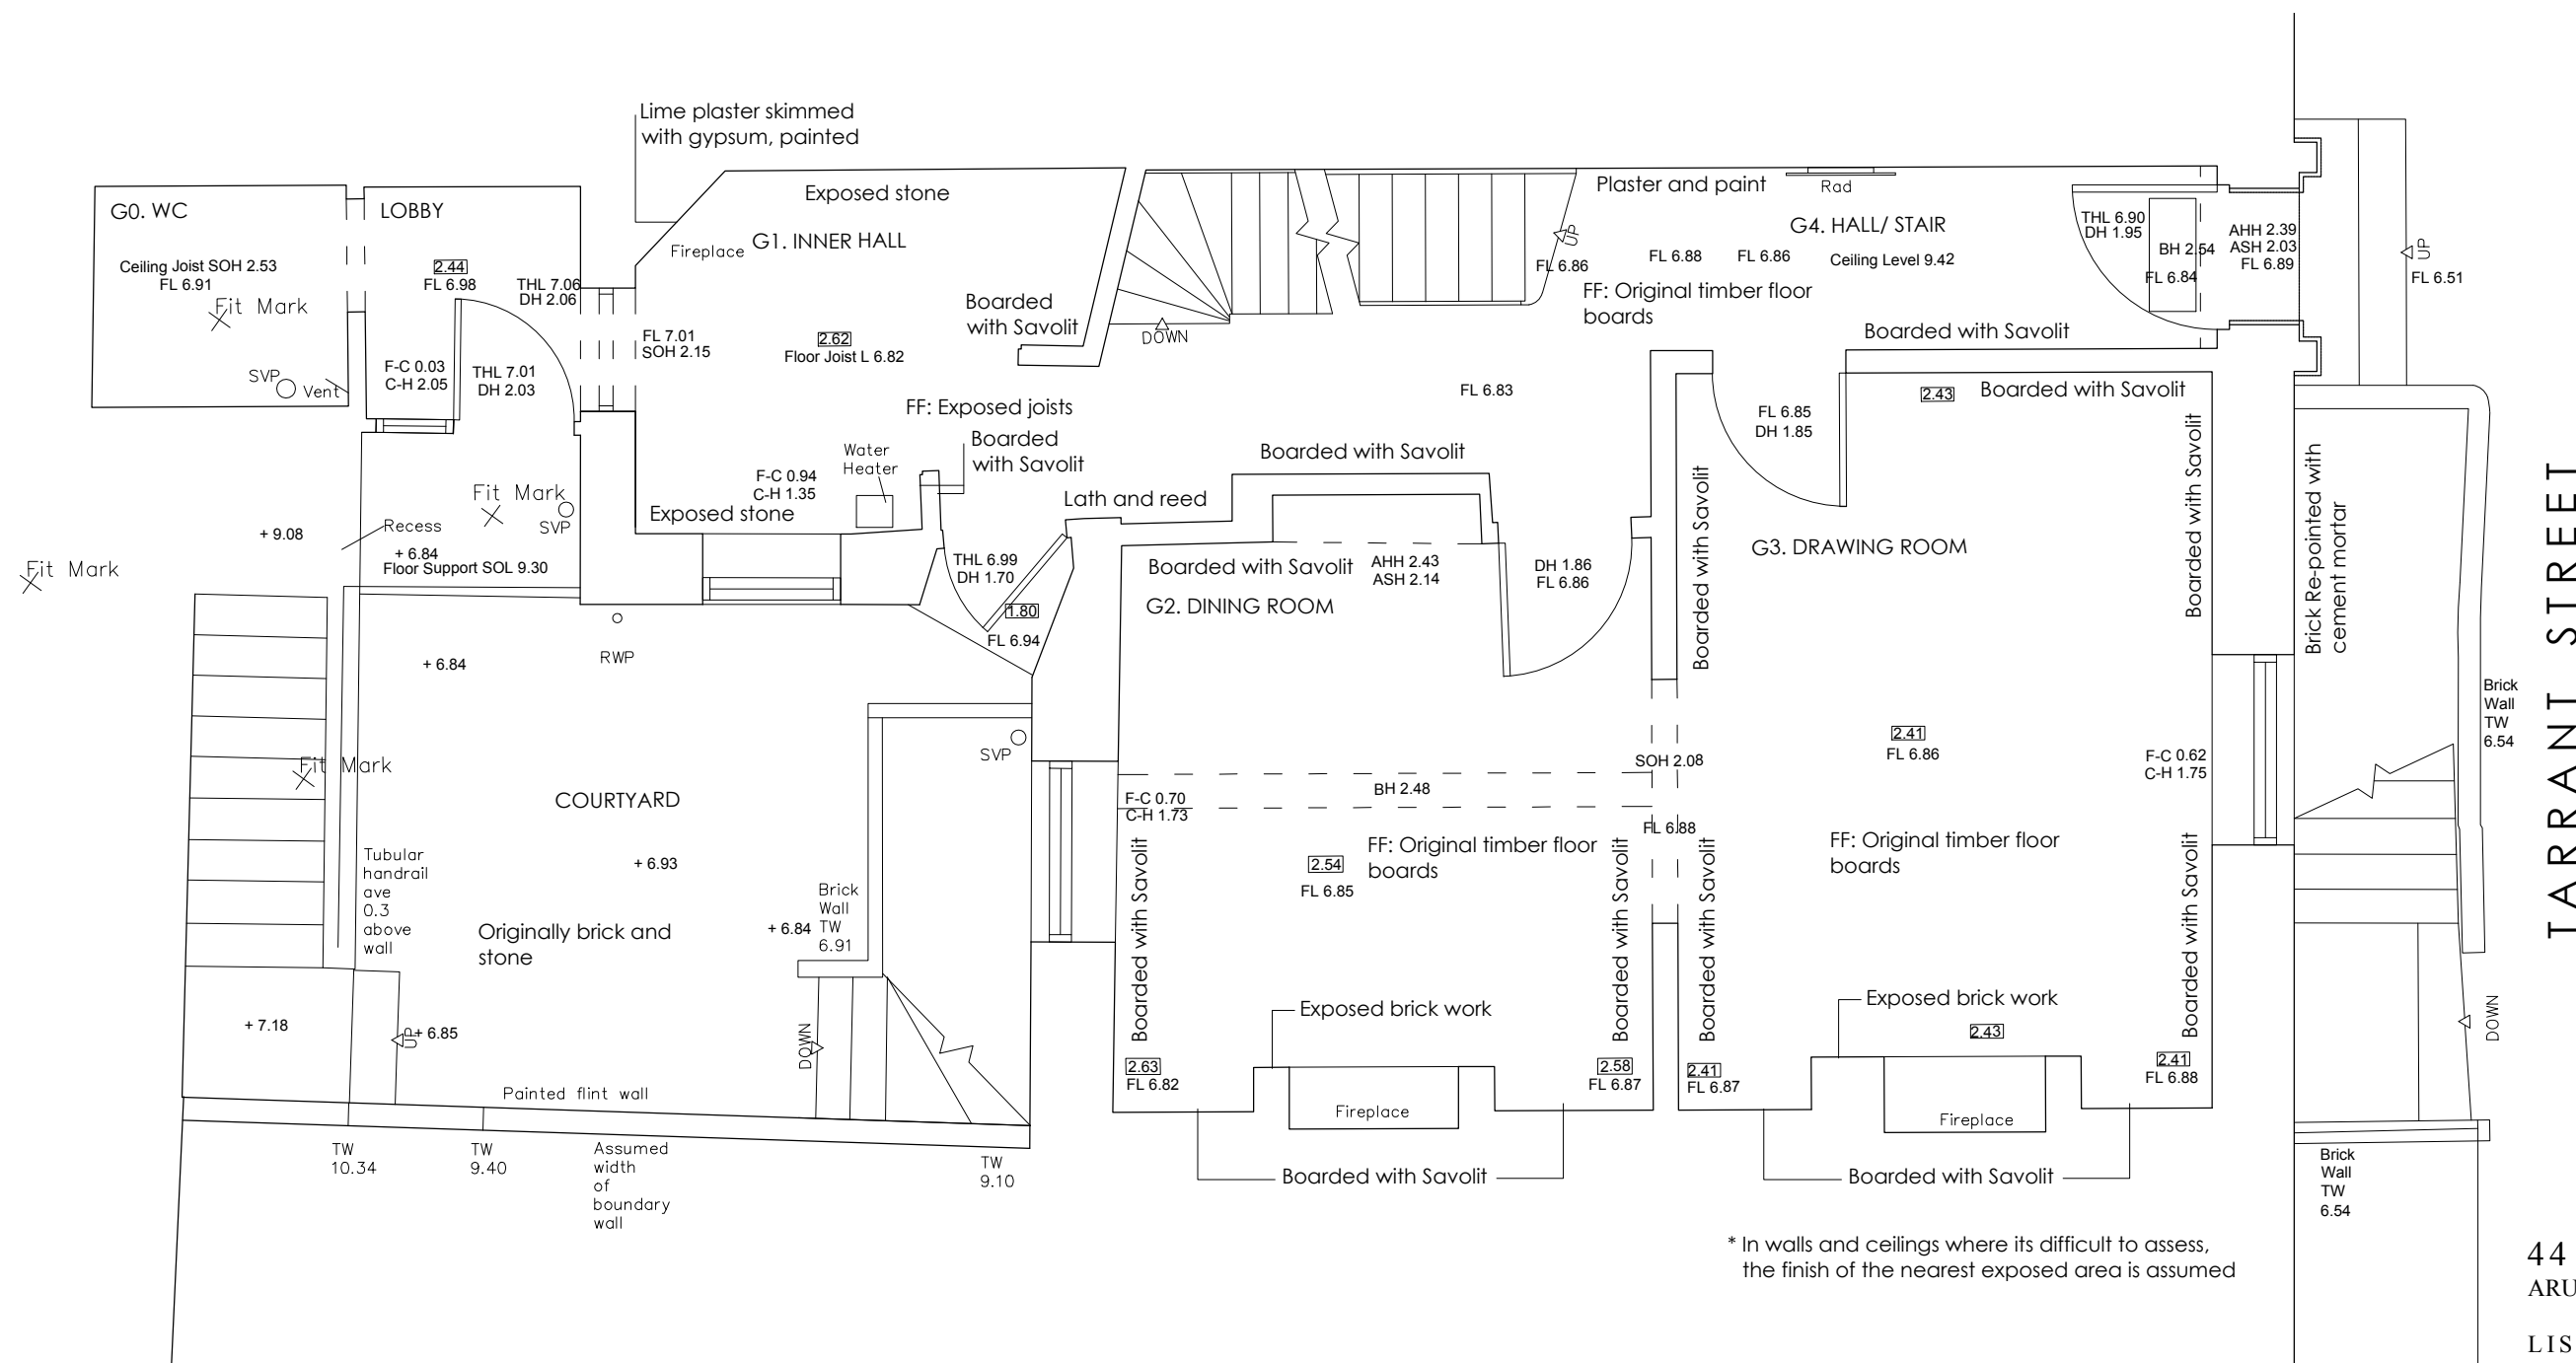

* In walls and ceilings where its difficult to assess, the finish of the nearest exposed area is assumed

44 TARRANT STREET
ARUNDEL, WEST SUSSEX, BN18 9DN

LISTED BUILDING CONSENT

EXISTING GROUND FLOOR PLAN

DATE. August 2018
SCALE. 1:50 @ A3
JOB No. 1039
DRWG No. 104 Rev.

VICTORIA
HOLLAND
ARCHITECTURE

Victoria Holland RIBA
71 Peppering High Barn · Burpham
Arundel · West Sussex · BN18 9RN
Tel 01903 882923

EXISTING - GROUND FLOOR PLAN
SCALE 1:50

