



GENERAL NOTES

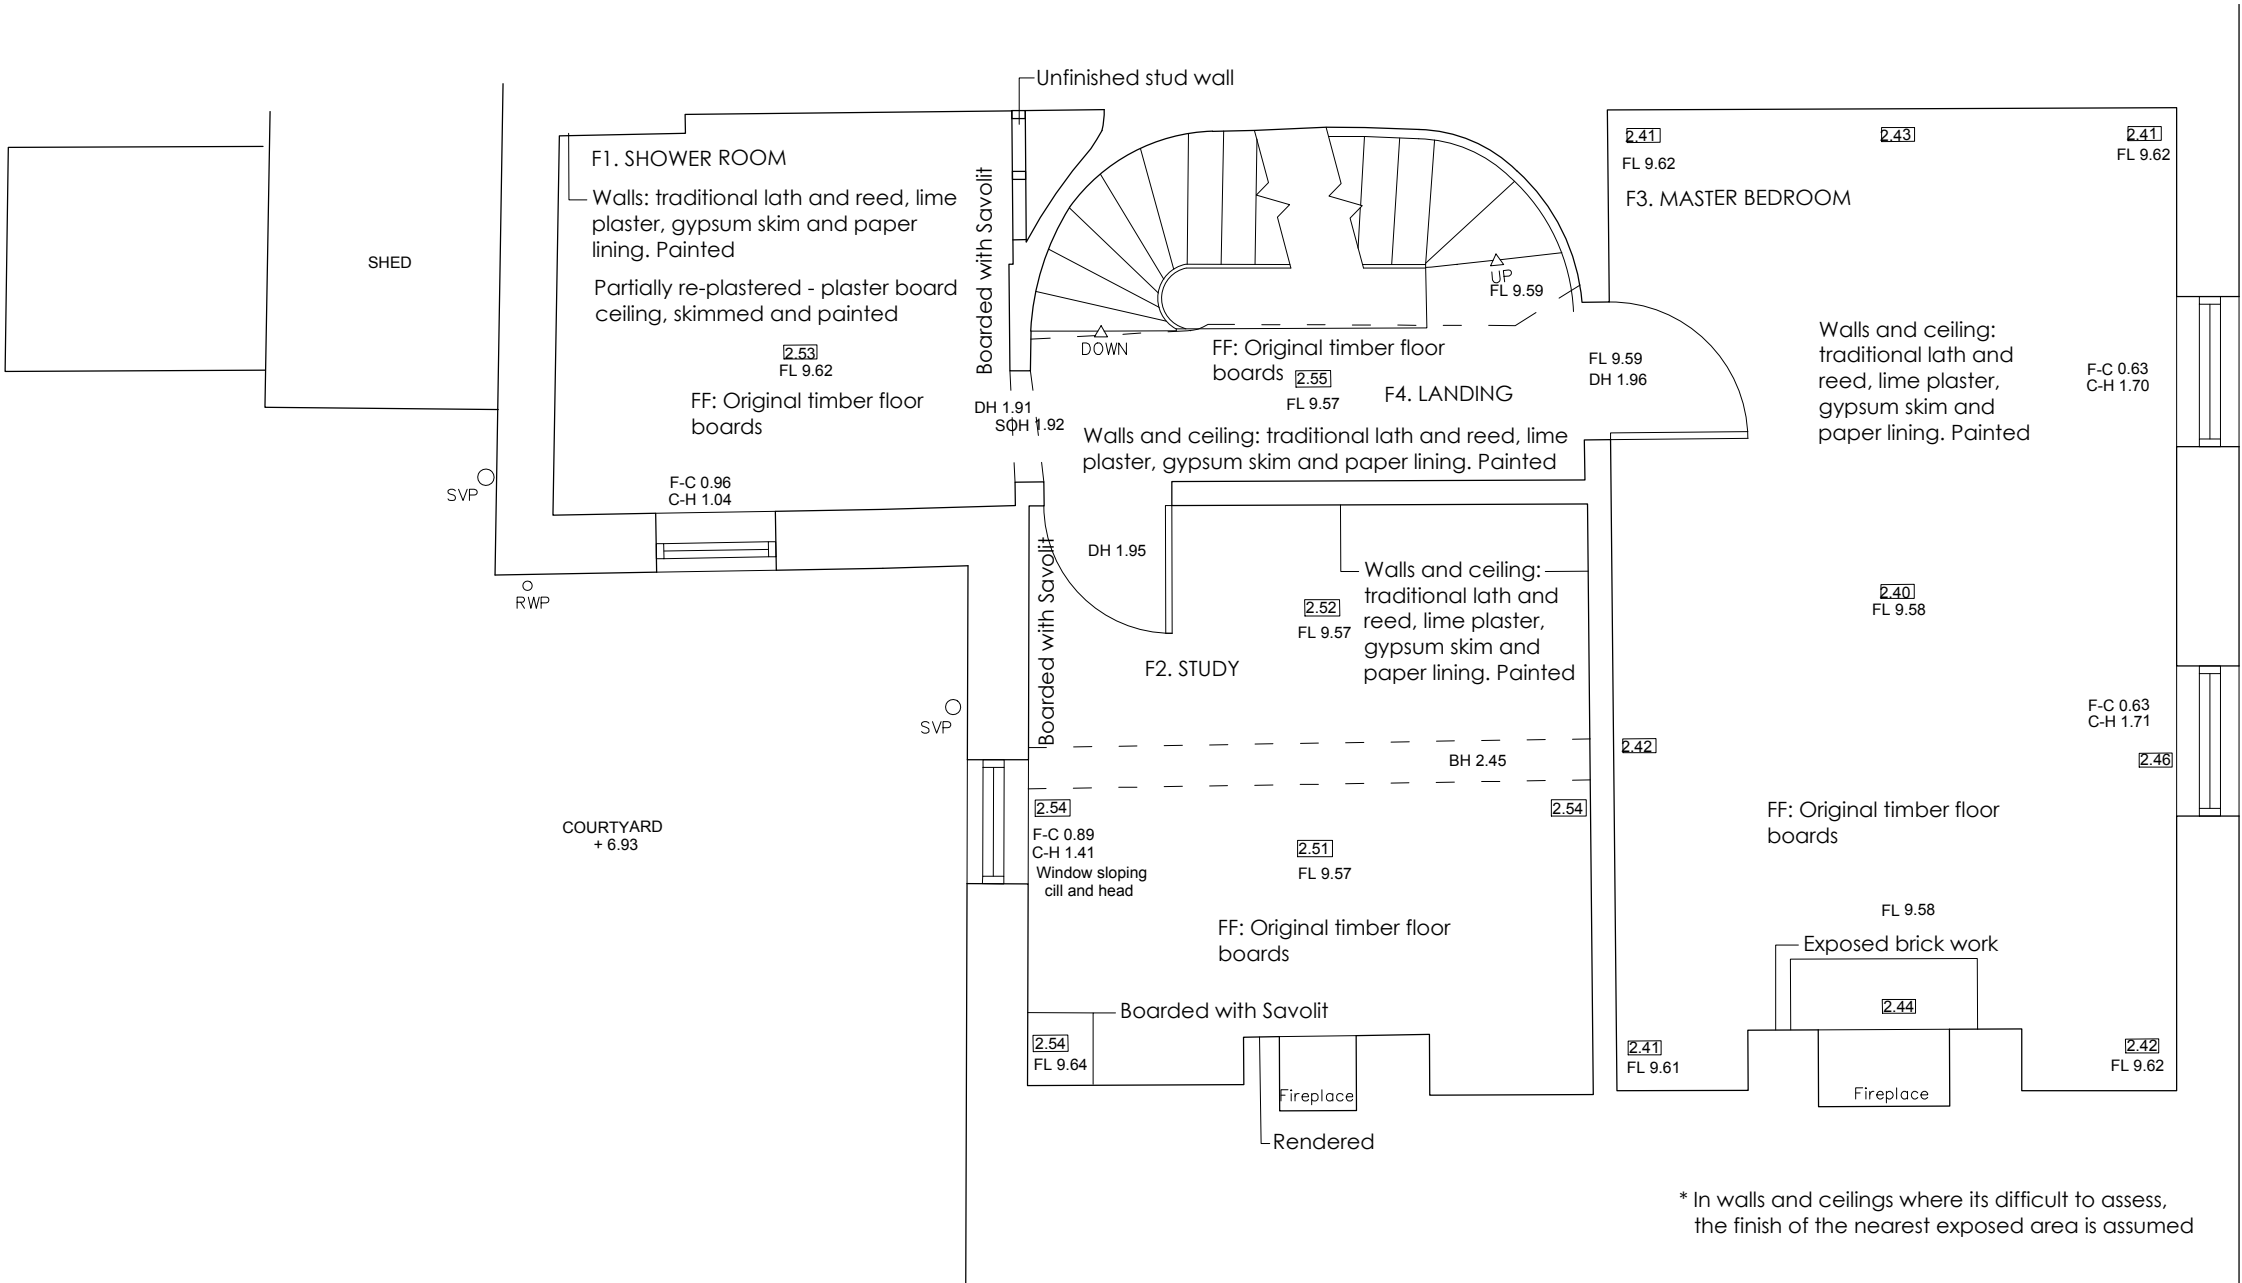

EXISTING - FIRST FLOOR PLAN
SCALE 1:50

 

44 TARRANT STREET
ARUNDEL, WEST SUSSEX, BN18 9DN

LISTED BUILDING CONSENT

EXISTING FIRST FLOOR PLAN

DATE. August 2018
SCALE. 1:50 @ A3
JOB No. 1039
DRWG No. 106 Rev.



Victoria Holland RIBA
71 Peppering High Barn · Burpham
Arundel · West Sussex · BN18 9RN
Tel 01903 882923