


This drawing has been prepared for the purpose of gaining planning permission only and does not purport to be a working or contractual drawing and should not be used for any building or contractual purposes. This drawing has been prepared based on survey drawings and information prepared by others. All dimensions and levels on all drawings must be checked and verified on site before commencement of works

© VICTORIA HOLLAND ARCHITECTURE LTD 2018

GENERAL NOTES

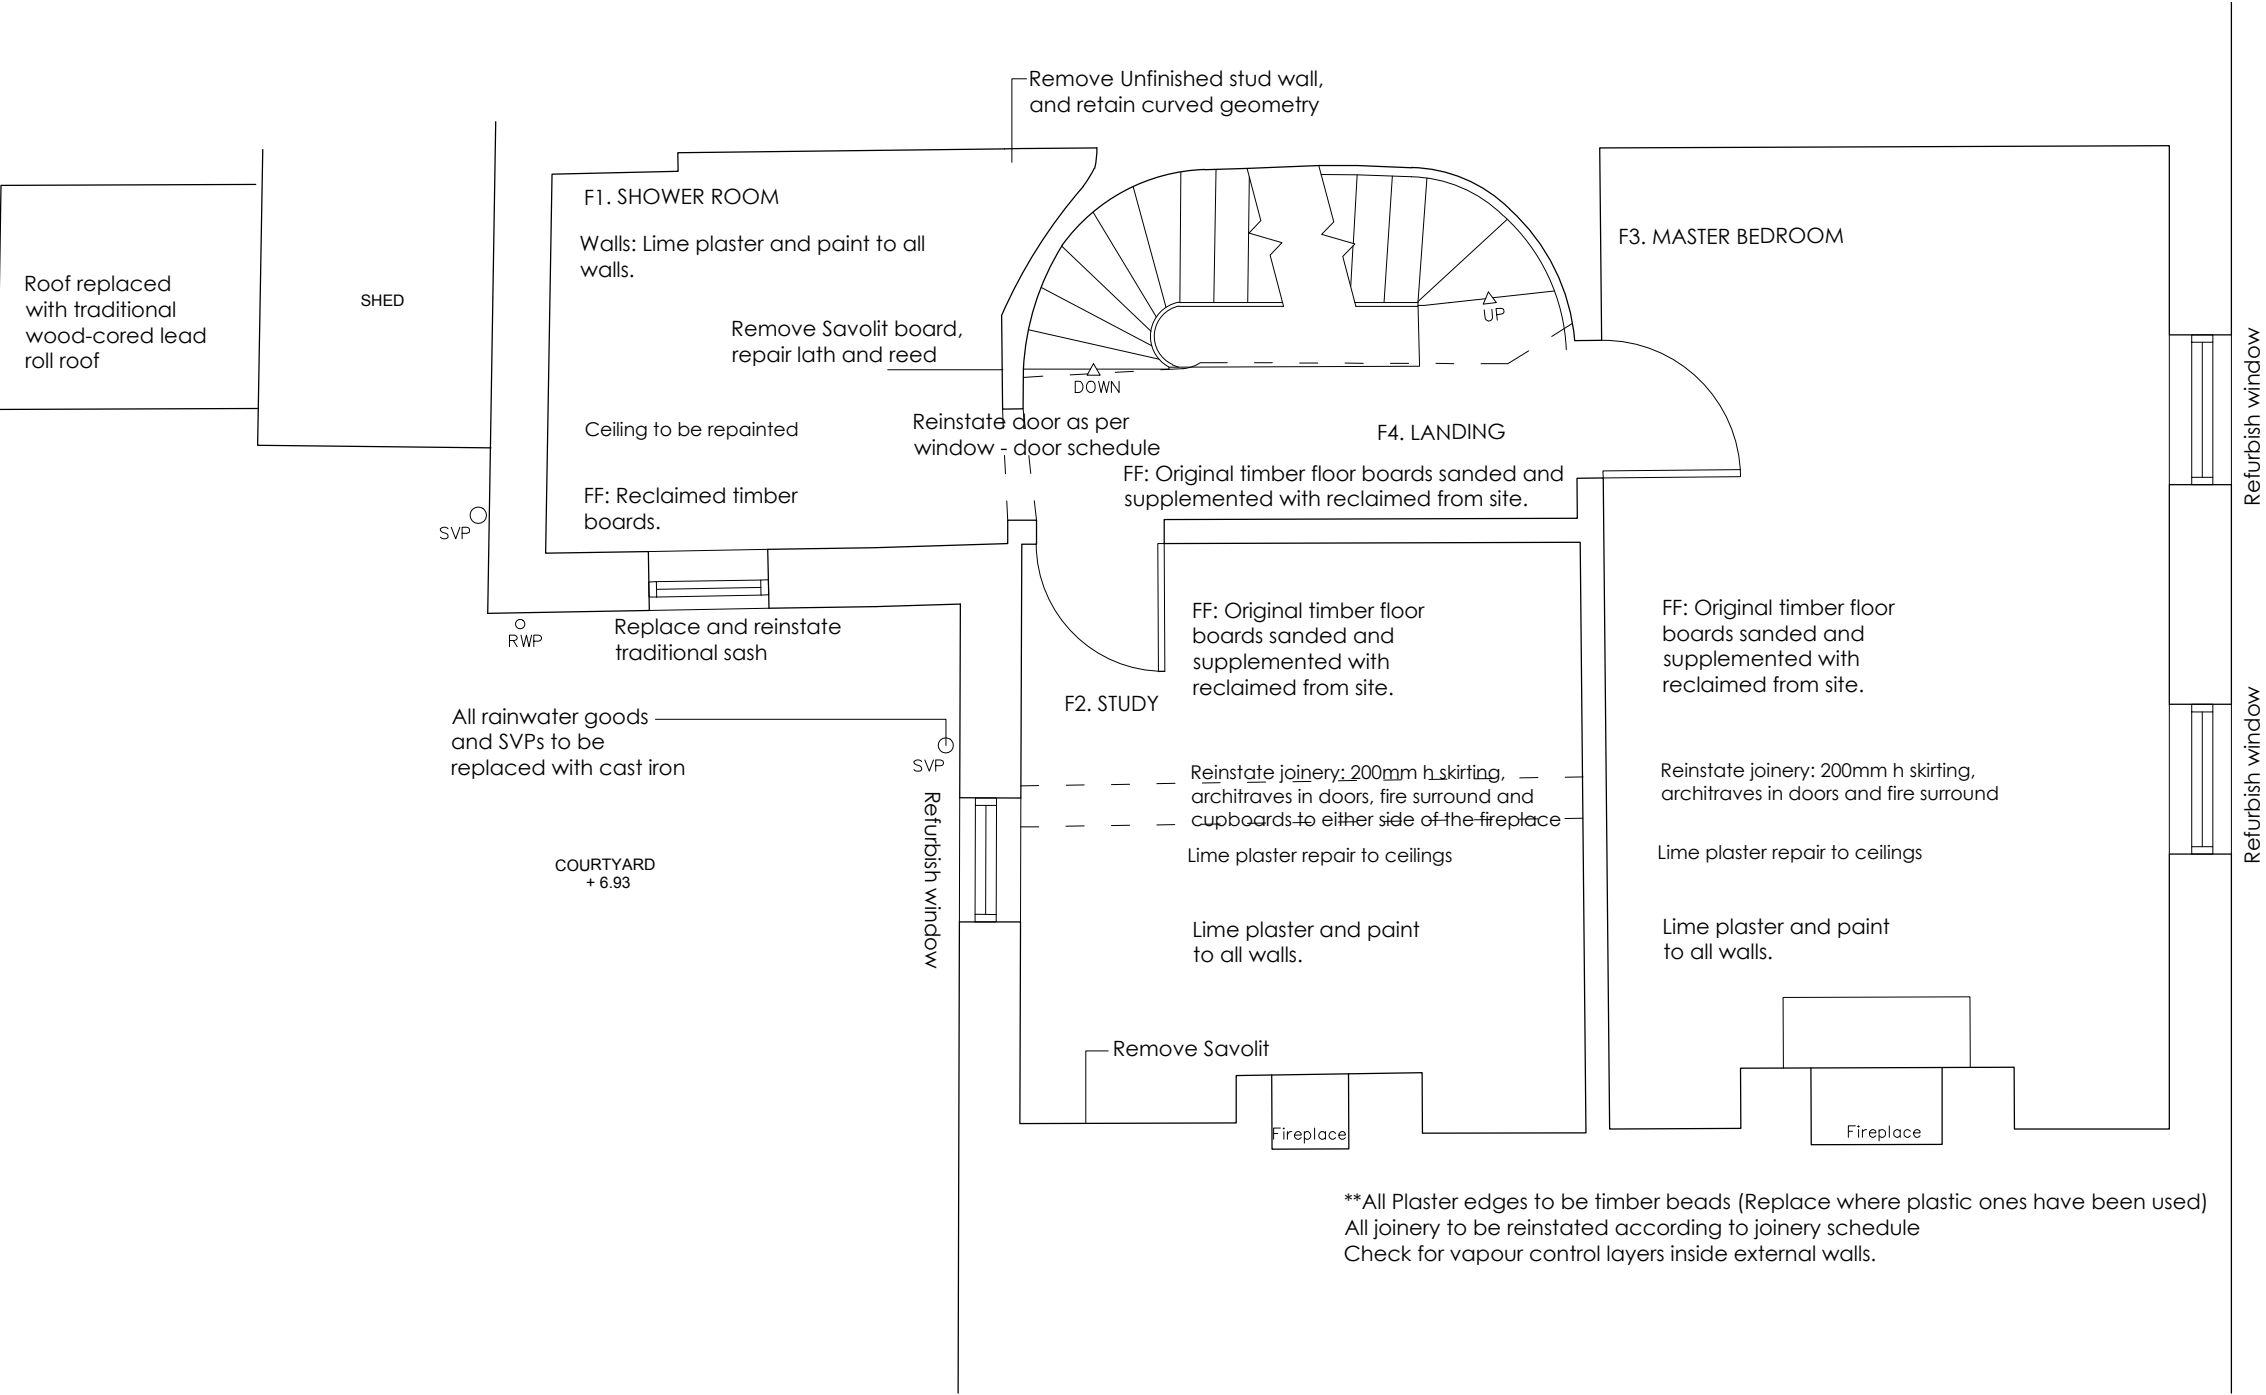

44 TARRANT STREET
ARUNDEL, WEST SUSSEX, BN18 9DN

LISTED BUILDING CONSENT

PROPOSED FIRST FLOOR PLAN

DATE. August 2018
SCALE. 1:50 @ A3
JOB No. 1039
DRWG No. 107 Rev.



Victoria Holland RIBA
71 Peppering High Barn - Burpham
Arundel - West Sussex - BN18 9RN
Tel 01903 882923

PROPOSED - FIRST FLOOR PLAN
SCALE 1:50

