


30060/SK/P/1

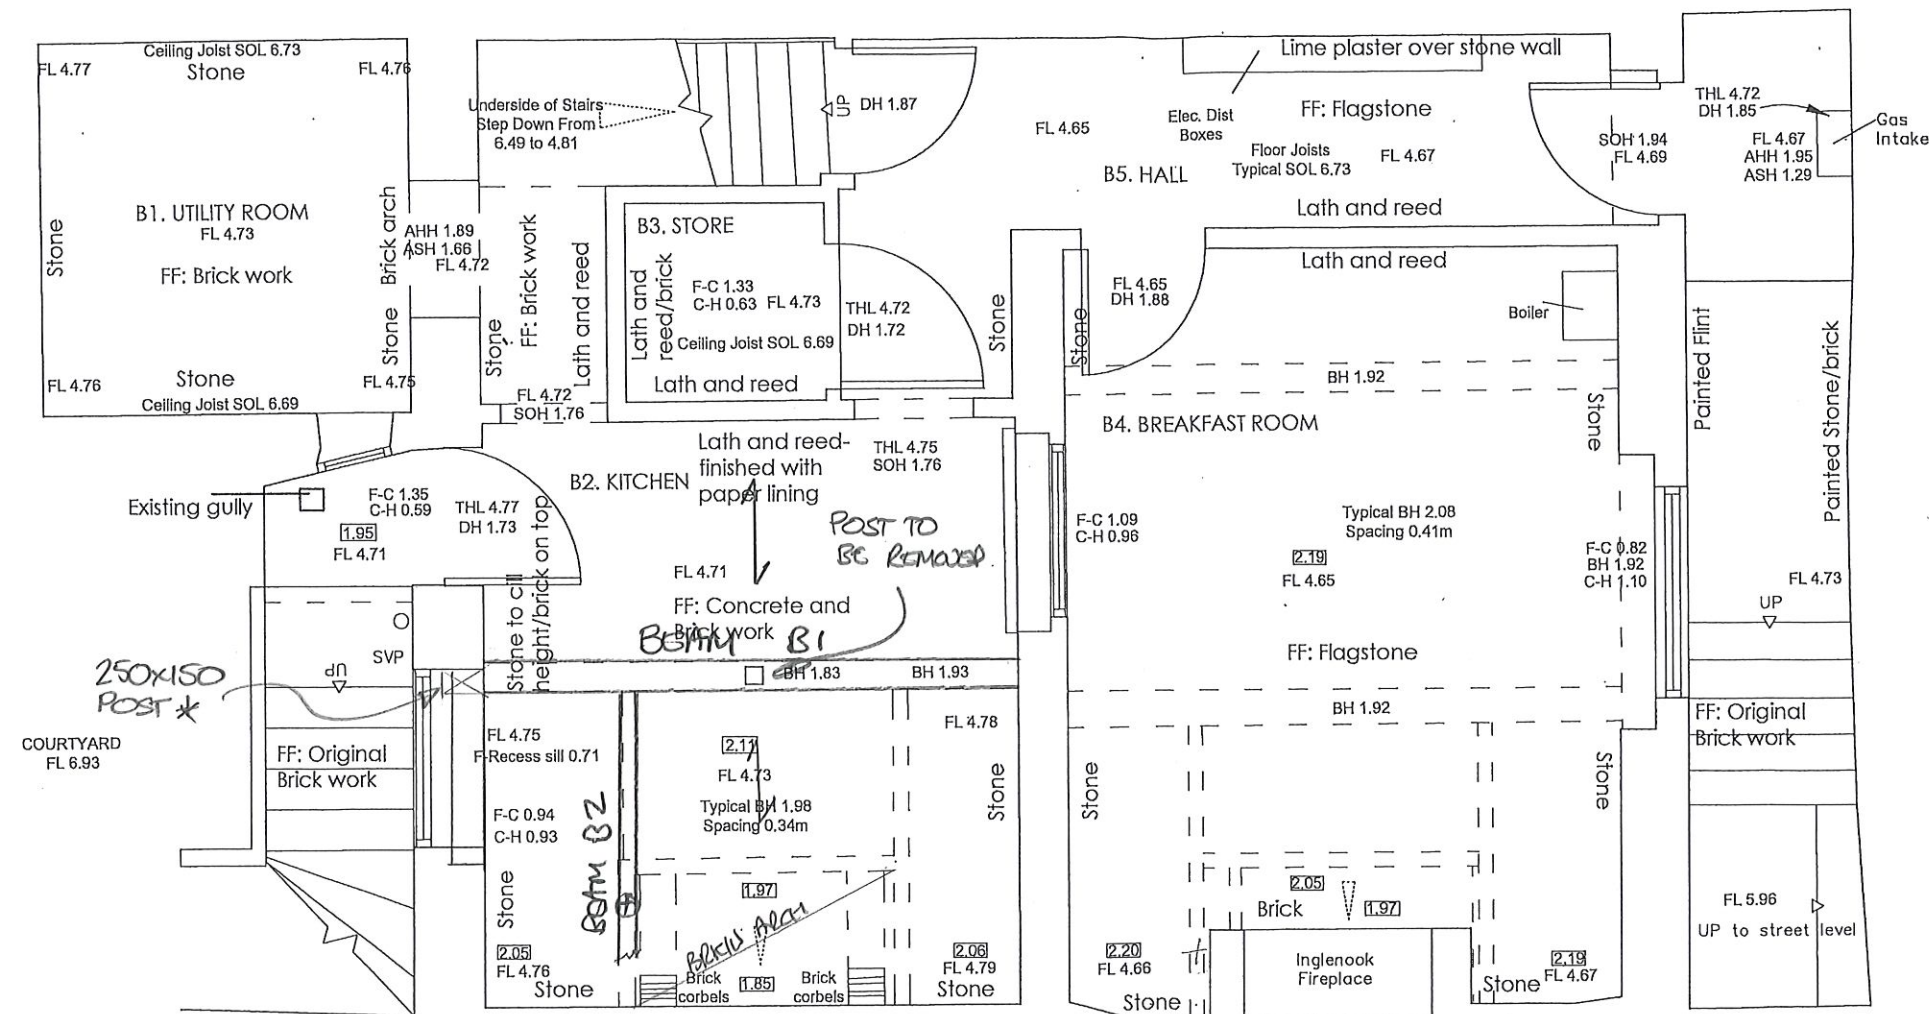

* In walls and ceilings where its difficult to assess, the finish of the nearest exposed area is assumed

- * EXTG TIMBER POST INSTALLED ADJACENT TO EASTERN REVEL OF WINDOW FRAME TO SUPPORT LINTEL

PROVISIONAL STRENGTHENING
WORKS TO BEAM B1 SEE 30060/SK/P/2
" " BEAM B2 SEE 30060/SK/P/3

44 TARRANT STREET
ARUNDEL, WEST SUSSEX, BN18 9DN.

LISTED BUILDING CONSENT

EXISTING BASEMENT FLOOR PLAN


DATE. August 2018
SCALE. 1:50 @ A3
JOB No. 1039
DRWG No. 102 Rev.

VICTORIA
HOLLAND
ARCHITECTURE

Victoria Holland RIBA
71 Peppering High Barn · Burpham
Arundel · West Sussex · BN18 9RN
Tel 01903 882923

EXISTING - BASEMENT FLOOR PLAN

SCALE 1:50

 

SCALE IN METERS, 1:50