


© VICTORIA HOLLAND ARCHITECTURE LTD 2018

DATE	August 2018
SCALE	1.50 @ A3
JOB No.	1039
DRWG No.	103

VICTORIA
HOLLAND
ARCHITECTURE

Victoria Holland RIBA
71 Peppering High Barn - Burpham
Arundel - West Sussex - BN18 9RN
Tel 01903 882923

 


Proposed outline of proposing membrane

FULL HEIGHT CAVITY MEMBRANE (NEWTON 508)

FULL HEIGHT CAVITY MEMBRANE (NEWTON 503 MESH)

PART HEIGHT CAVITY MEMBRANE

CAVITY MEMBRANE TO FLOOR

 


This drawing has been prepared for the purpose of planning permission only, and does not purport to be a working or contractual drawing and should not be used for any building or contractual purposes. The drawing has been prepared based on survey drawings and information provided by the client. It is the client's responsibility to ensure that all drawings must be checked and verified on site before construction or works.

© VICTORIA HOLLAND ARCHITECTURE LTD 2018
GENERAL NOTES


PART HEIGHT CAVITY MEMBRANE
FULL HEIGHT CAVITY MEMBRANE
CAVITY MEMBRANE TO FLOOR

1021/P
9.10.18

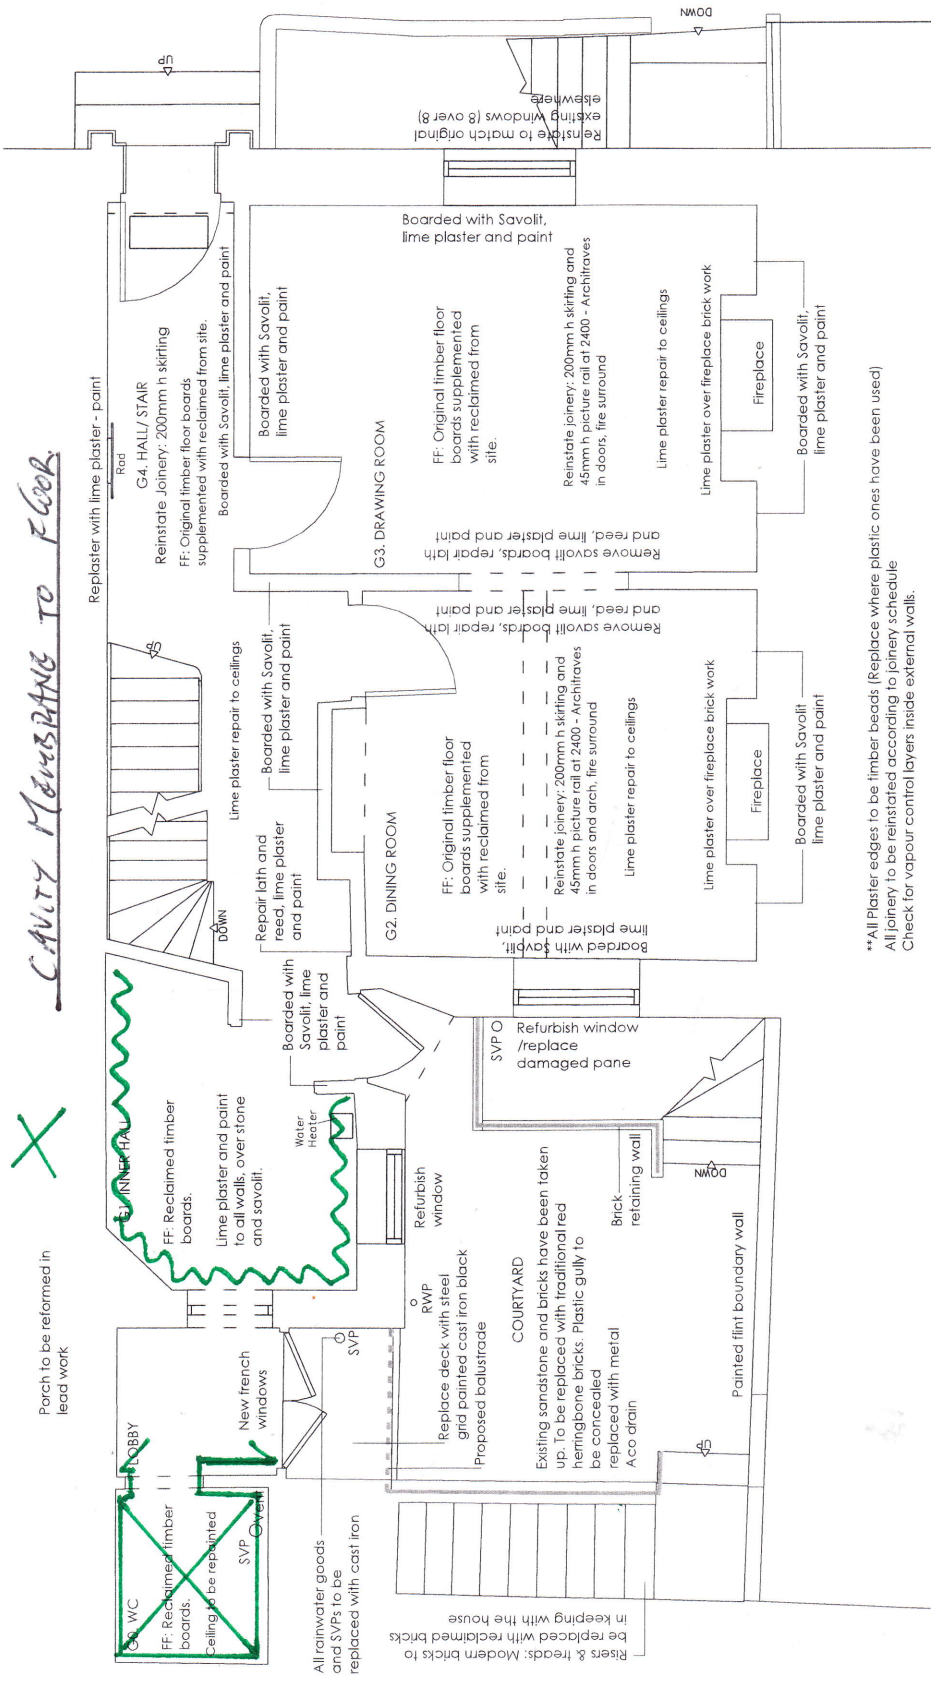

**All Plaster edges to be timber beads (Replace where plastic ones have been used)
All joinery to be reinstated according to joinery schedule
Check for vapour control layers inside external walls.

PROPOSED - GROUND FLOOR PLAN
SCALE 1:50

 

44 TARRANT STREET
ARUNDEL, WEST SUSSEX, BN18 9DN
LISTED BUILDING CONSENT
PROPOSED GROUND FLOOR PLAN

DATE August 2018
SCALE 1:50 @ A3
JOB No 1039
DRWG No 105
Rev.



Victoria Holland RIBA
71 Peppering High Barn Burpham
Arun, West Sussex, BN18 9RN
Tel 01903 862525