



Figured dimensions only are to be used. All dimensions to be checked on site. Differences between drawings and between drawings and specification or bills of quantities to be reported to JJR Designs Ltd.
 © This drawing is prepared for the application for:
 1. Planning permission
 2. Building Regulation Permission
 on behalf of the applicant named below and for no other purpose.
 The copyright of the drawing and designs remains JJR Designs Ltd.
 All copies are only for information about the application, they may not be used for any other purpose without the express written permission of JJR Designs Ltd.

Revisions:

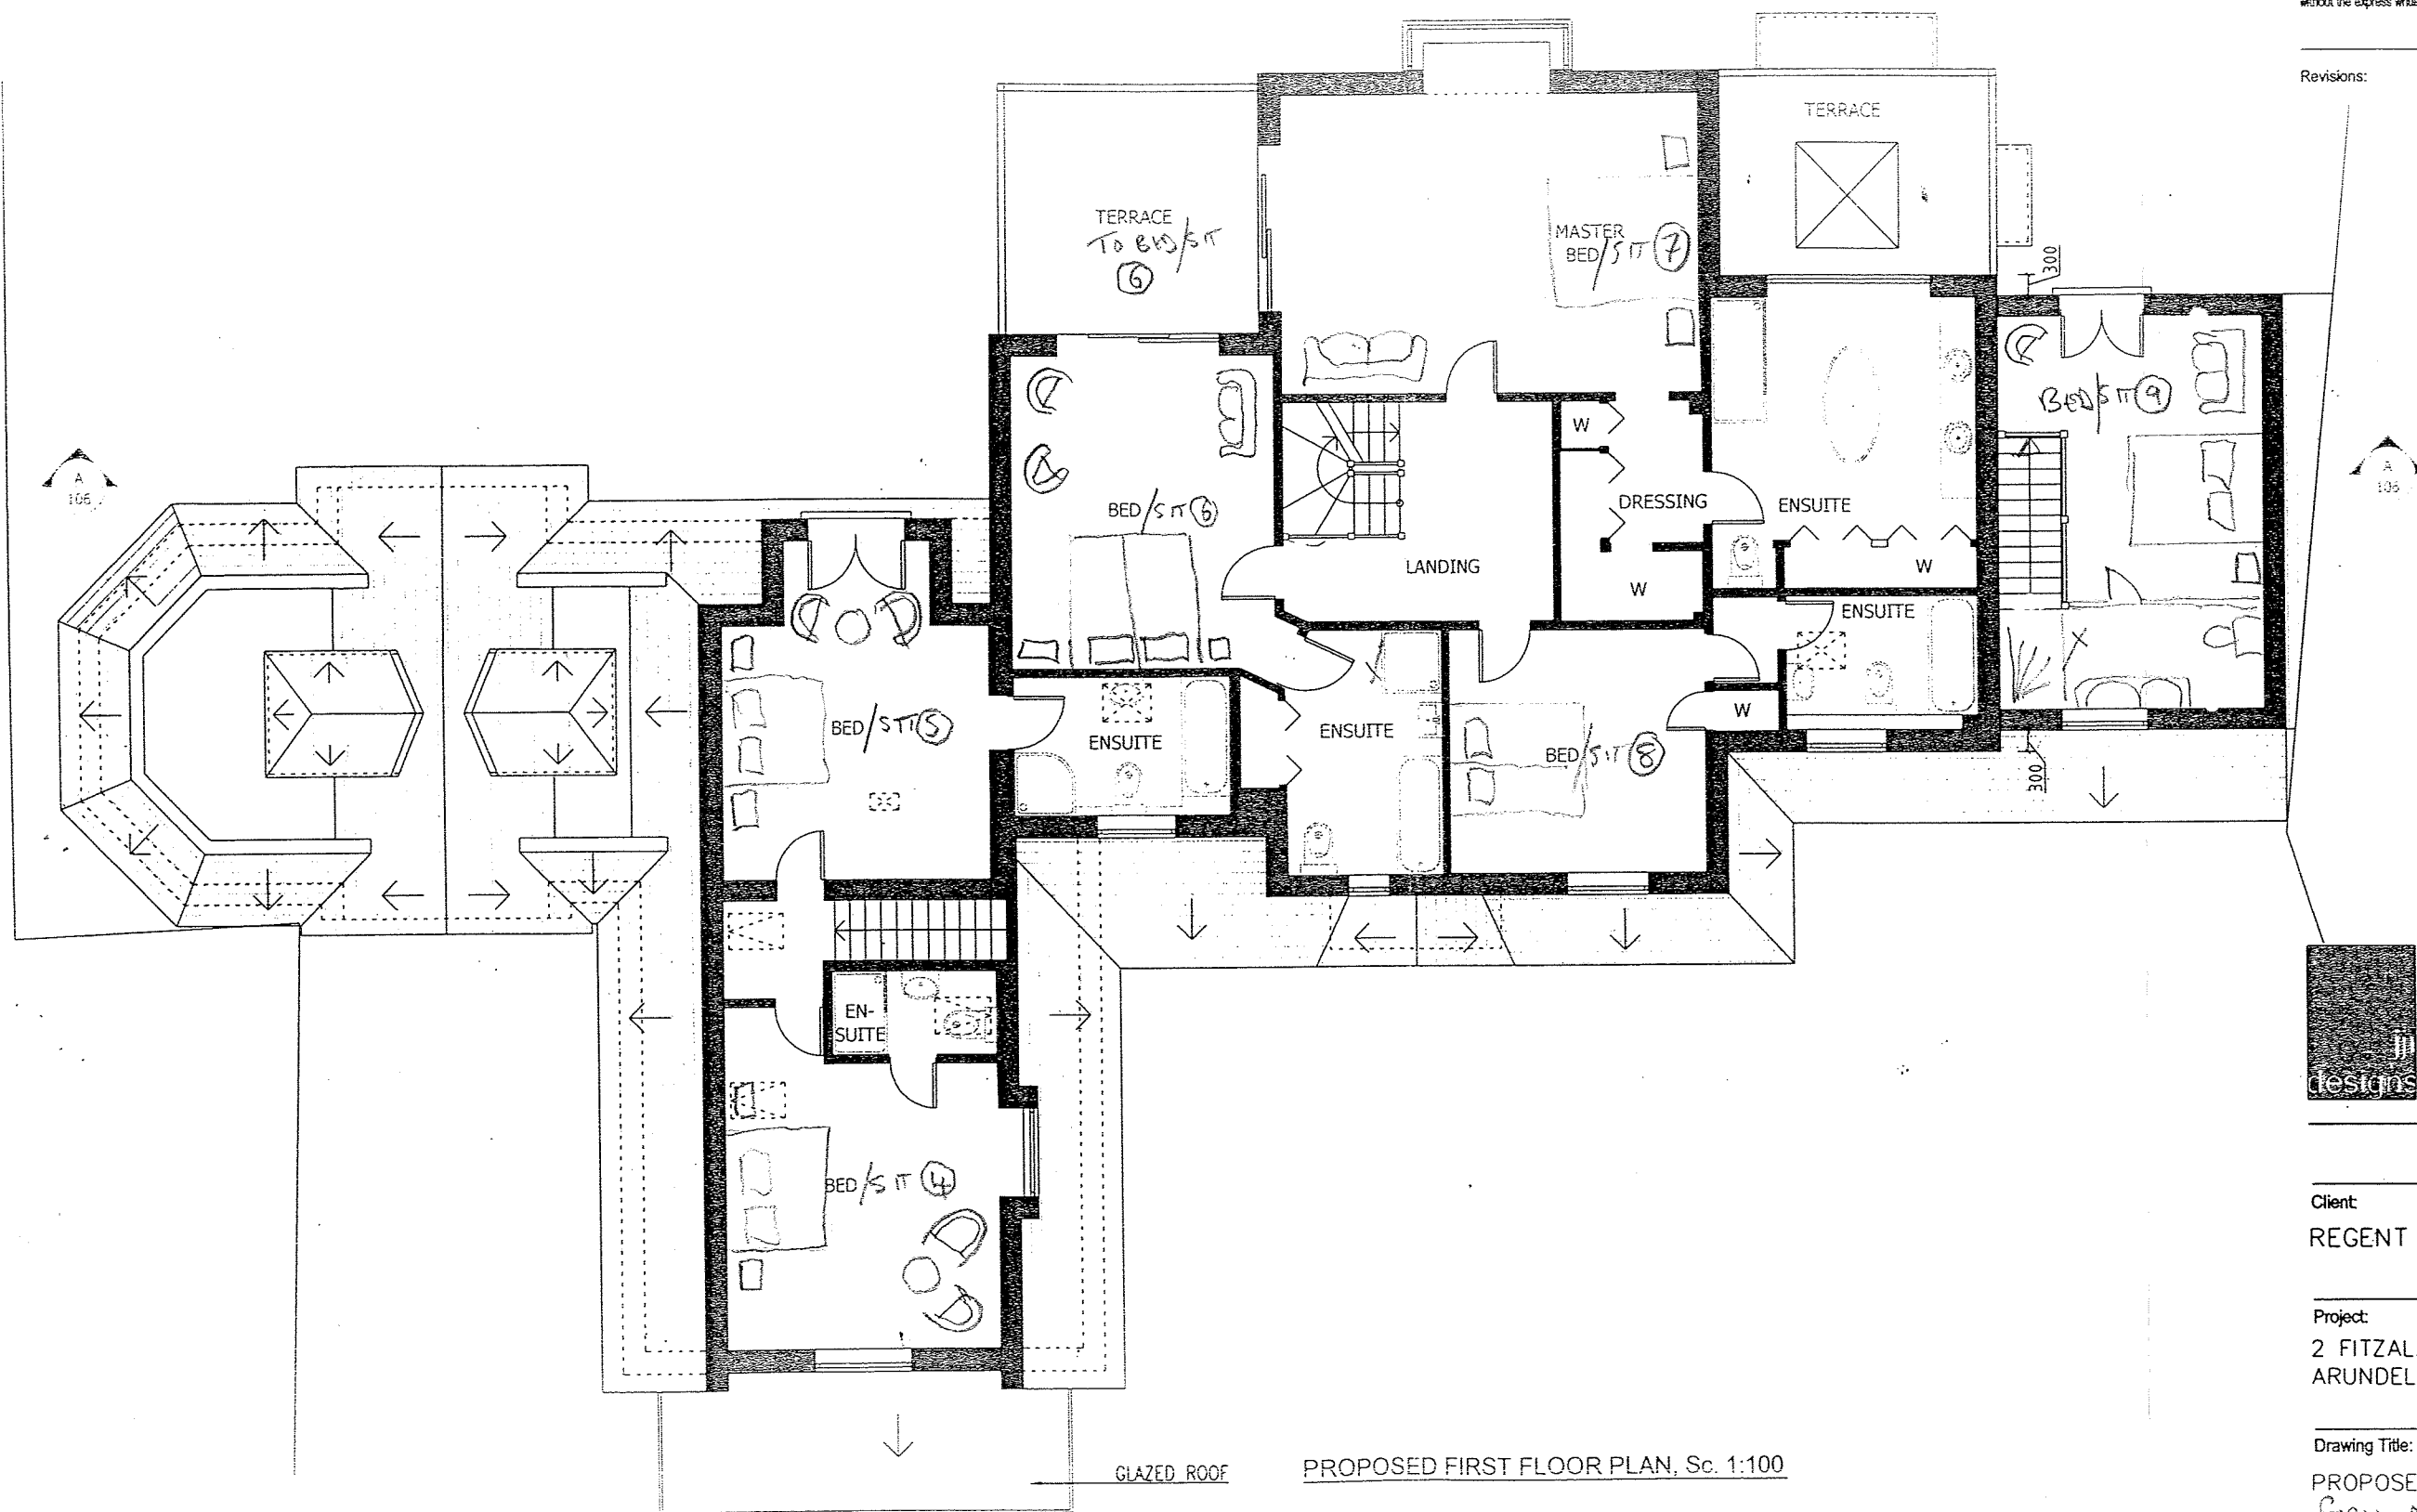

PROPOSED FIRST FLOOR PLAN, Sc. 1:100

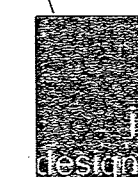

Suite 2b,
 Church House,
 94 Felpham Road
 Felpham
 West Sussex,
 PO22 7PG
 TEL: 01243 822081

Architectural
 Services
 Planning
 Building Regs
 On Site Supervision
 Landscape Design

e-mail: info@jjrdesigns.com

Client:
 REGENT

Project:
 2 FITZALAN ROAD
 ARUNDEL BN18 9JS

Drawing Title:
 PROPOSED FIRST FLOOR PLAN
 FORMING BED SITS 4 - 9.

Issue status:
 Outline proposals ☐ Production information ☐ Scheme design ☐
 Tender drawing ☐ Detail design ☐ Contract drawing ☐

Scale: 1:100	Drawn: A.Stegorescu	Checked: R.Stefonski	Approved: JWW 16	Date: 05.12.2016
Job No: 1283	Drawing No: 112	Revision: AB 1		