

JJR DESIGNS Limited


Figured dimensions only are to be used. All dimensions to be checked on site. Differences between drawings and between drawings and specification or bills of quantities to be reported to JJR Designs Ltd.

© This drawing is prepared for the application for:


1. Planning permission
2. Building Regulation Permission

on behalf of the applicant named below and for no other purpose.
The copyright of the drawing and designs remains JJR Designs Ltd.
All copies are only for information about the application, they may not be used for any other purpose without the express written permission of JJR Designs Ltd.

Revisions:

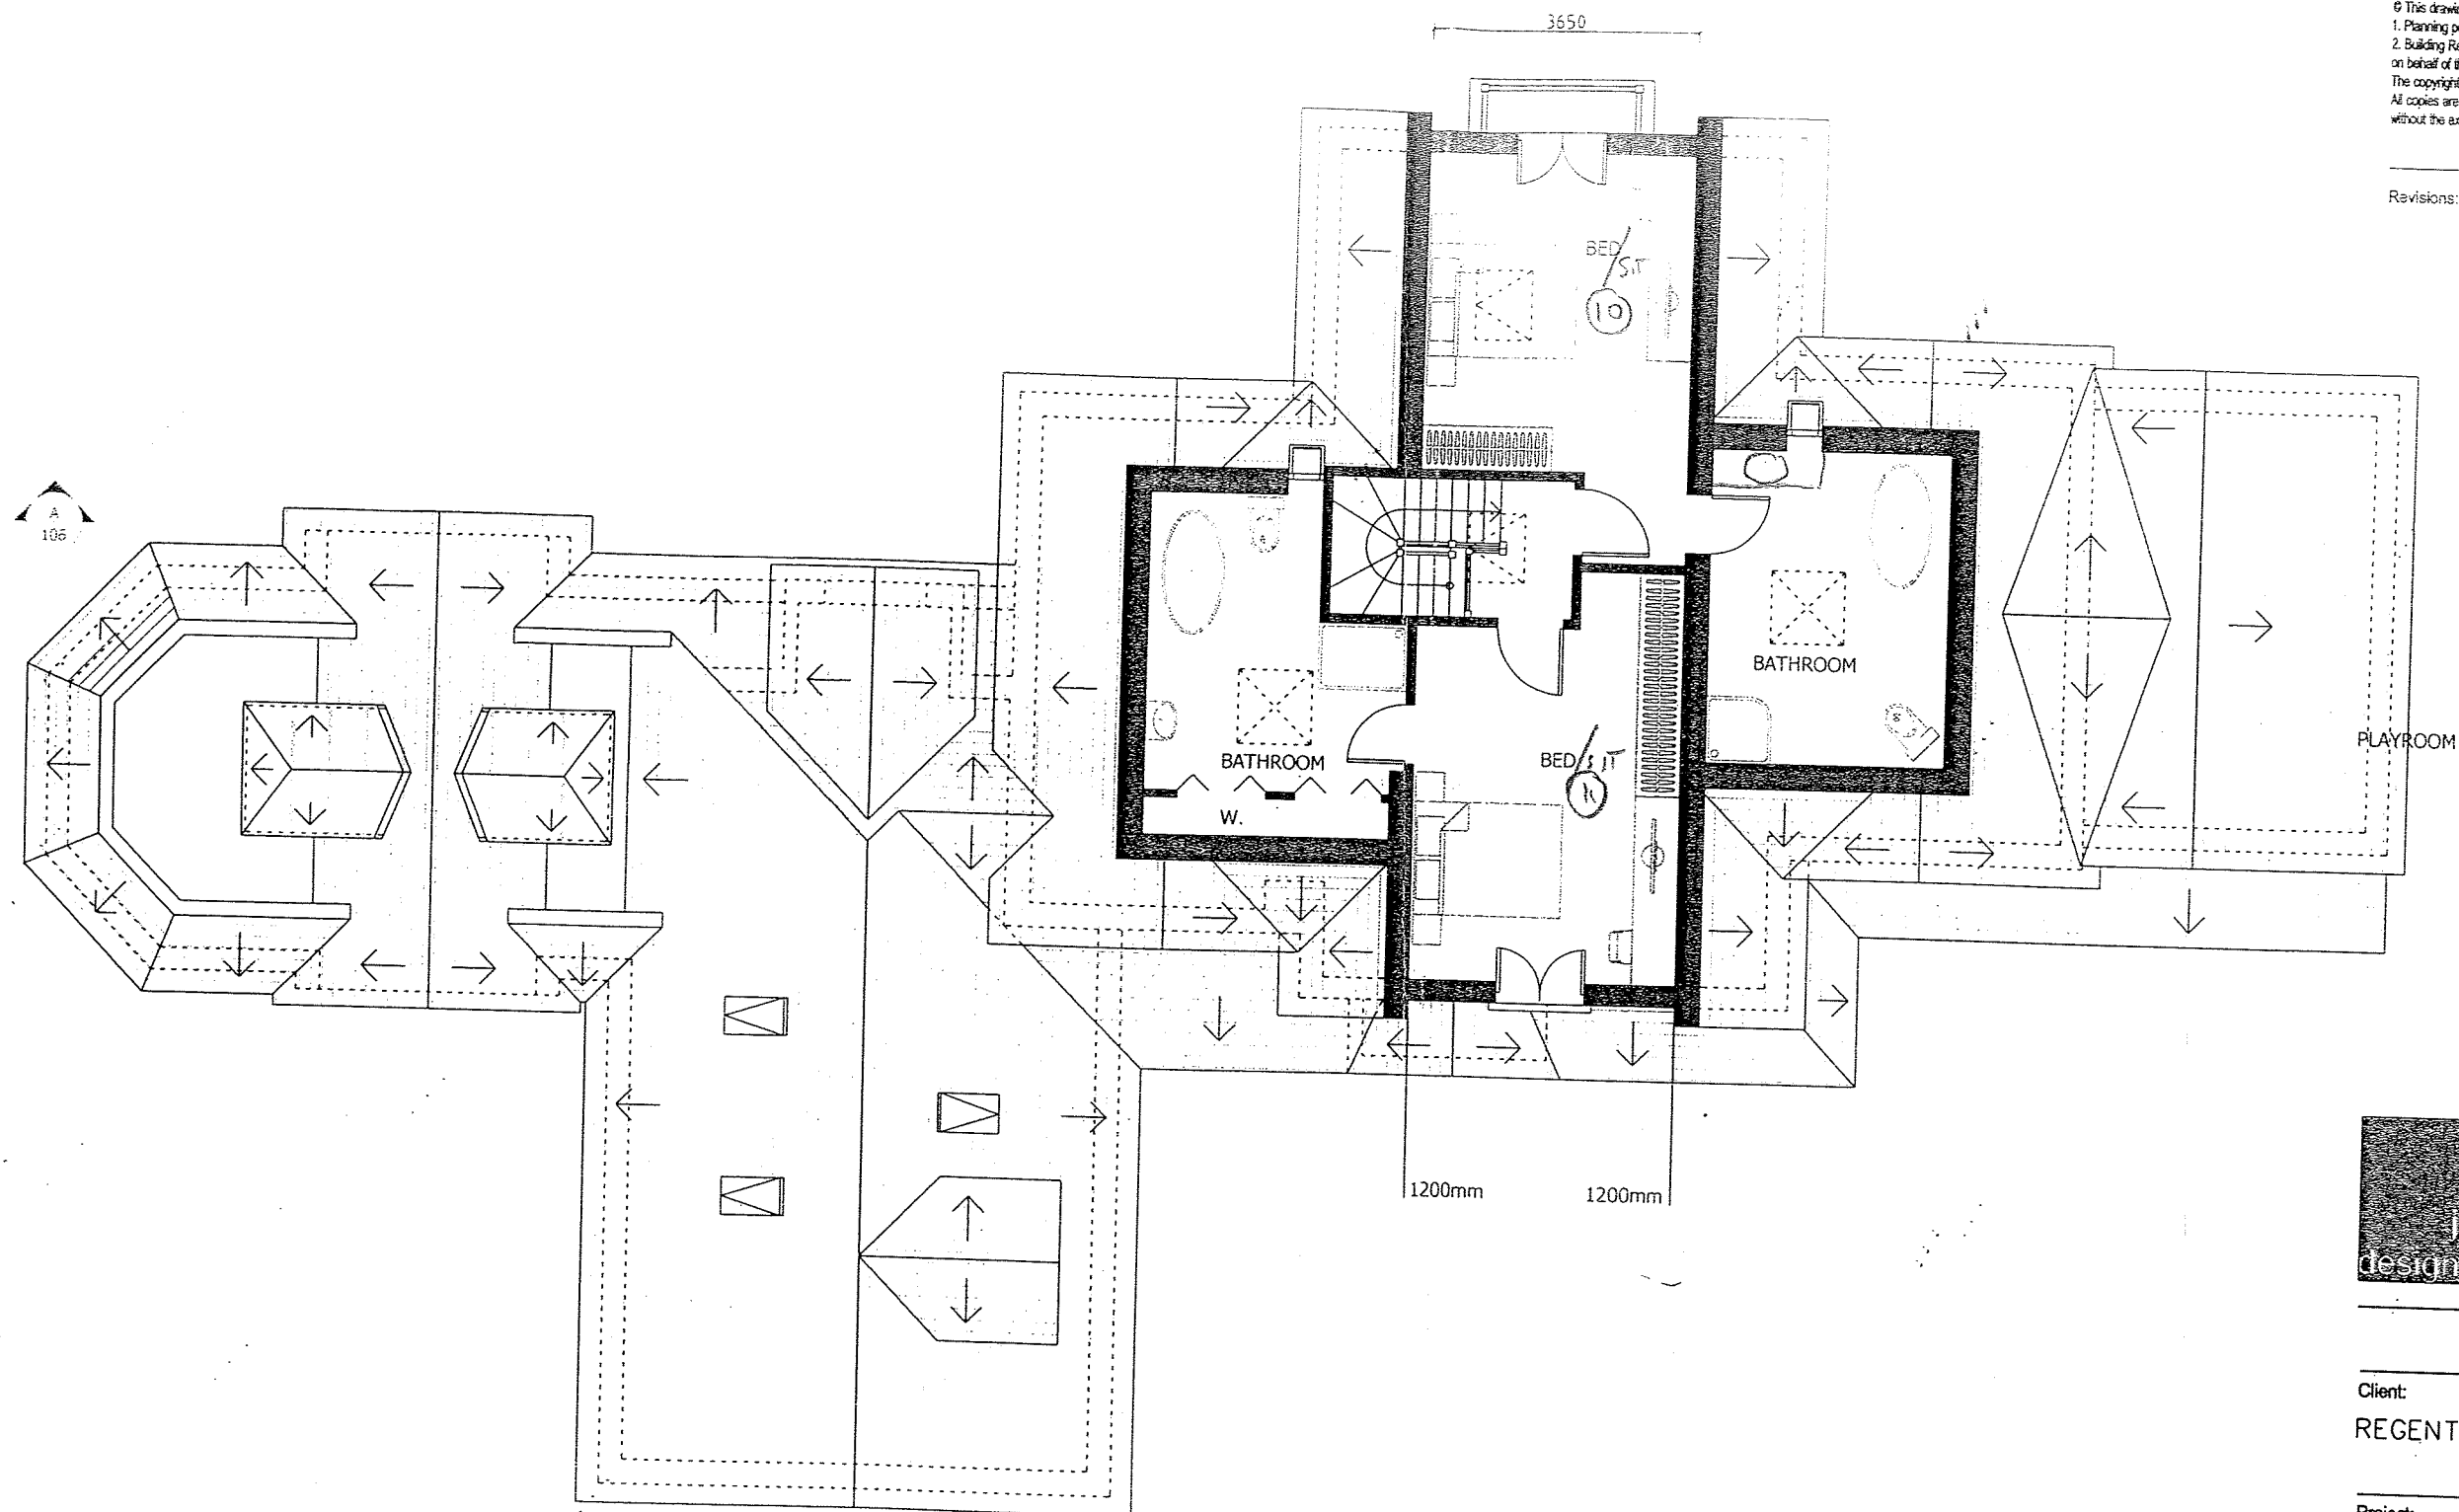

PROPOSED ATTIC FLOOR PLAN, Sc. 1:100

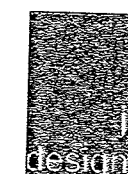

Suite 2b,
Church House,
94 Felpham Road
Felpham
West Sussex,
PO22 7PG
TEL: 01243 822081

Architectural
Services
Planning
Building Regs
On Site Supervision
Landscape Design

e-mail: info@jjrdesigns.com

Client:
REGENT

Project:
2 FITZALAN ROAD
ARUNDEL BN18 9JS

Drawing Title:
PROPOSED ATTIC FLOOR PLAN
FORMING BEDS 10+11

Issue status:

Outline proposals	☐	Production information	☐	Scheme design	☐
Tender drawing	☐	Detail design	☐	Contract drawing	☐

Scale:	Drawn:	Checked:	Approved:	Date:
1:100	A. Stegorescu	R. Stefanski	JAW	05.12.2016
Job No:	Drawing No:	Revision:		
1283	113	AB1		