



JJR DESIGNS Limited

Figured dimensions only are to be used. All dimensions to be checked on site. Differences between drawings and between drawings and specification or bills of quantities to be reported to JJR Designs Ltd
© This drawing is prepared for the application for:
1. Planning permission
2. Building Regulation Permission
on behalf of the applicant named below and for no other purpose.
The copyright of the drawing and designs remains JJR Designs Ltd.
All copies are only for information about the application, they may not be used for any other purpose without the express written permission of JJR Designs Ltd.

Revisions:

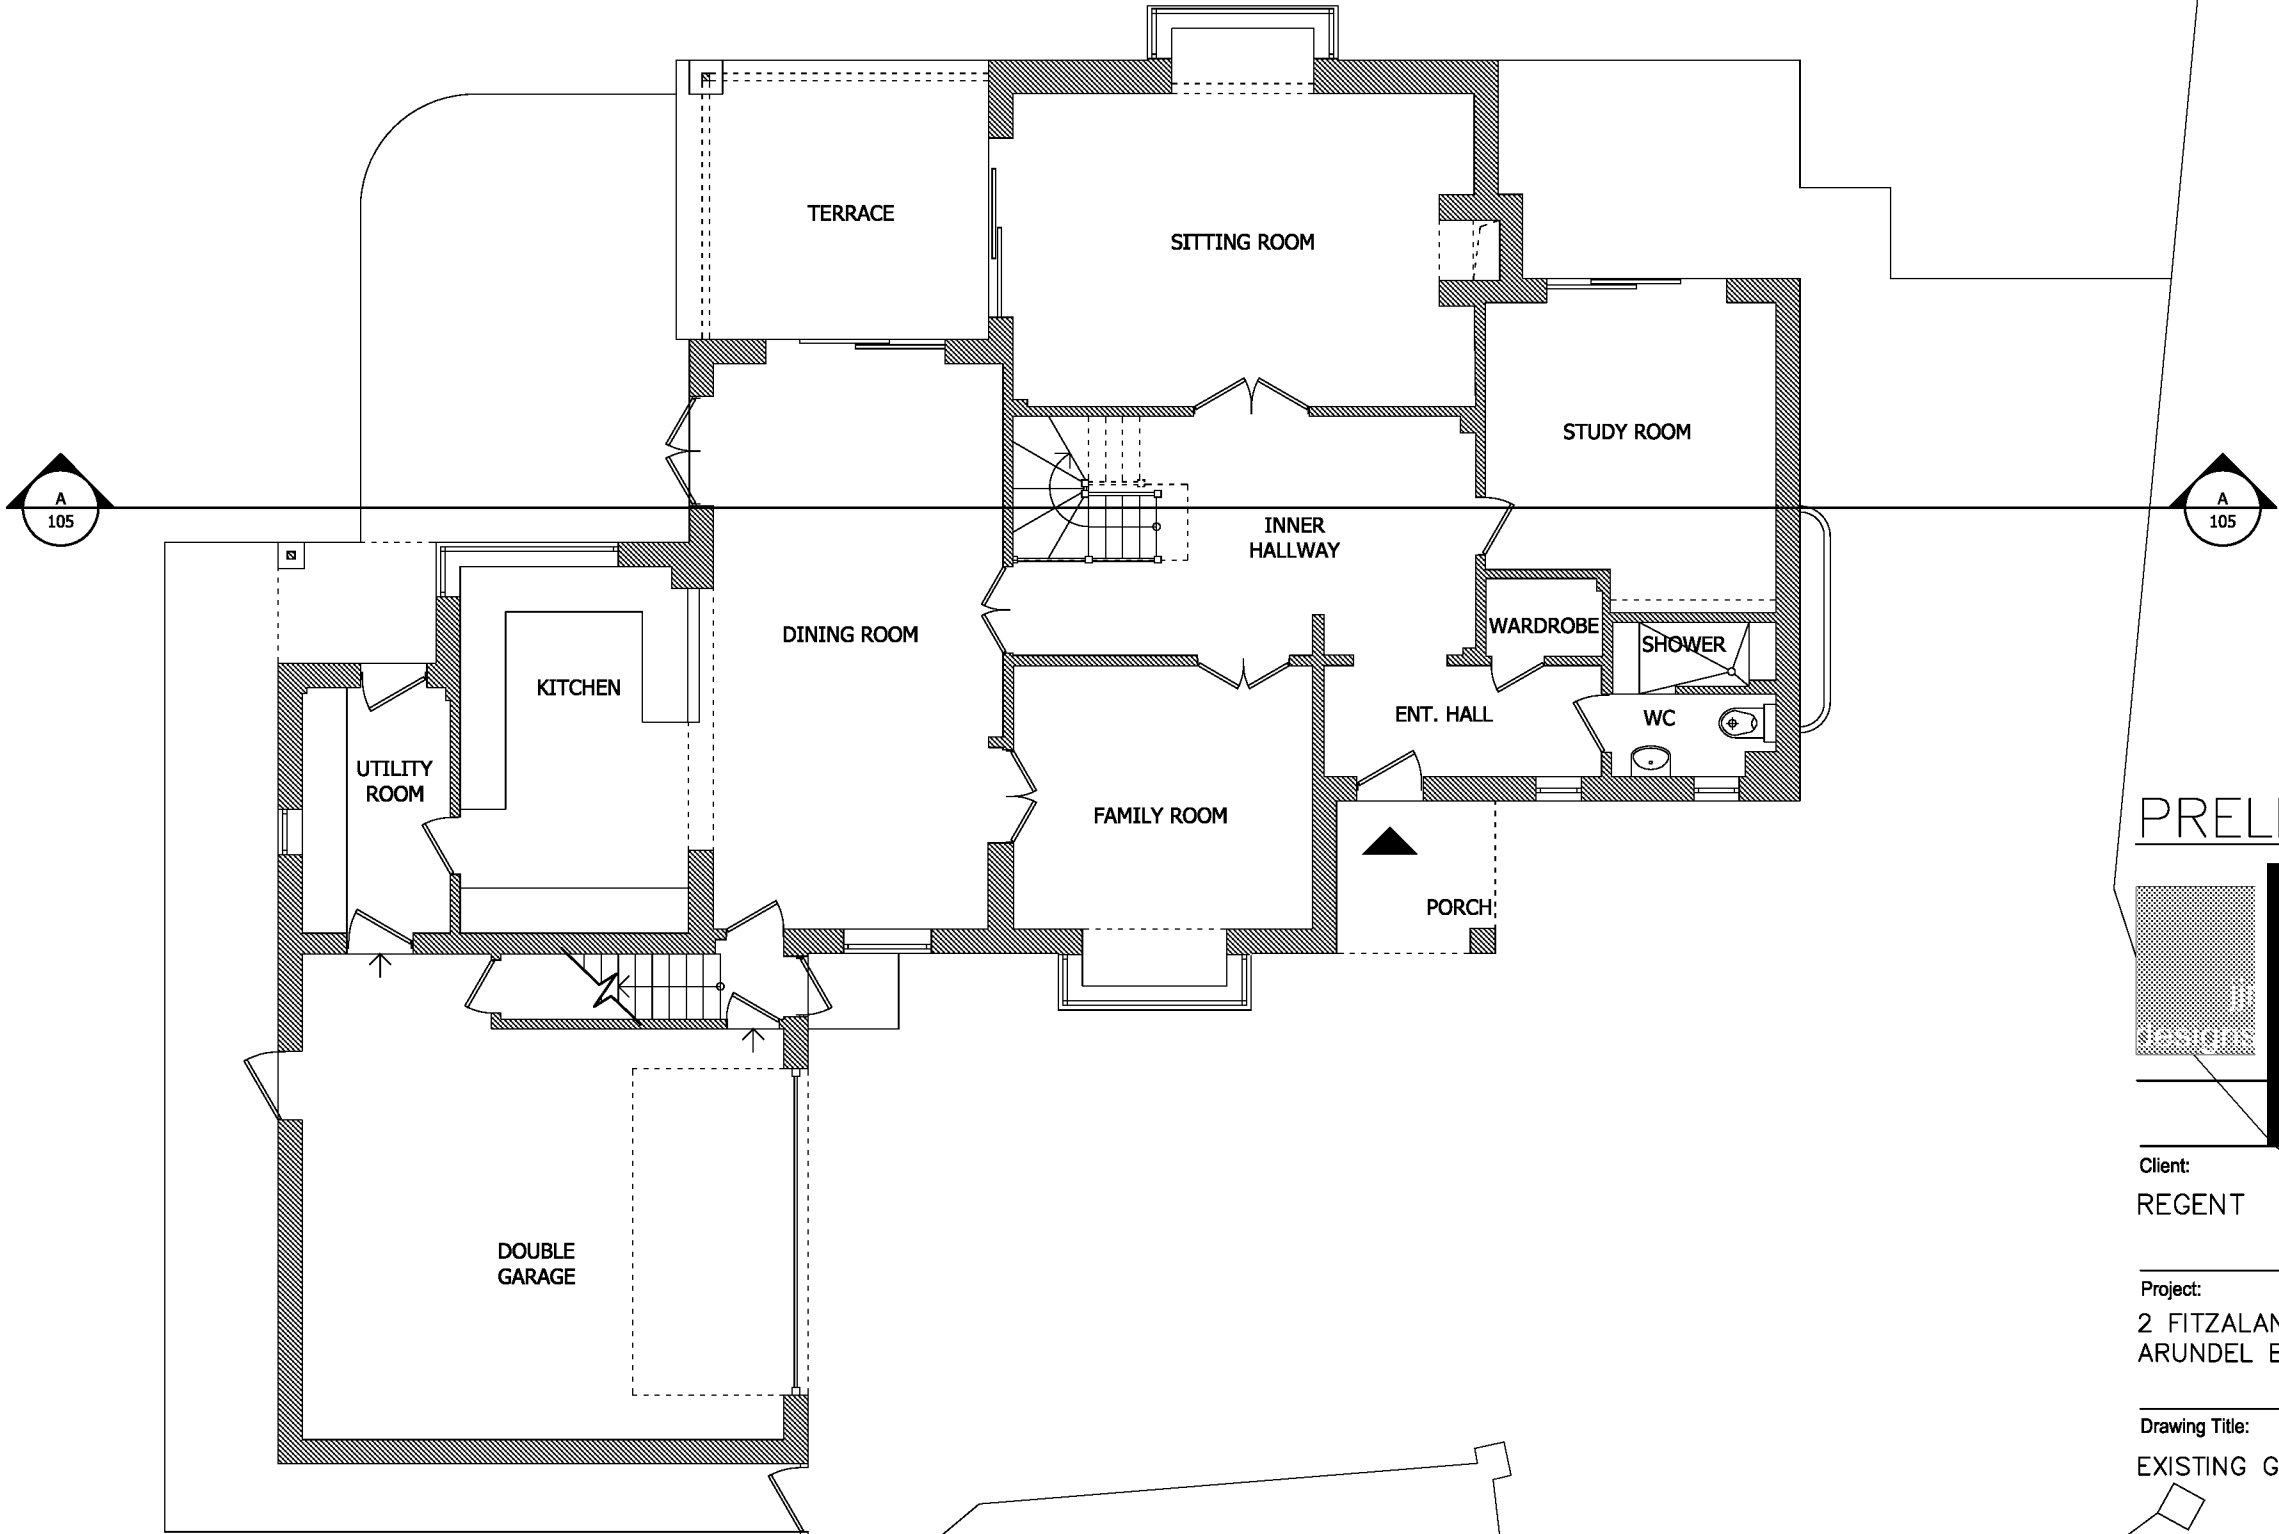

PRELIMINARY ISSUE

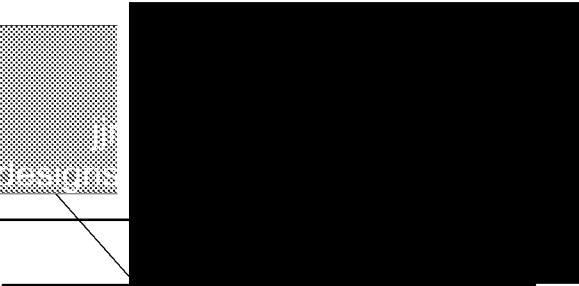

Client:
REGENT

Project:
2 FITZALAN ROAD
ARUNDEL BN18 9JS

Drawing Title:
EXISTING GROUND FLOOR PLAN

Issue status:
Outline proposals ☐ Production information ☐ Scheme design ☐
Tender drawing ☐ Detail design ☐ Contract drawing ☐

Scale:	Drawn:	Checked:	Approved:	Date:
1:100	A.Stegarescu	R.Stefanski		25.10.2016
Job No:	Drawing No:	Revision:		
1283	102			

EXISTING GROUND FLOOR PLAN, Sc. 1:100