


Figured dimensions only are to be used. All dimensions to be checked on site. Differences between drawings and between drawings and specifications or bills of quantities to be reported to JLR Designs Ltd. This drawing is prepared for the application for:  
 1. Planning permission  
 2. Building Regulation Permission  
 on behalf of the applicant named below and for no other purpose.  
 The copyright of the drawing and designs remains JLR Designs Ltd.  
 All copies are only for information about the application, they may not be used for any other purpose without the express written permission of JLR Designs Ltd.


Revisions:

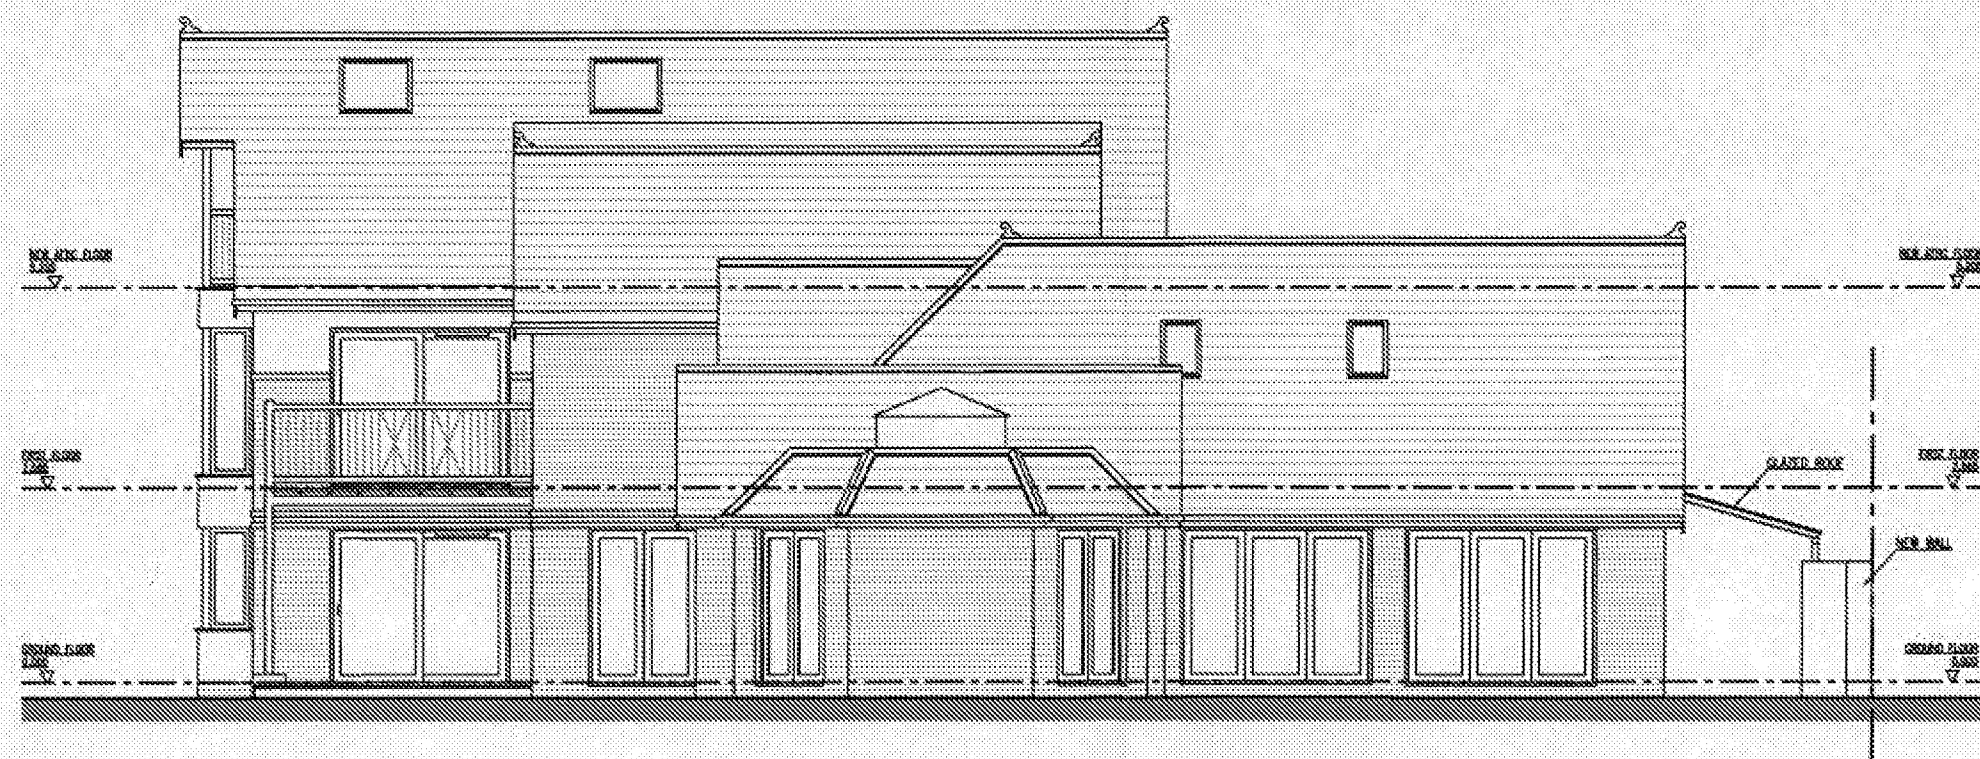

PROPOSED NORTH-WEST ELEVATION



PROPOSED SOUTH-WEST ELEVATION

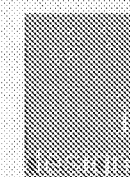

Client:  
 REGENT

Project:  
 2 FITZALAN ROAD  
 ARUNDEL BN18 9JS

Drawing Title:  
 PROPOSED N-W & S-W ELEVATIONS

Issue status:  
 Outline proposals ☐ Production information ☐ Scheme design ☐  
 Tender drawing ☐ Detail design ☐ Contract drawing ☐

|         |               |              |           |            |
|---------|---------------|--------------|-----------|------------|
| Scale:  | Drawn:        | Checked:     | Approved: | Date:      |
| 1:100   | A. Stegarescu | R. Stefanski |           | 05.12.2016 |
| Job No: | Drawing No:   | Revision:    |           |            |
| 1283    | 117           |              |           |            |