




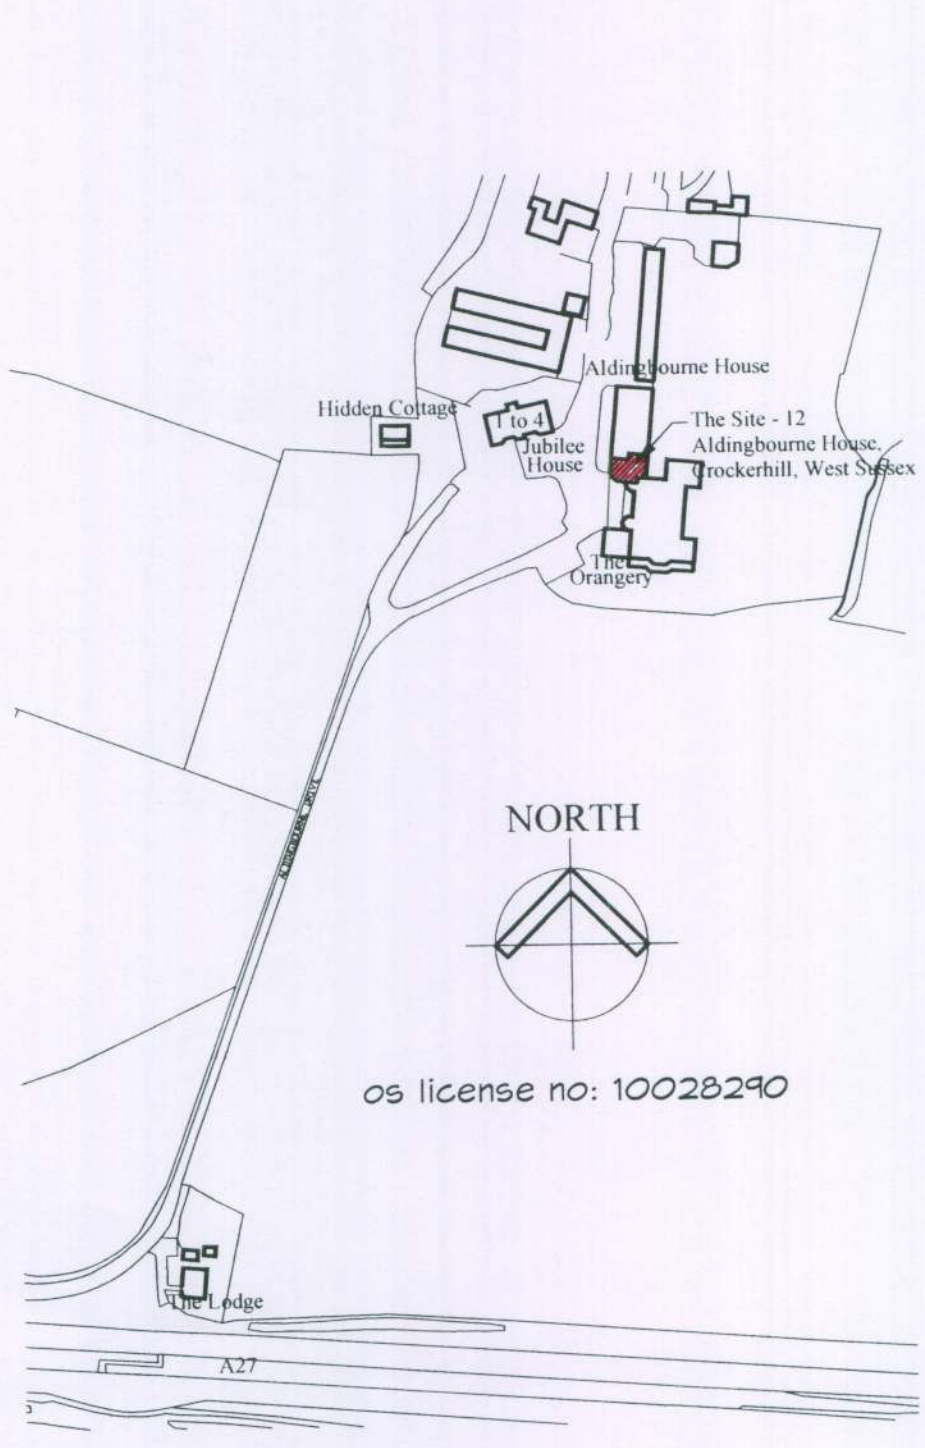


location plan 1:2500

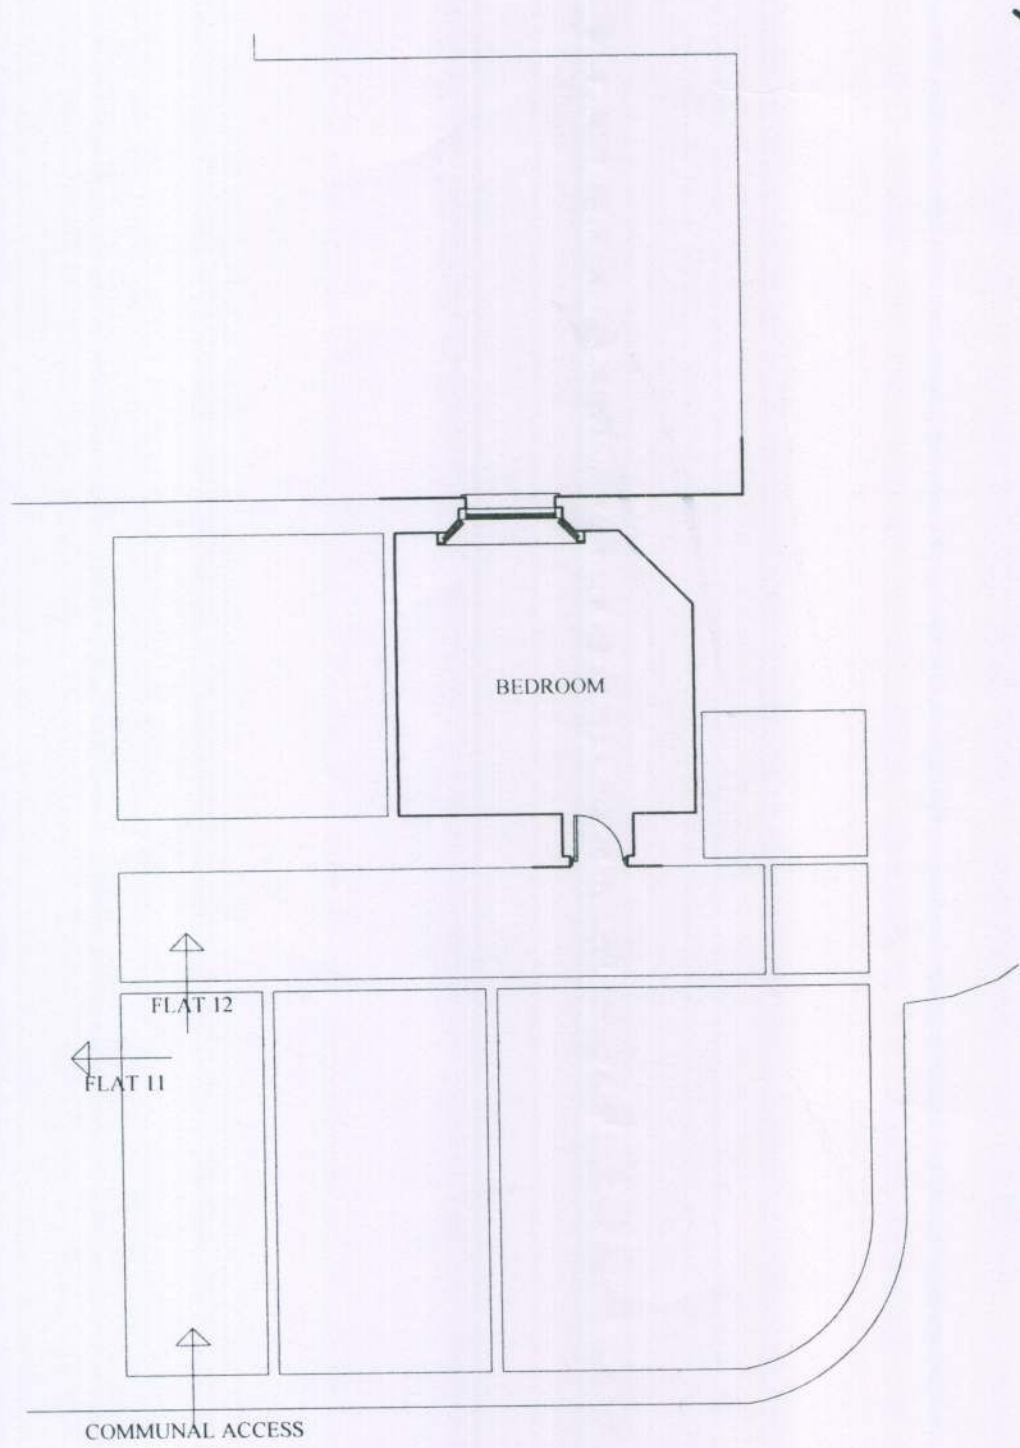


existing floor plan 1:100

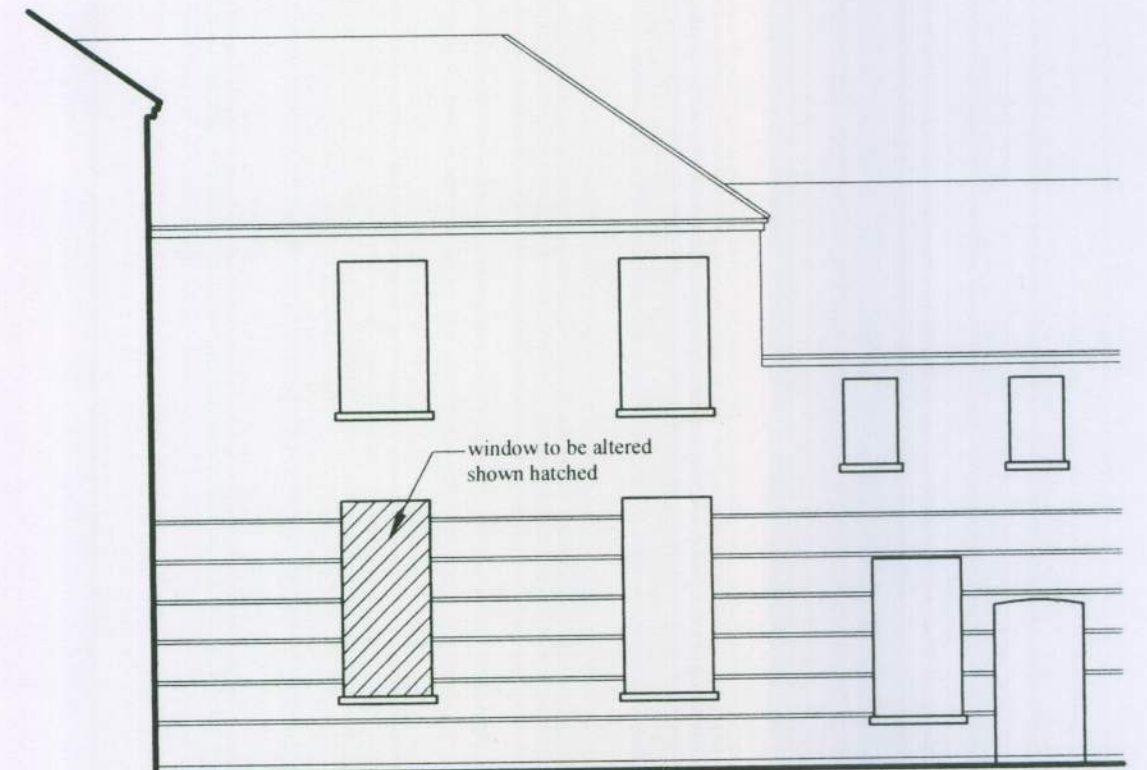


existing elevation 1:100

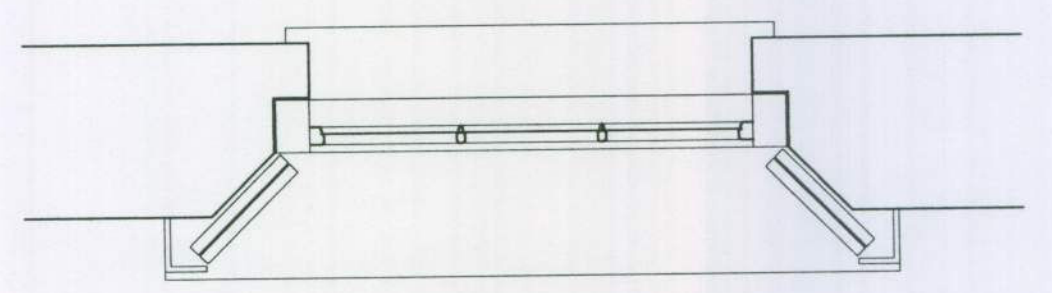


existing plan detail 1:20

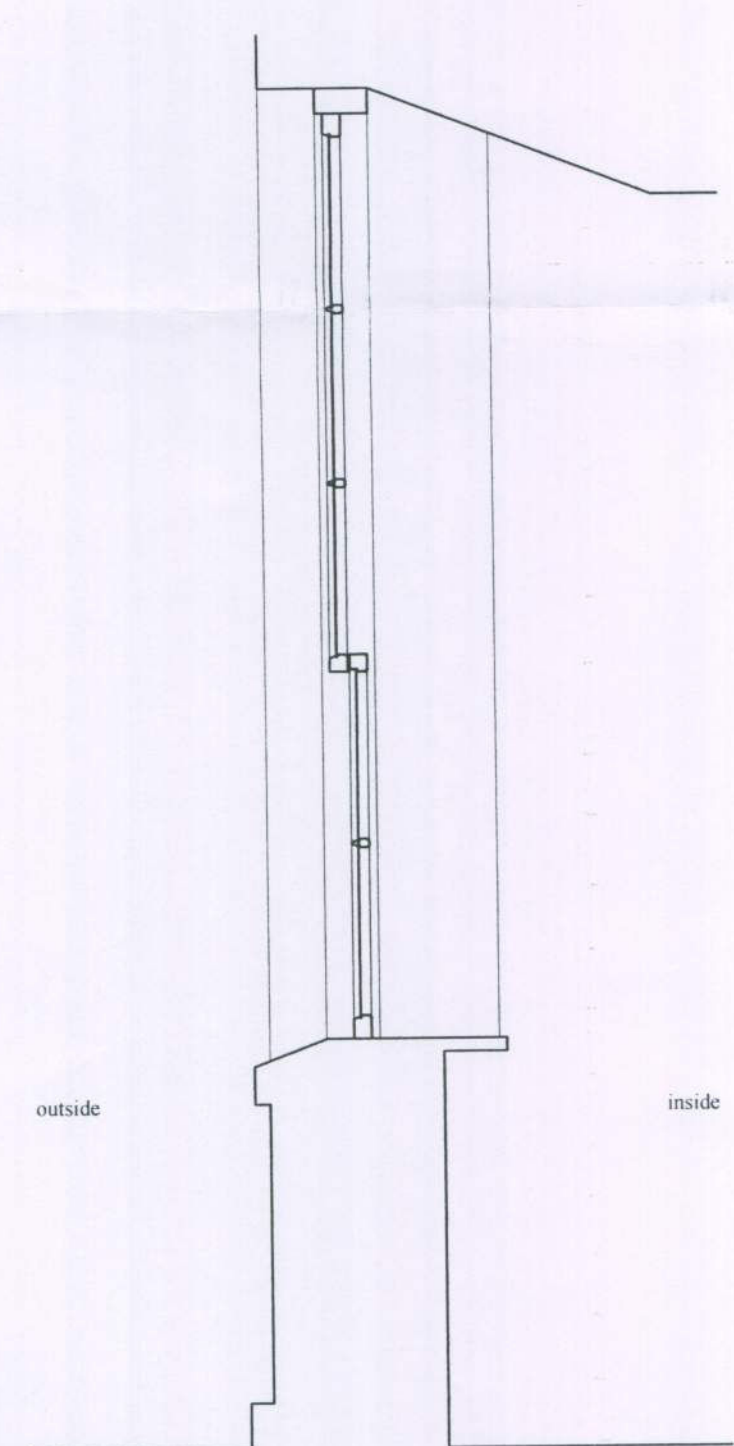

existing section 1:20

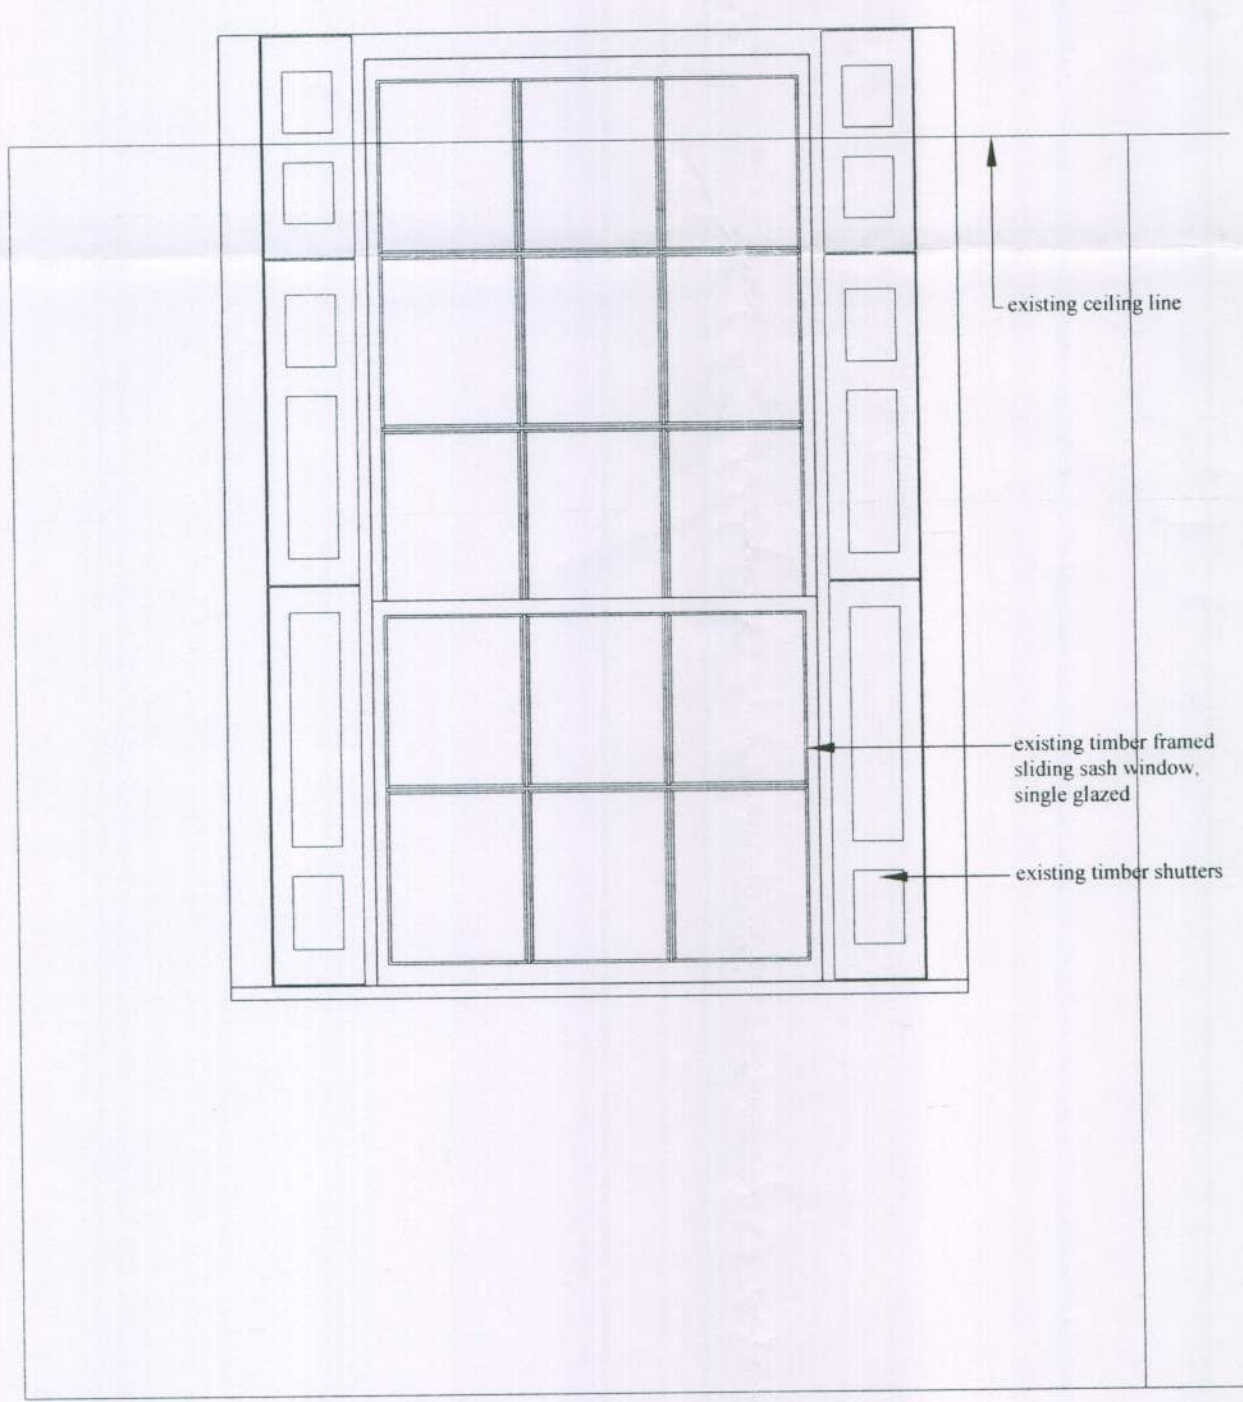

existing internal elevation 1:20

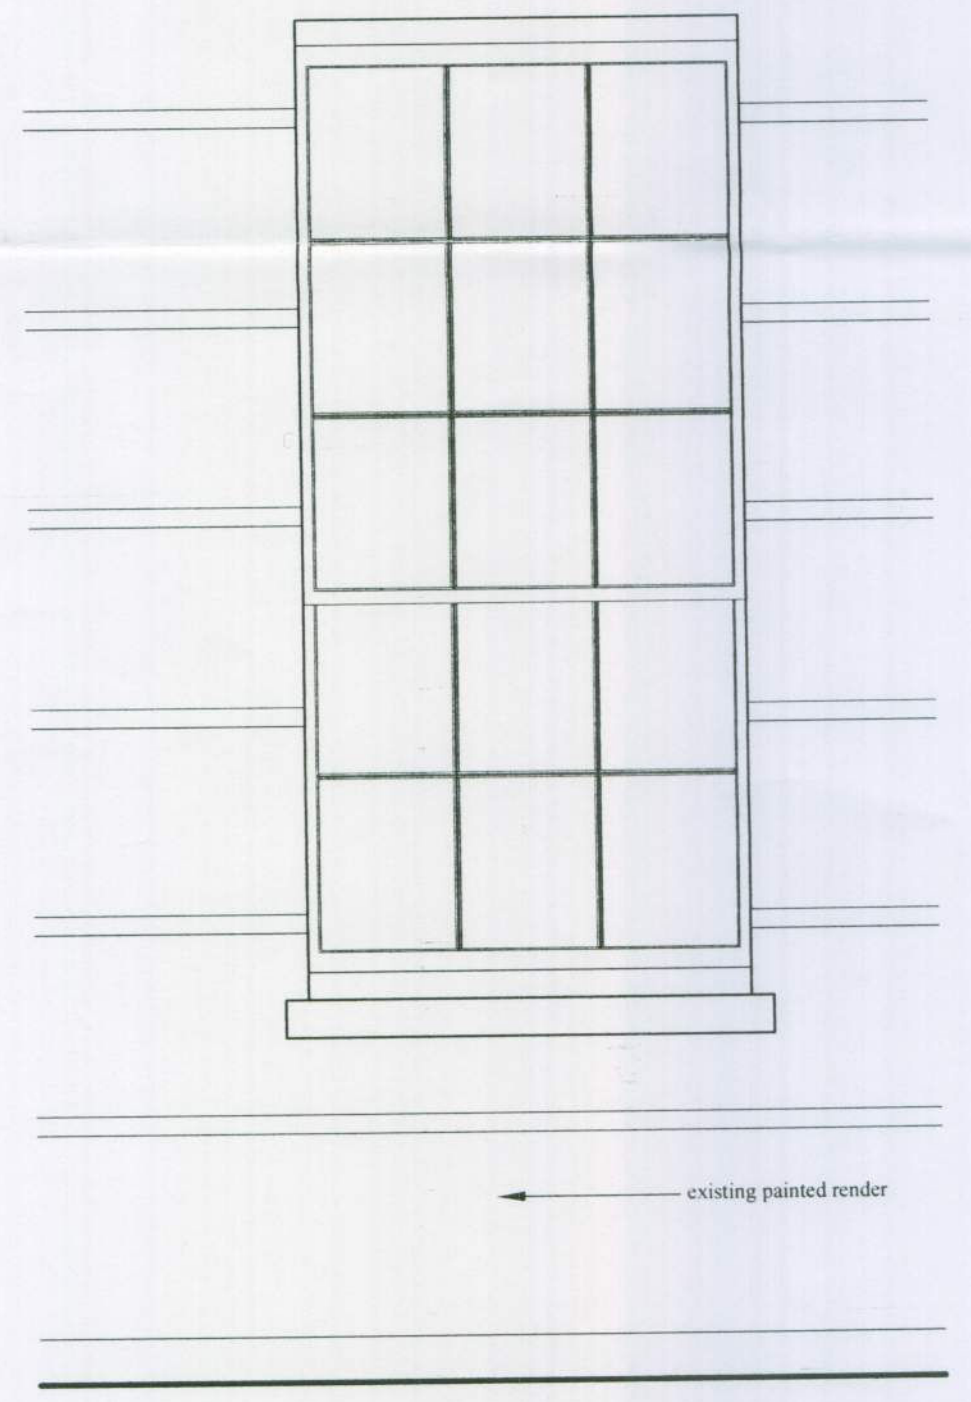

existing external elevation 1:20

WATKINS WOOD SURVEYORS
 37 North Street
 Emsworth
 Hampshire PO10 7DA
 Tel : (01243) 371956
 Fax : (01243) 379009
 admin@watkinswoodsurveyors.co.uk

LISTED BUILDING APPLICATION
 Replace existing window with double doors
 Flat 12, Aldingbourne House, Crockerhill
 West Sussex, PO18 0LG

Drawn by: AA **Checked by:**
Scale: Metric **Date:** 30.07.10
Job No: 4137 **Drawing:** EX01

Note:
 Do not Scale from this Drawing (except for planning approval).
 All dimensions are in millimetres and to be checked on site.
 All Dimensions relating to subcontractors or suppliers work must be checked and agreed between the main contractor and the sub-contractors and suppliers.