




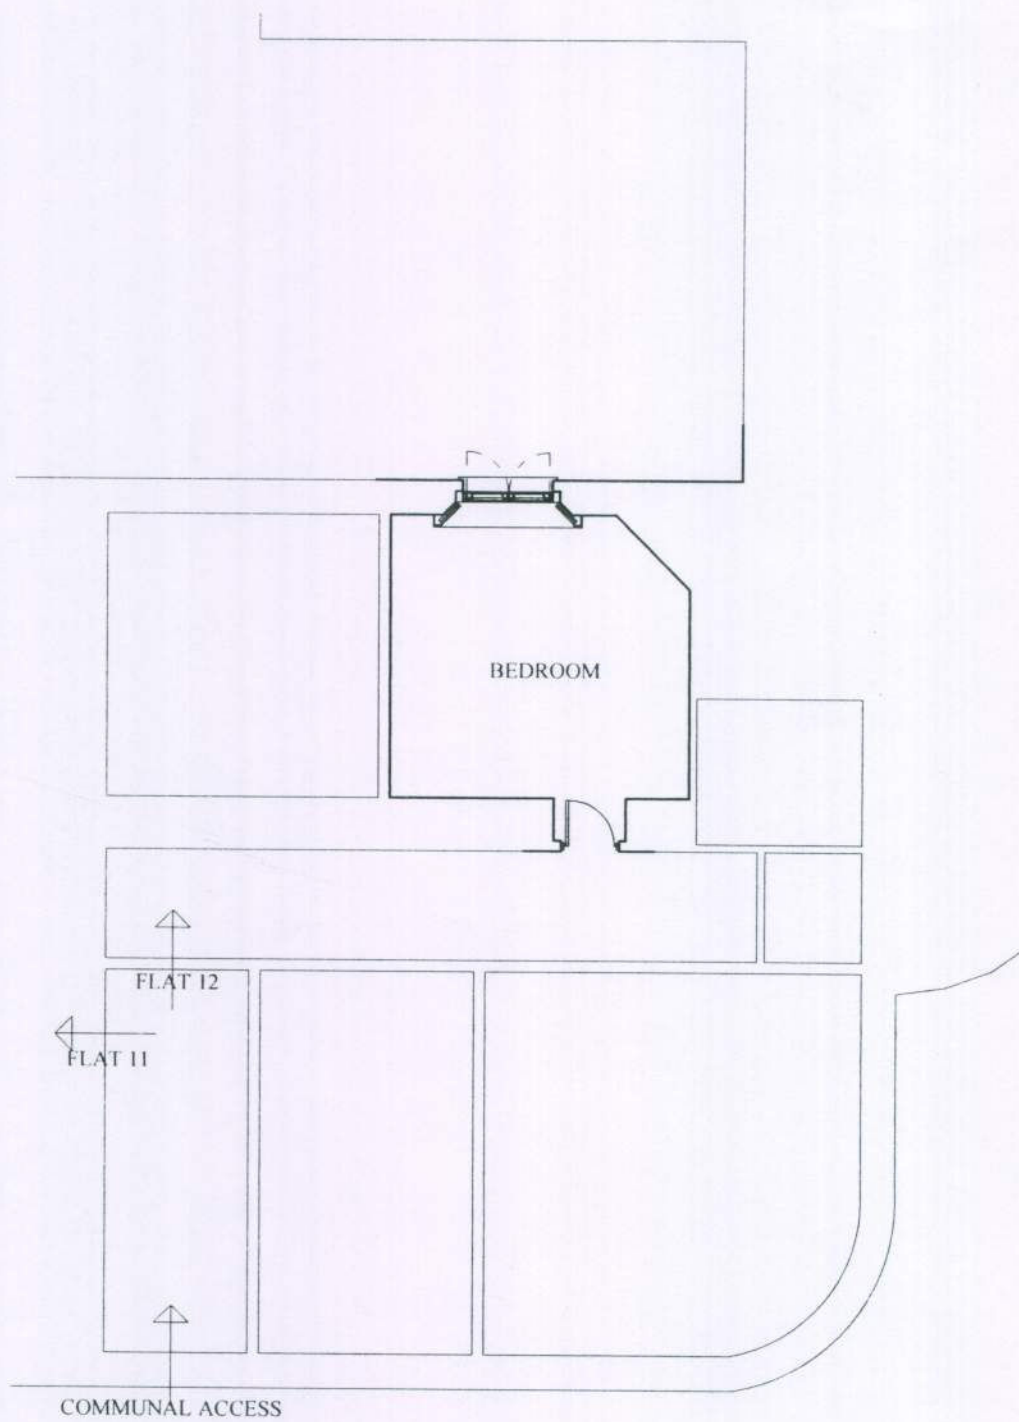


proposed floor plan 1:100

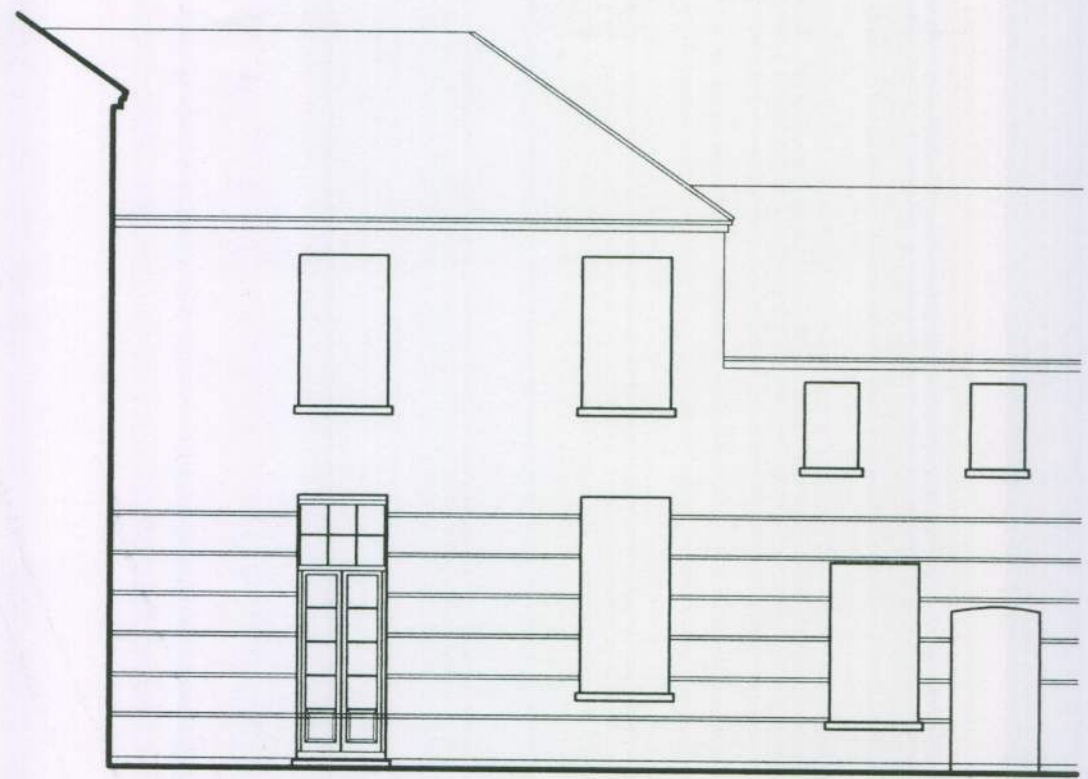

proposed elevation 1:100

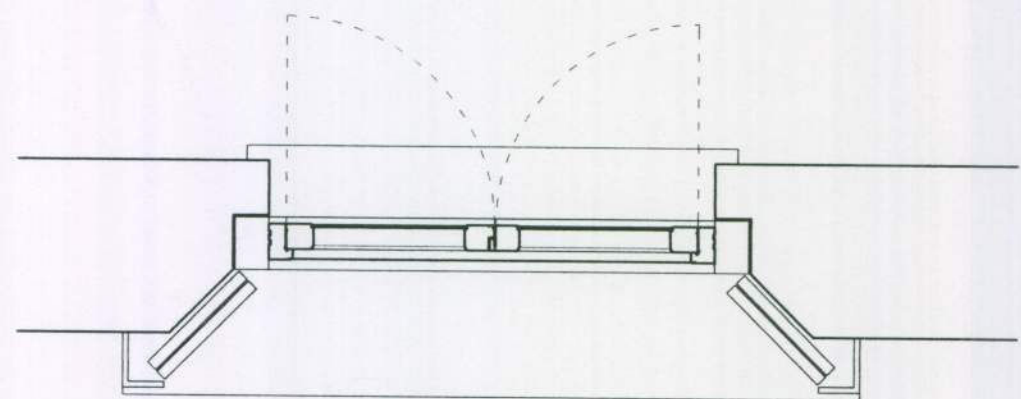

proposed plan detail 1:20

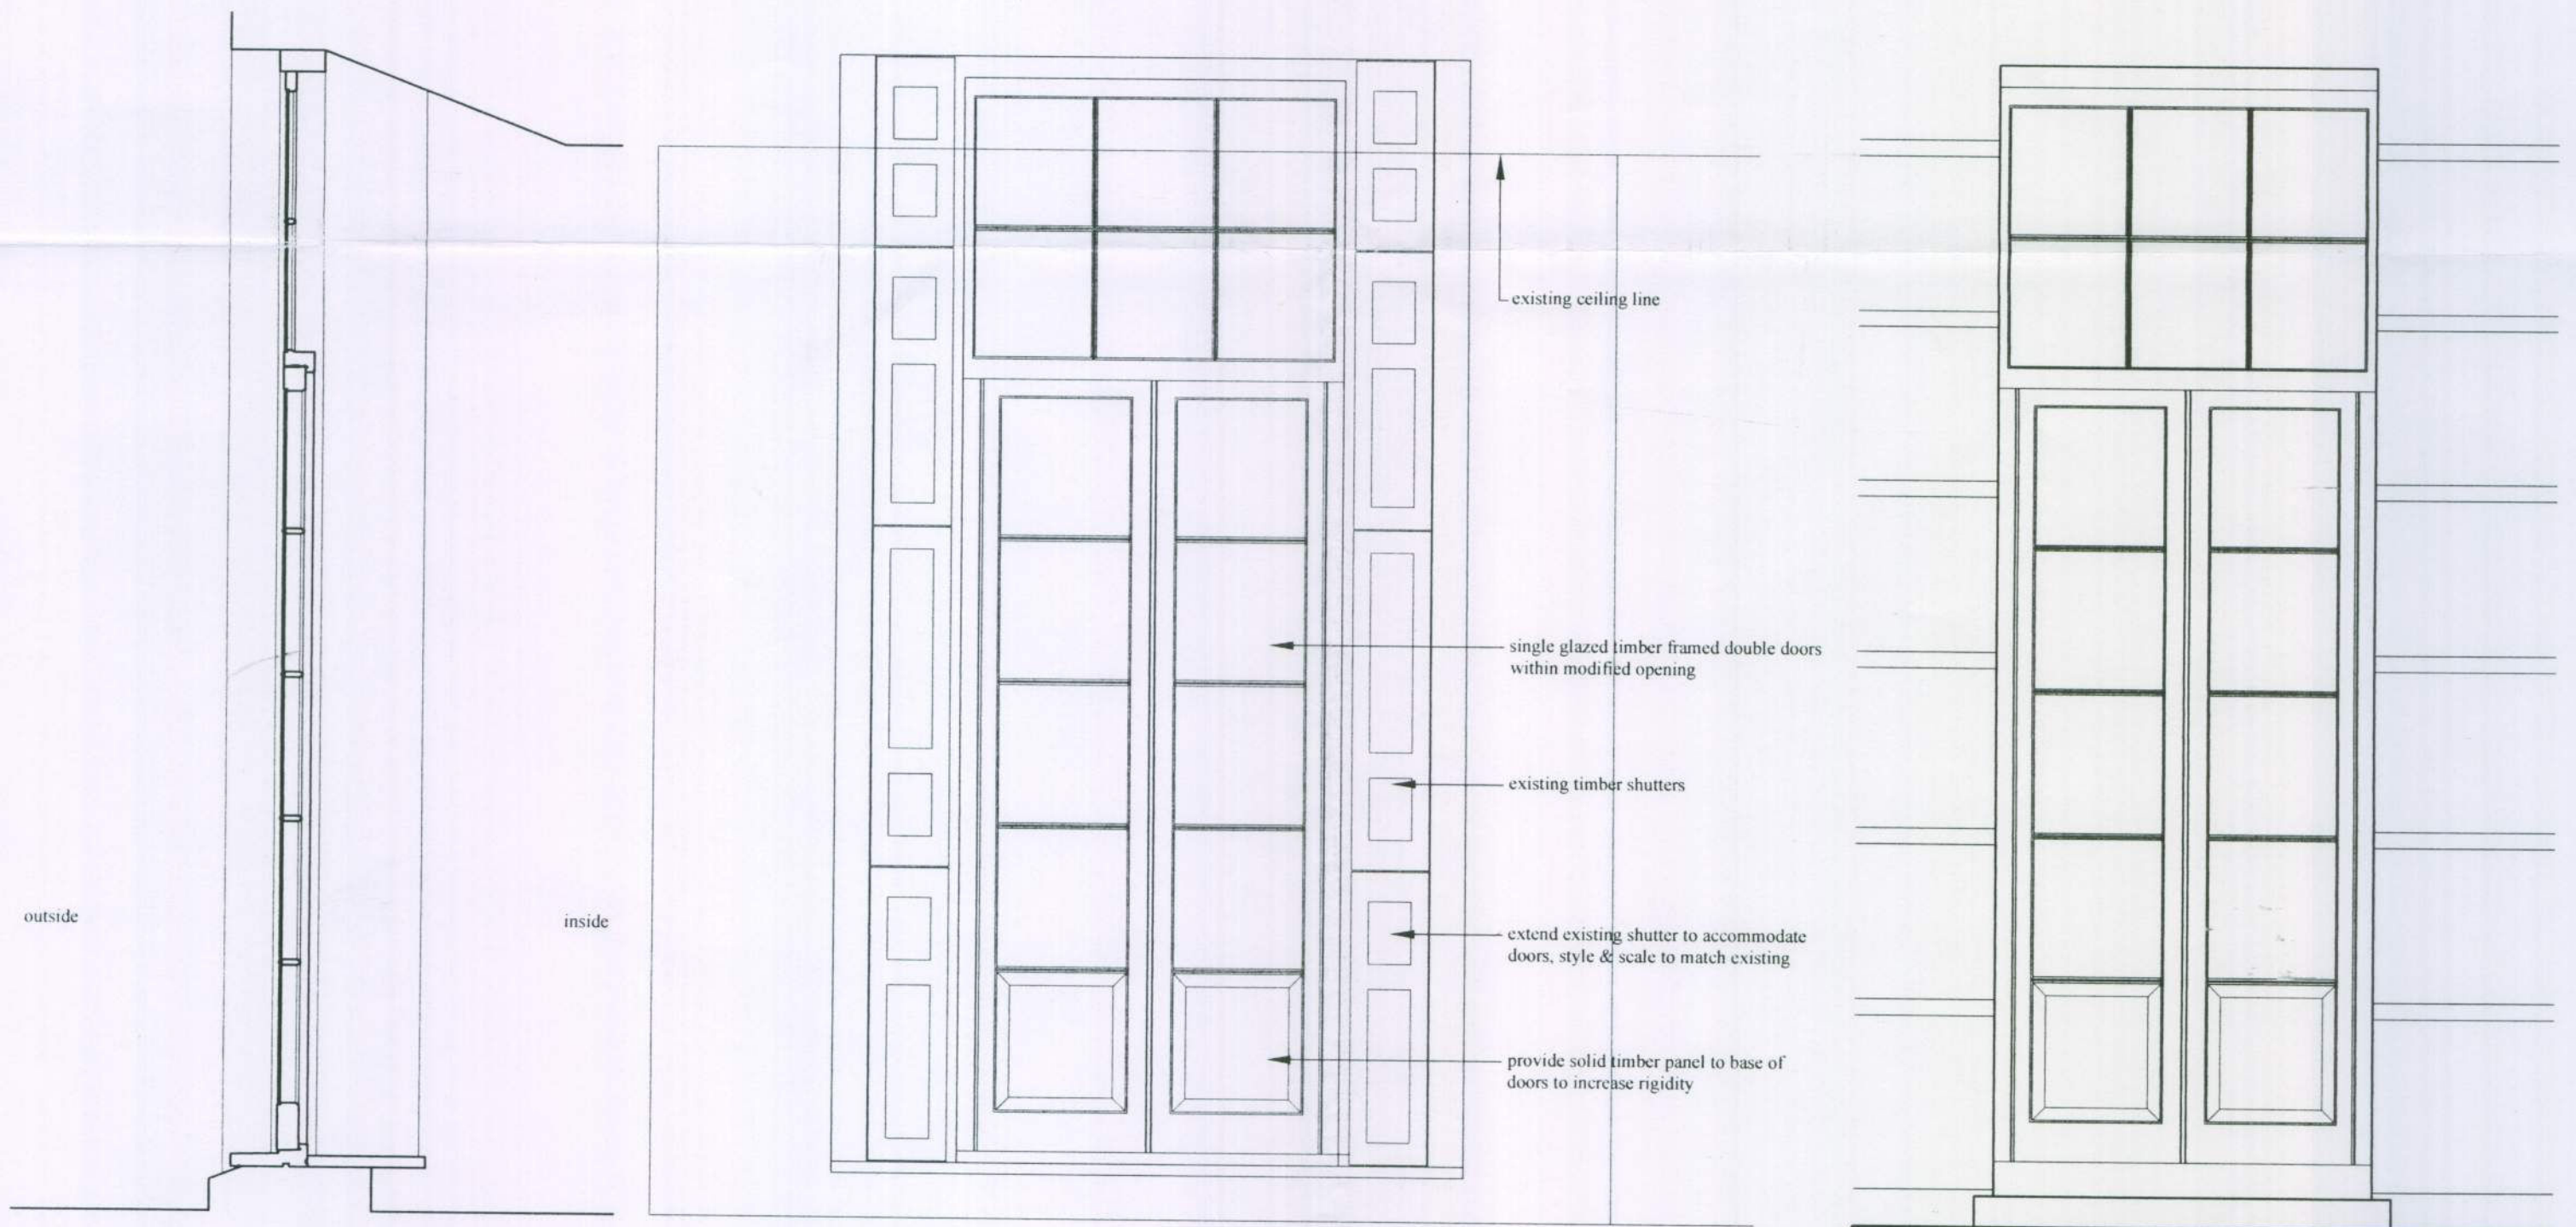


proposed section 1:20

proposed internal elevation 1:20

proposed external elevation 1:20

Note:

Do not Scale from this Drawing (except for planning approval).
All dimensions are in millimetres and to be checked on site.
All Dimensions relating to subcontractors or suppliers work must be checked and agreed between the main contractor and the sub-contractors and suppliers.

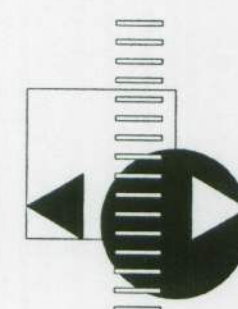

**WATKINS WOOD
SURVEYORS**

37 North Street
Emsworth
Hampshire PO10 7DA
Tel : (01243) 371956
Fax : (01243) 379009
admin@watkinswoodsurveyors.co.uk

LISTED BUILDING APPLICATION
Replace existing window with double doors
Flat 12, Aldingbourne House, Crockerhill
West Sussex, PO18 0LG

Drawn by: AA

Checked by:

Scale: Metric

Date: 30.07.10

Job No: 4137

Drawing: LB101