


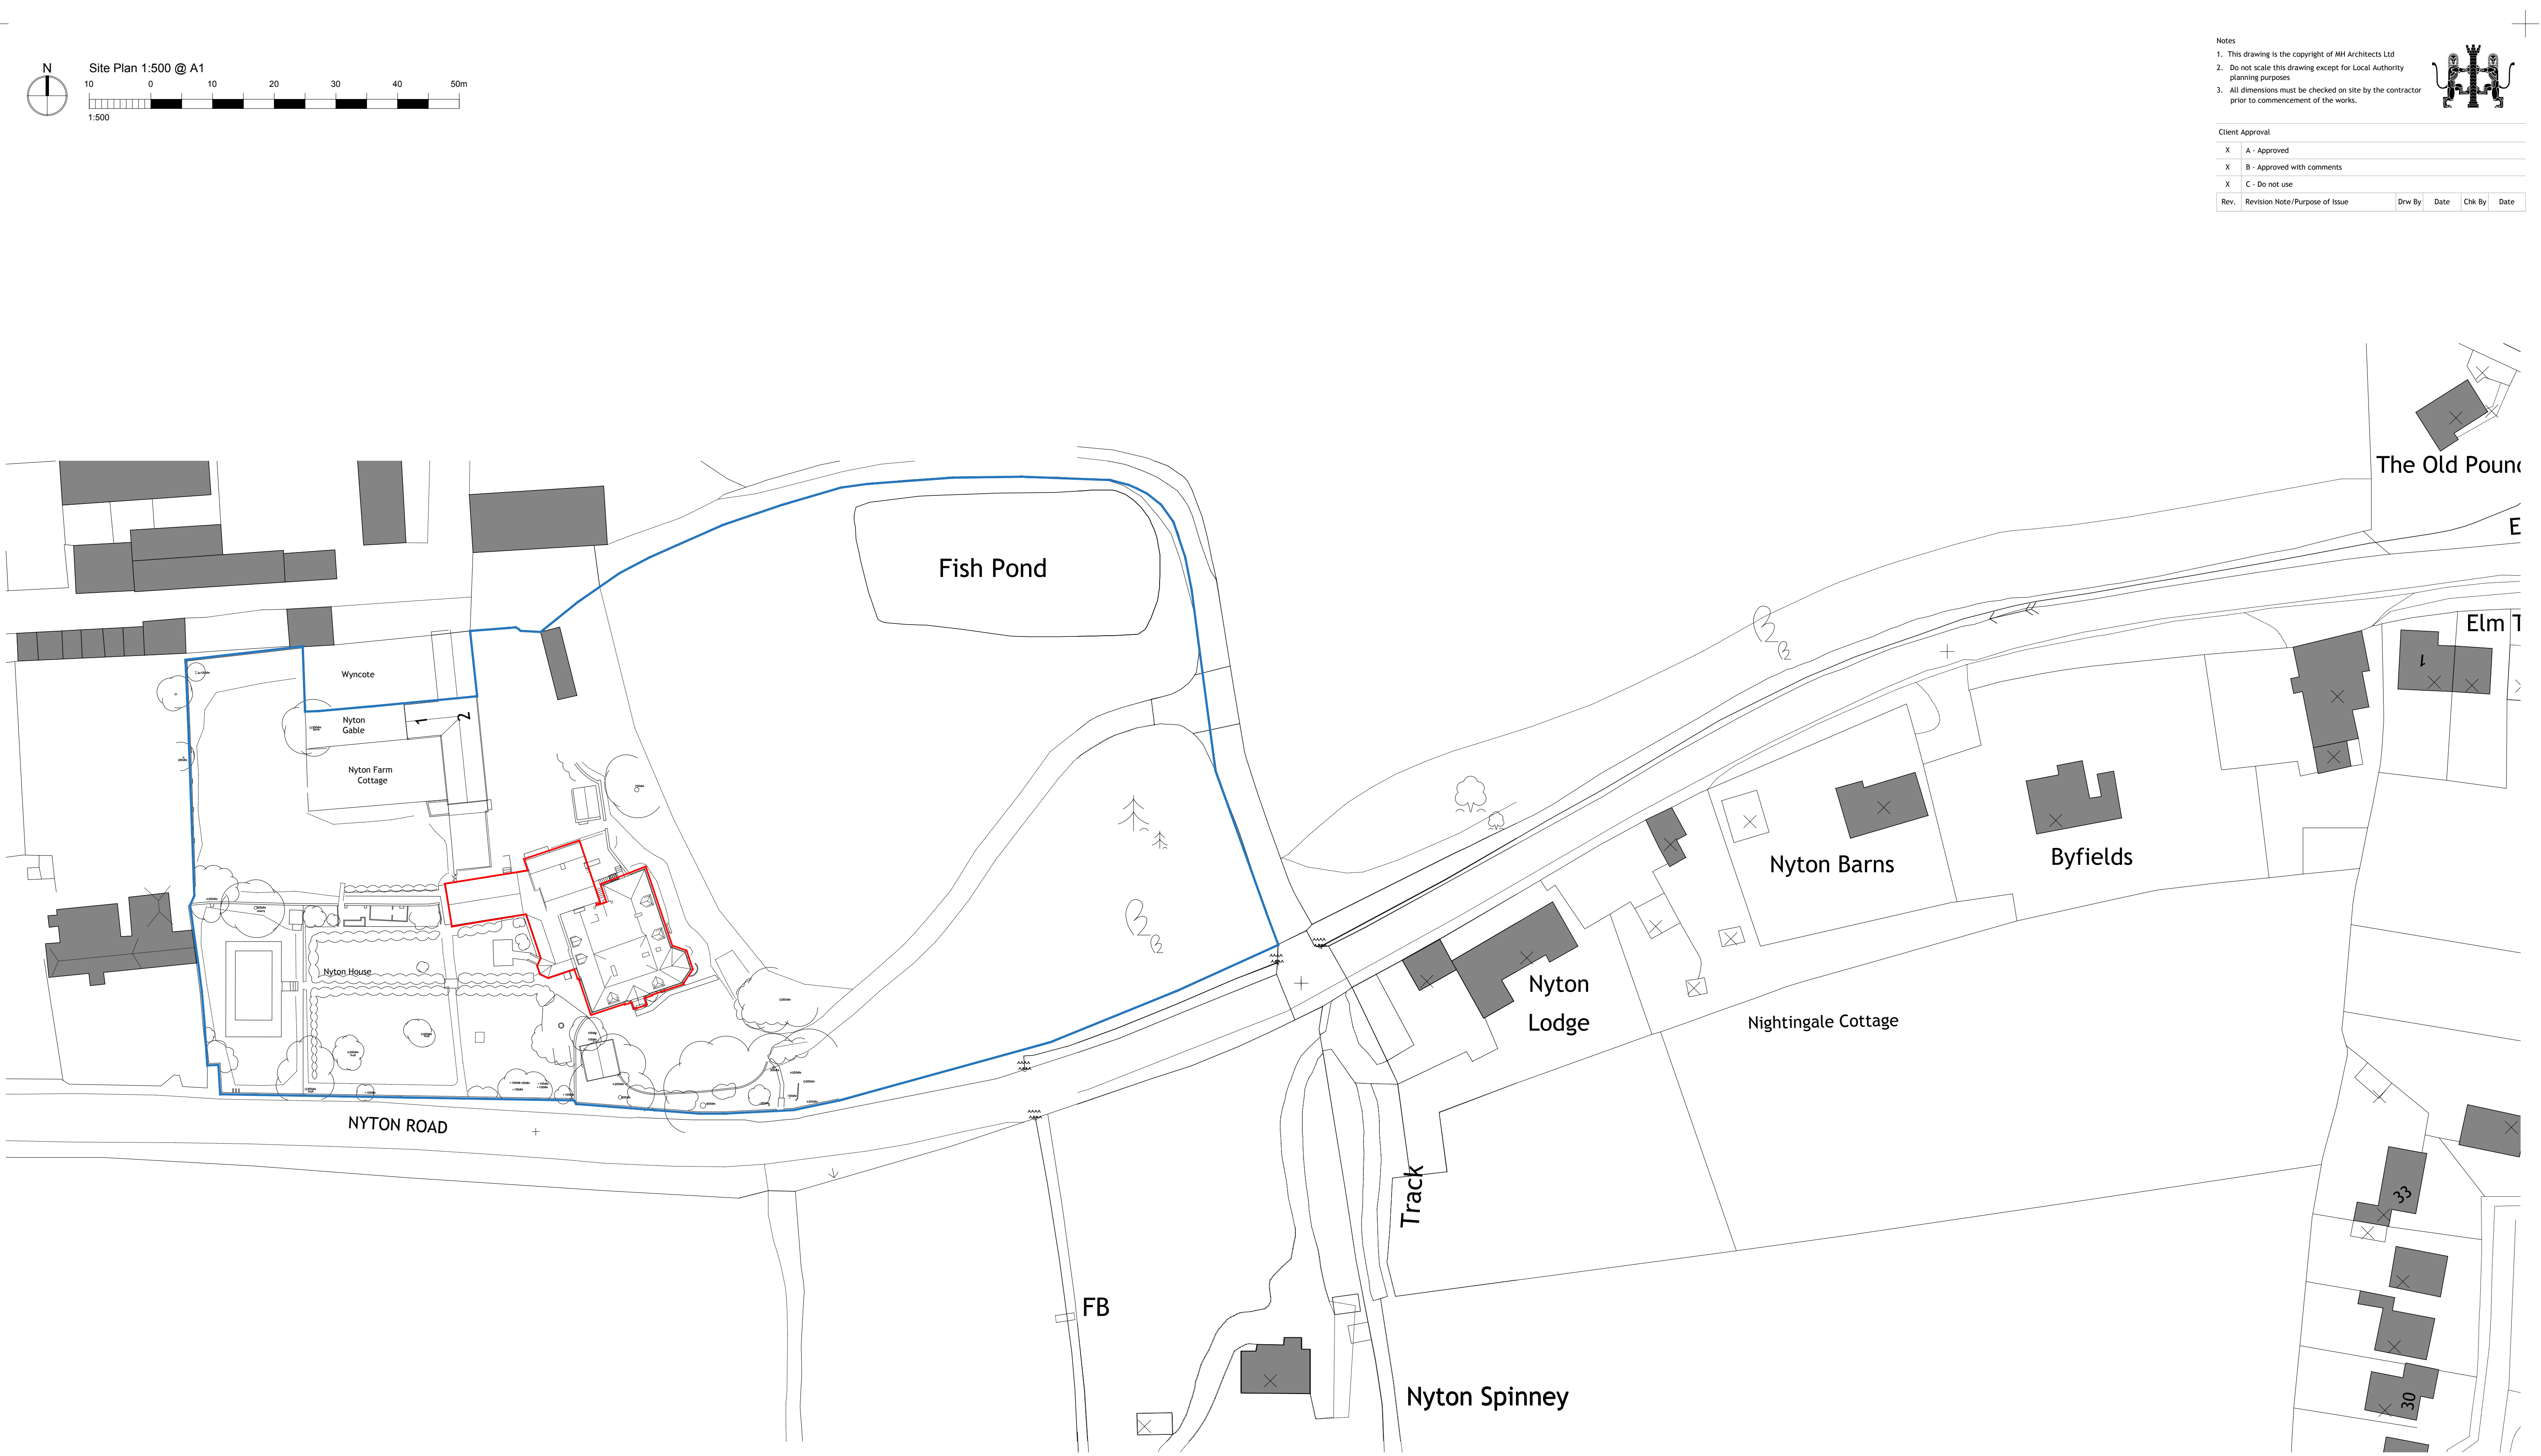

Development At Nyton House Care Home
Nyton Rd, Westergate
Chichester PO20 3UL
Nyton House Residential Care Home

Drawing title

Site Plan

Drawn	Date	Checked	Date	Scale at A1				
JK	Aug 2018	HJG	Aug 2018	1:500				
Job No.	Pro.	Org.	Zone	Level	Type	Role	No.	Rev.
18-003	NYT	MHA	00	XX	DR	A	102	P1
Purpose of Issue								
LISTED BUILDING CONSENT APPLICATION								

Ground Floor | Bicentennial Building
Southern Gate | Chichester
West Sussex | PO19 8EZ

t. 01243 774748
e. admin@mharchitects.co.uk
www.mharchitects.co.uk

Limited Company
Registered in England No. 1994733

ARUN DISTRICT COUNCIL AR03816