


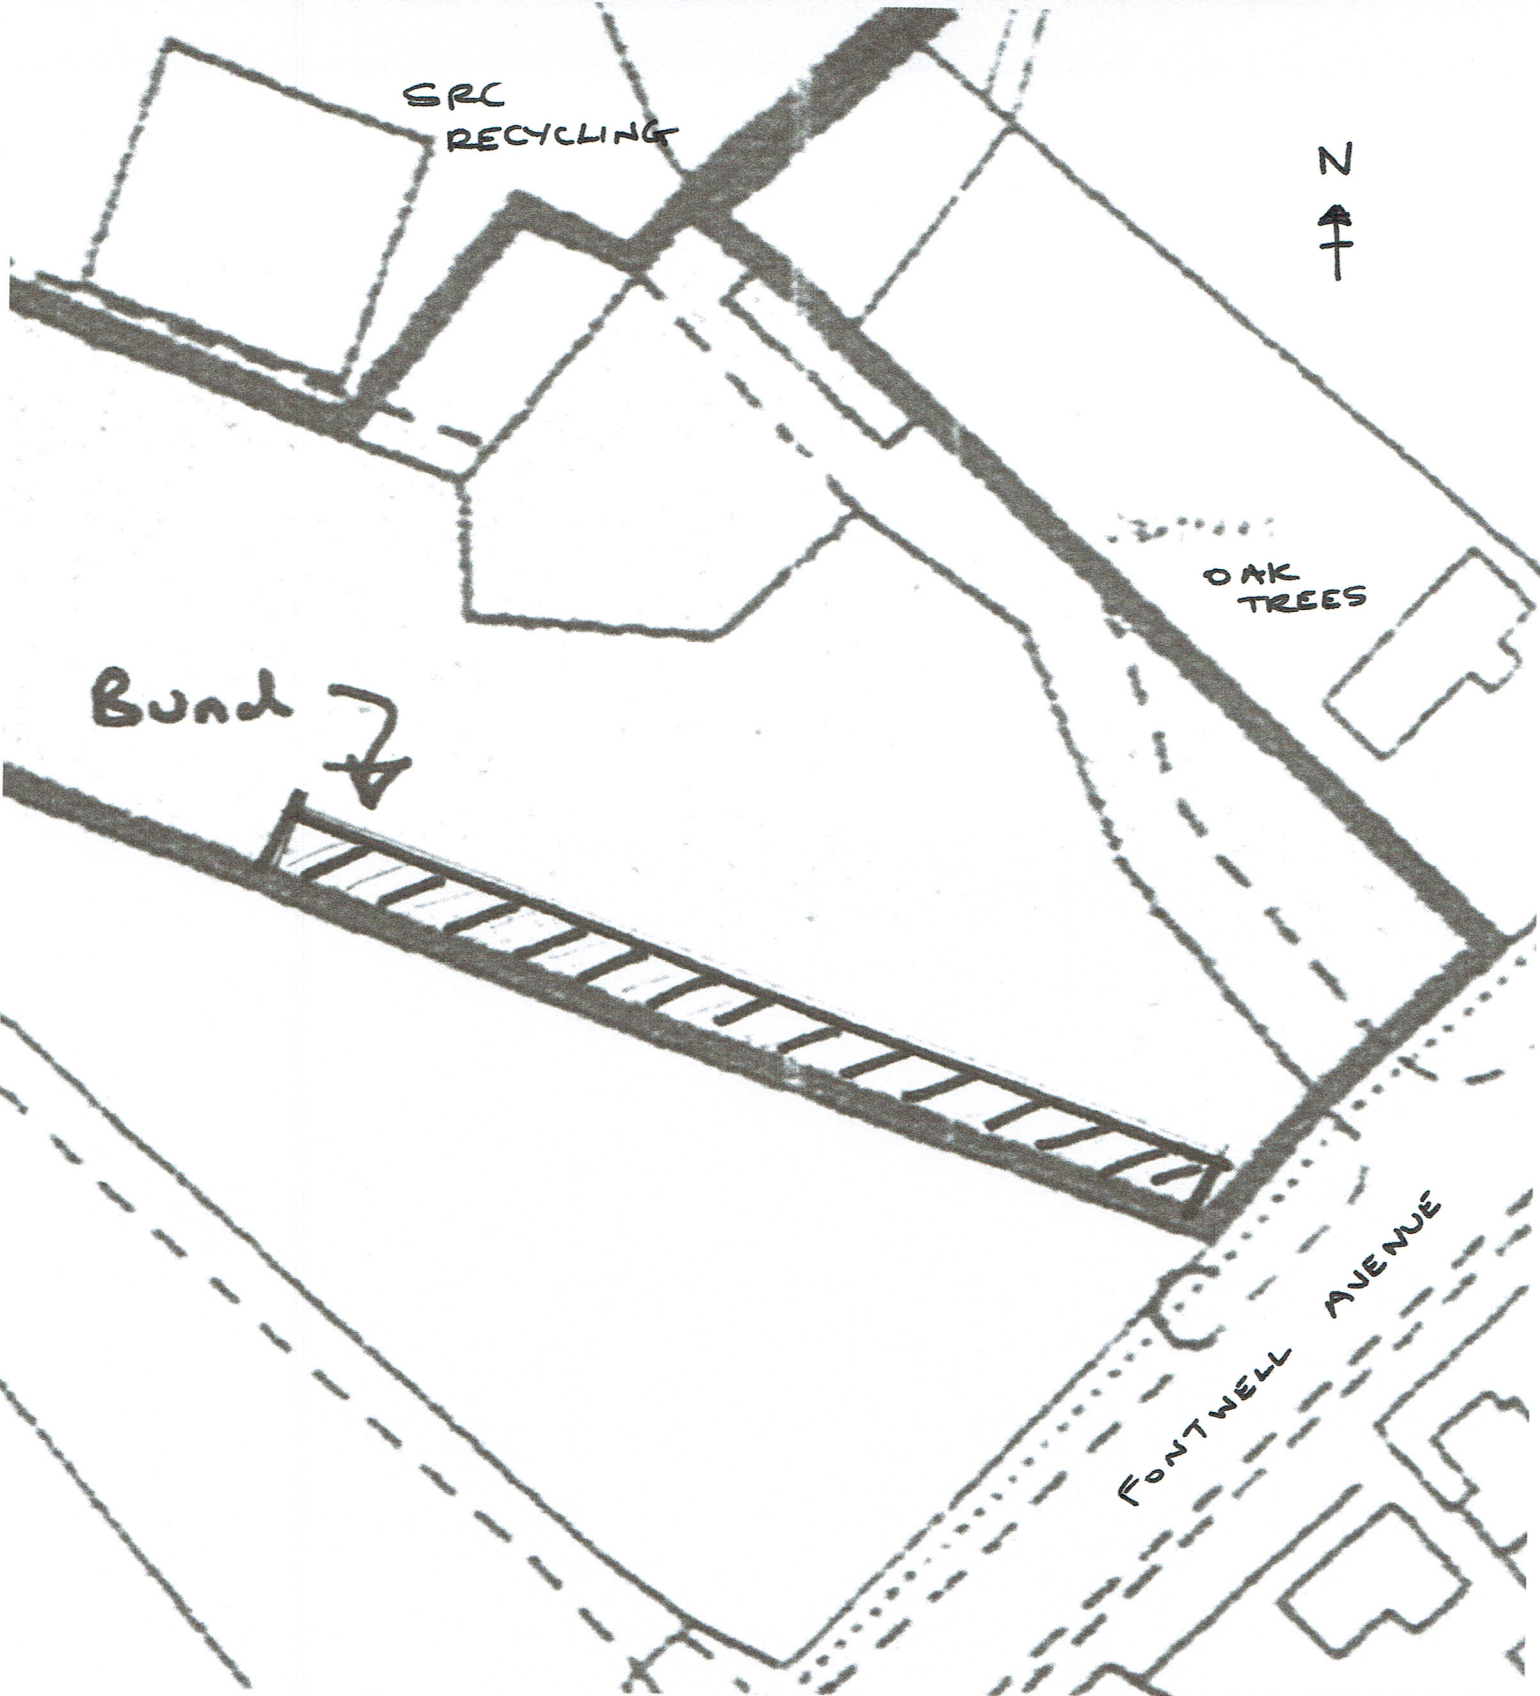

LAND ADJACENT SRC RECYCLING
FONTWELL AVENUE,
EASTERGATE
WEST SUSSEX PO20 3RU
SITE PLAN
SCALE 1: 500 @ A.4
DWG NO FA18/01