



NOTES:

Dimensions to be checked on site before commencing work.
Any discrepancies shall be reported to the architect immediately.
Do not scale from these drawings except for planning purposes.
Use figured dimensions only.
Where applicable this drawing is to be read in conjunction with other consultants drawings.
This drawing is the copyright of hda projects ltd.

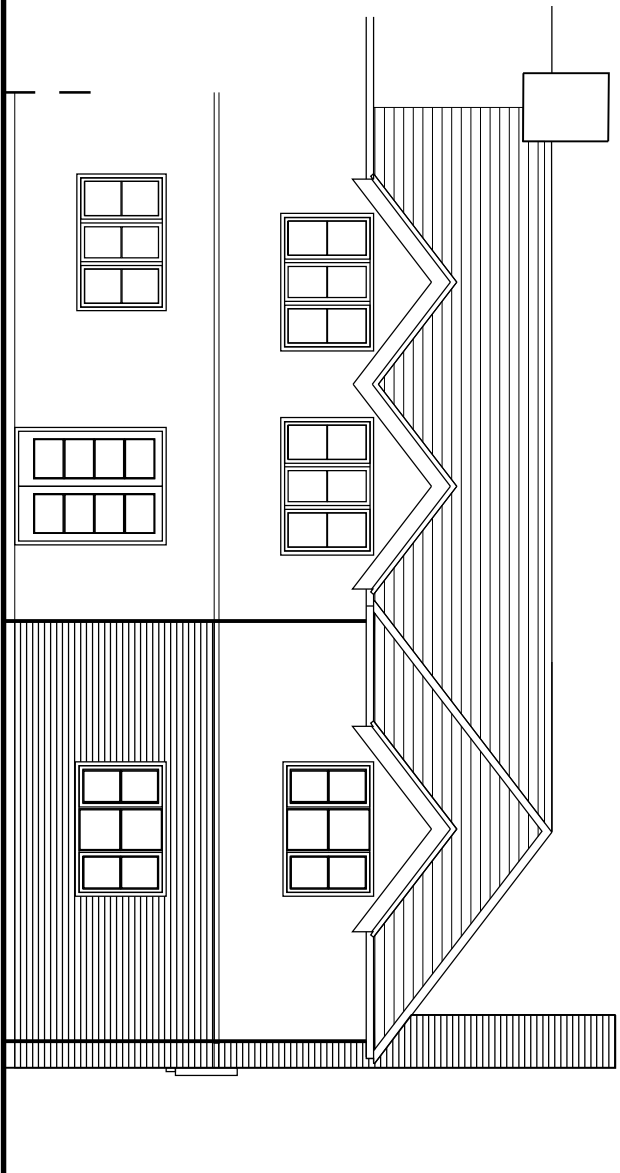


South East Elevation

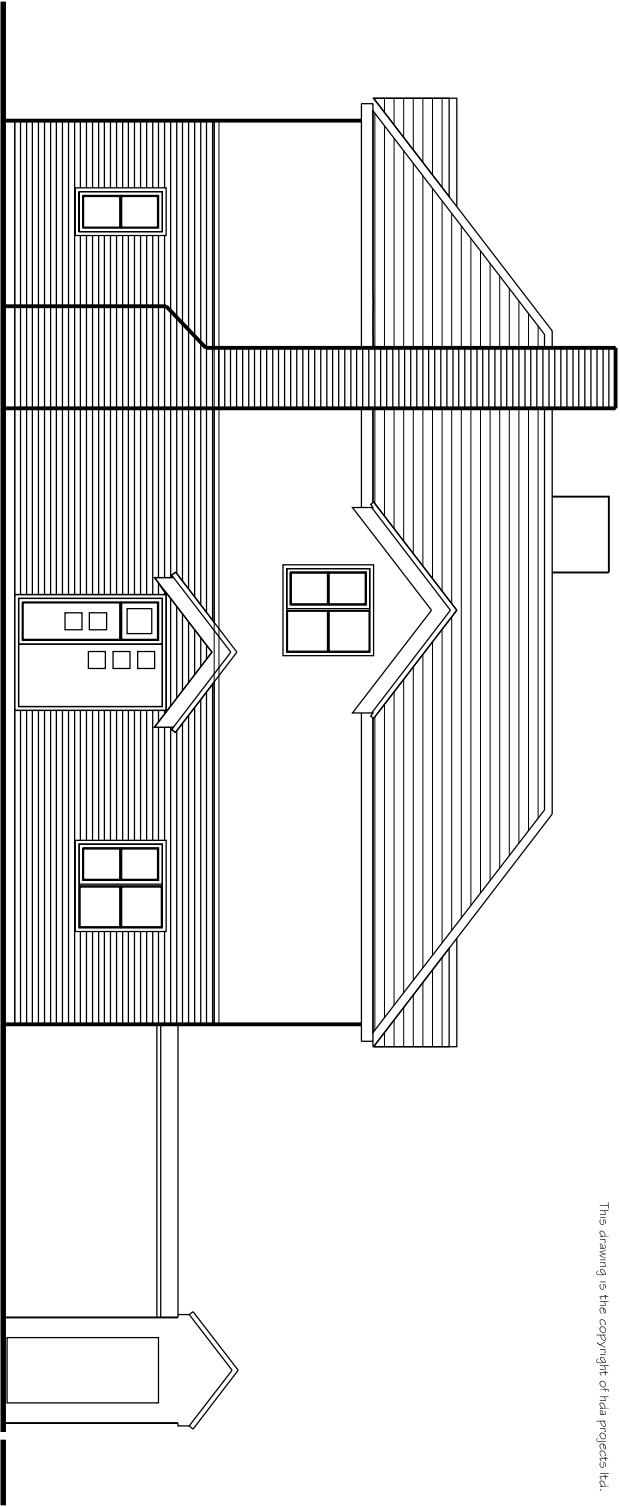


North East Elevation

plain roof tiles to match existing
colour wash render to match
facing brickwork to match
white windows and doors

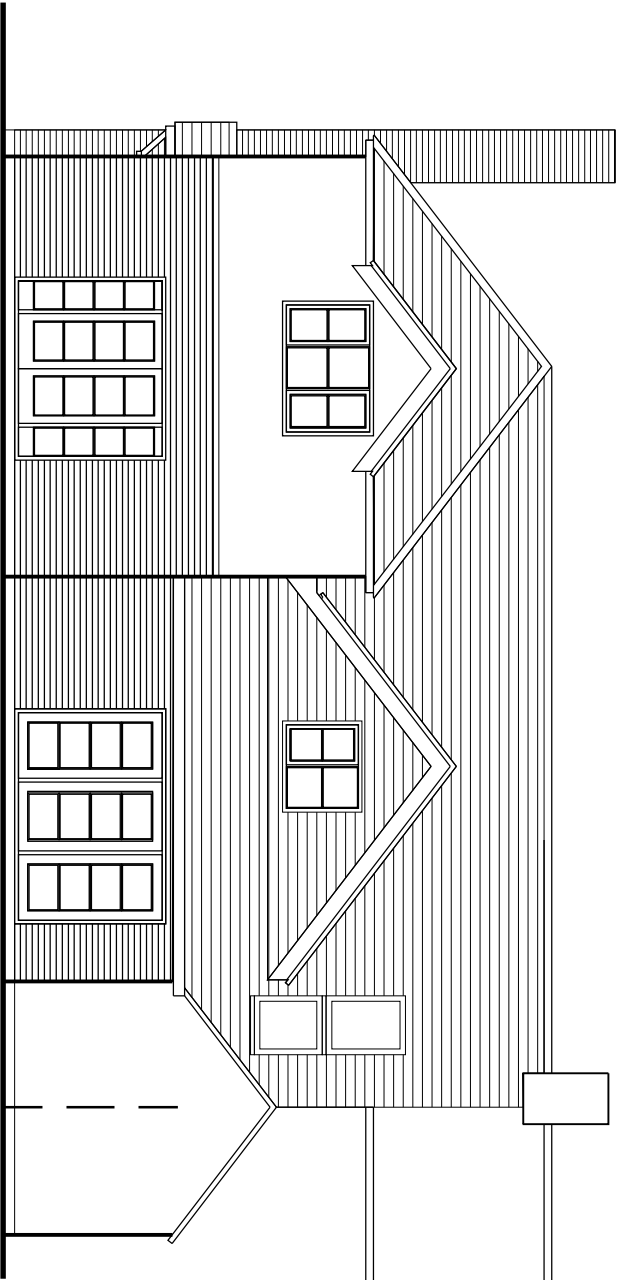

North West Elevation

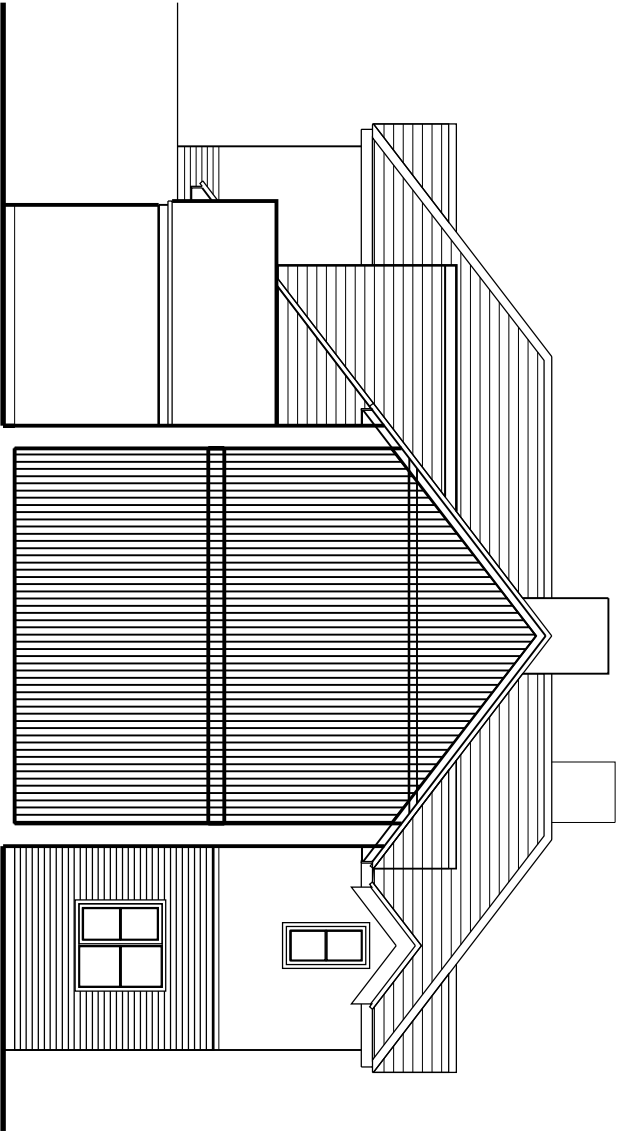

Sectional South West Elevation

A Nov Additional information

Rev	Date	Amendment
-----	------	-----------

hda projects

6 The Old Flour Mill - Queen Street - Emsworth -
Hampshire - PO10 7BT -
Tel: +44 (0) 1243 373655 Mob 07867978618
e-mail: hda.projects@btinternet.com

For
Mr + Mrs S Ansell

Project
**2 New Cottages
Shirney Road
Lydney
PO22 9PF**

Title
Elevations as Proposed

Date	Drawn	Scale	Checked
June 2011	wtm	1 : 100 @ A3	
Job Number	Prefix	Drawing Number	Revision
1124	P	04	A