


GENERAL NOTES:
1. This drawing has been produced exclusively for this project, and cannot be used for any other purpose.
2. The drawing reflects current standards and legislation agreed for this project at the time of original issue.

Schedule of Accommodation

42 No. 1 Bed Flats (51 - 51.5m²)
18 No. 2 Bed Flats (64.6 - 67.1m²)
Total - 60 Units

Total car parking spaces - 32
(inc. 4No. disabled bays)

Site Area - 0.75ha

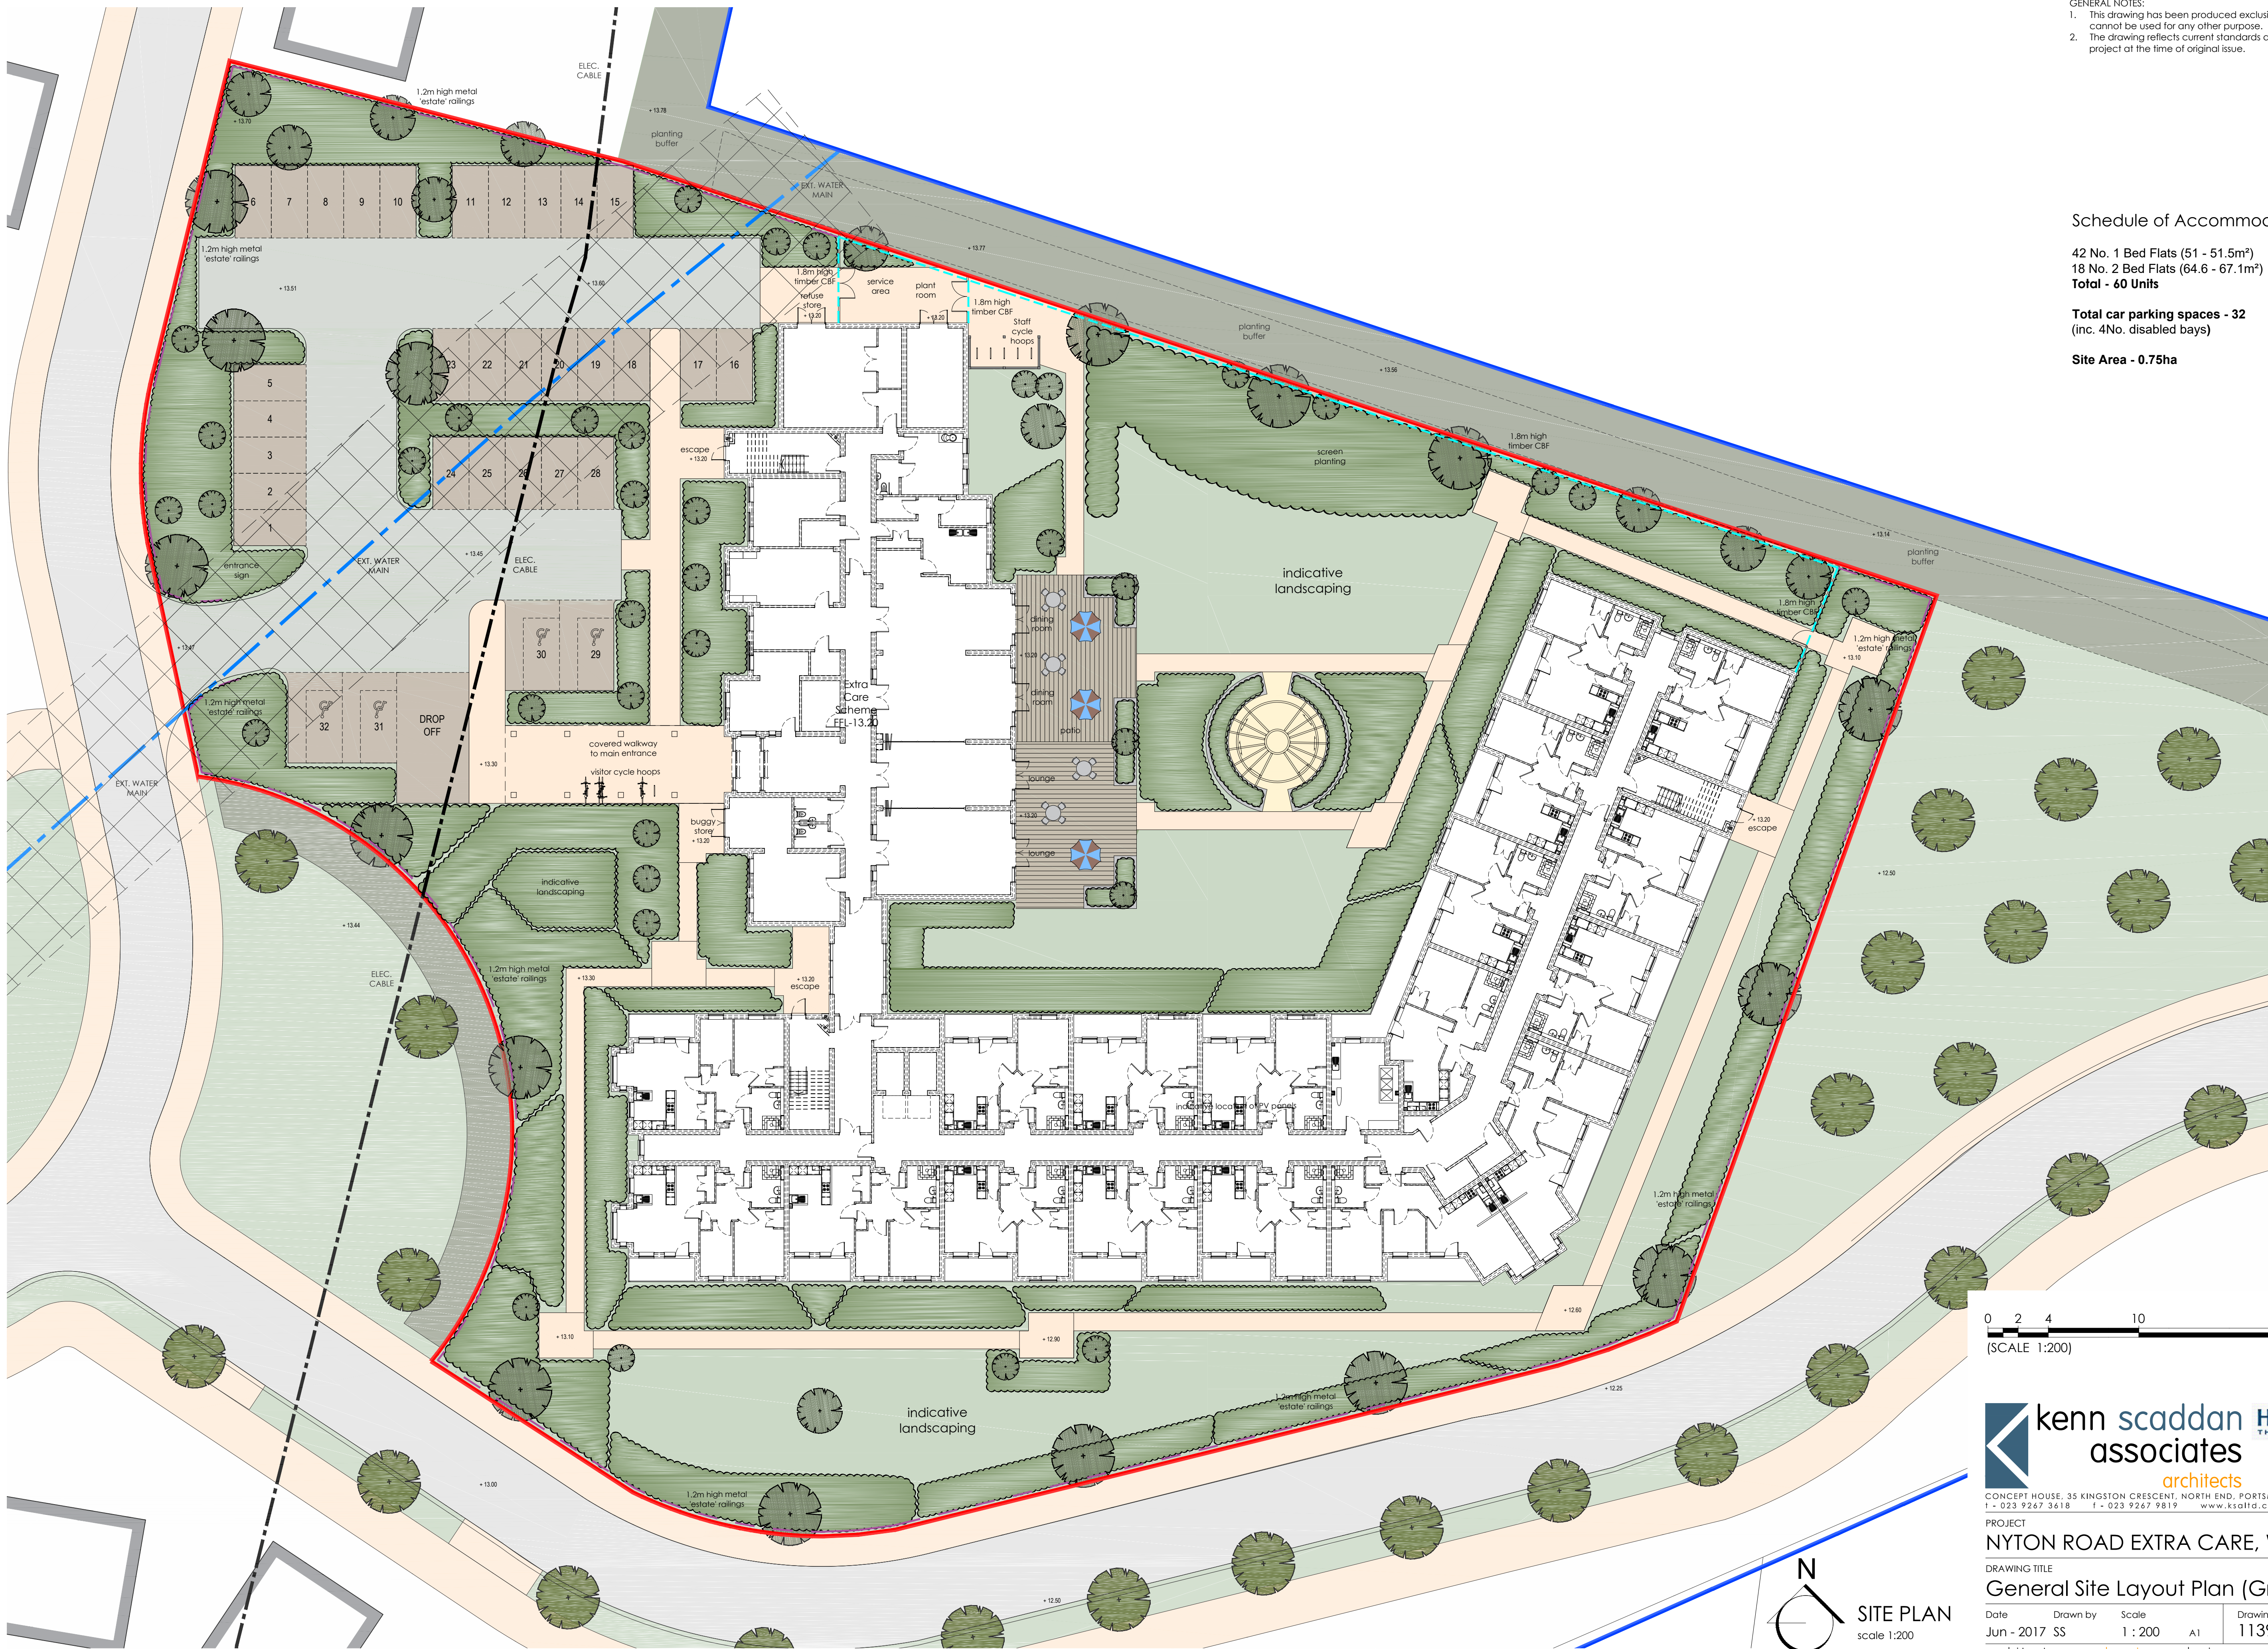

0 2 4 10 20
(SCALE 1:200)

kenn scaddan **HIGHWOOD**
associates **THE HIGHWOOD GROUP**
architects

CONCEPT HOUSE, 35 KINGSTON CRESCENT, NORTH END, PORTSMOUTH, HAMPSHIRE, PO2 8AA
T - 023 9267 3618 F - 023 9267 9819 www.ksaltd.co.uk info@ksaltd.co.uk

PROJECT

NYTON ROAD EXTRA CARE, Westergate

DRAWING TITLE

General Site Layout Plan (Ground Floor)

Date Jun - 2017 SS Scale 1:200 A1 Drawing No. 1139 PD 101 Rev. -

architecture planning design project management

SITE PLAN
scale 1:200