



GENERAL NOTES:
1. This drawing has been produced exclusively for this project, and cannot be used for any other purpose.
2. The drawing reflects current standards and legislation agreed for this project at the time of original issue.

Schedule of Accommodation

42 No. 1 Bed Flats (51 - 51.5m²)
18 No. 2 Bed Flats (64.6 - 67.1m²)
Total - 60 Units

Total car parking spaces - 32
(inc. 4No. disabled bays)

Site Area - 0.75ha

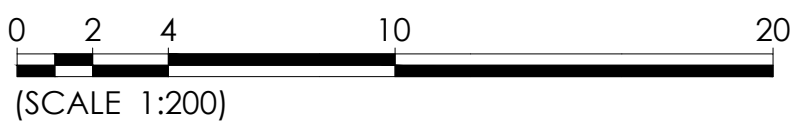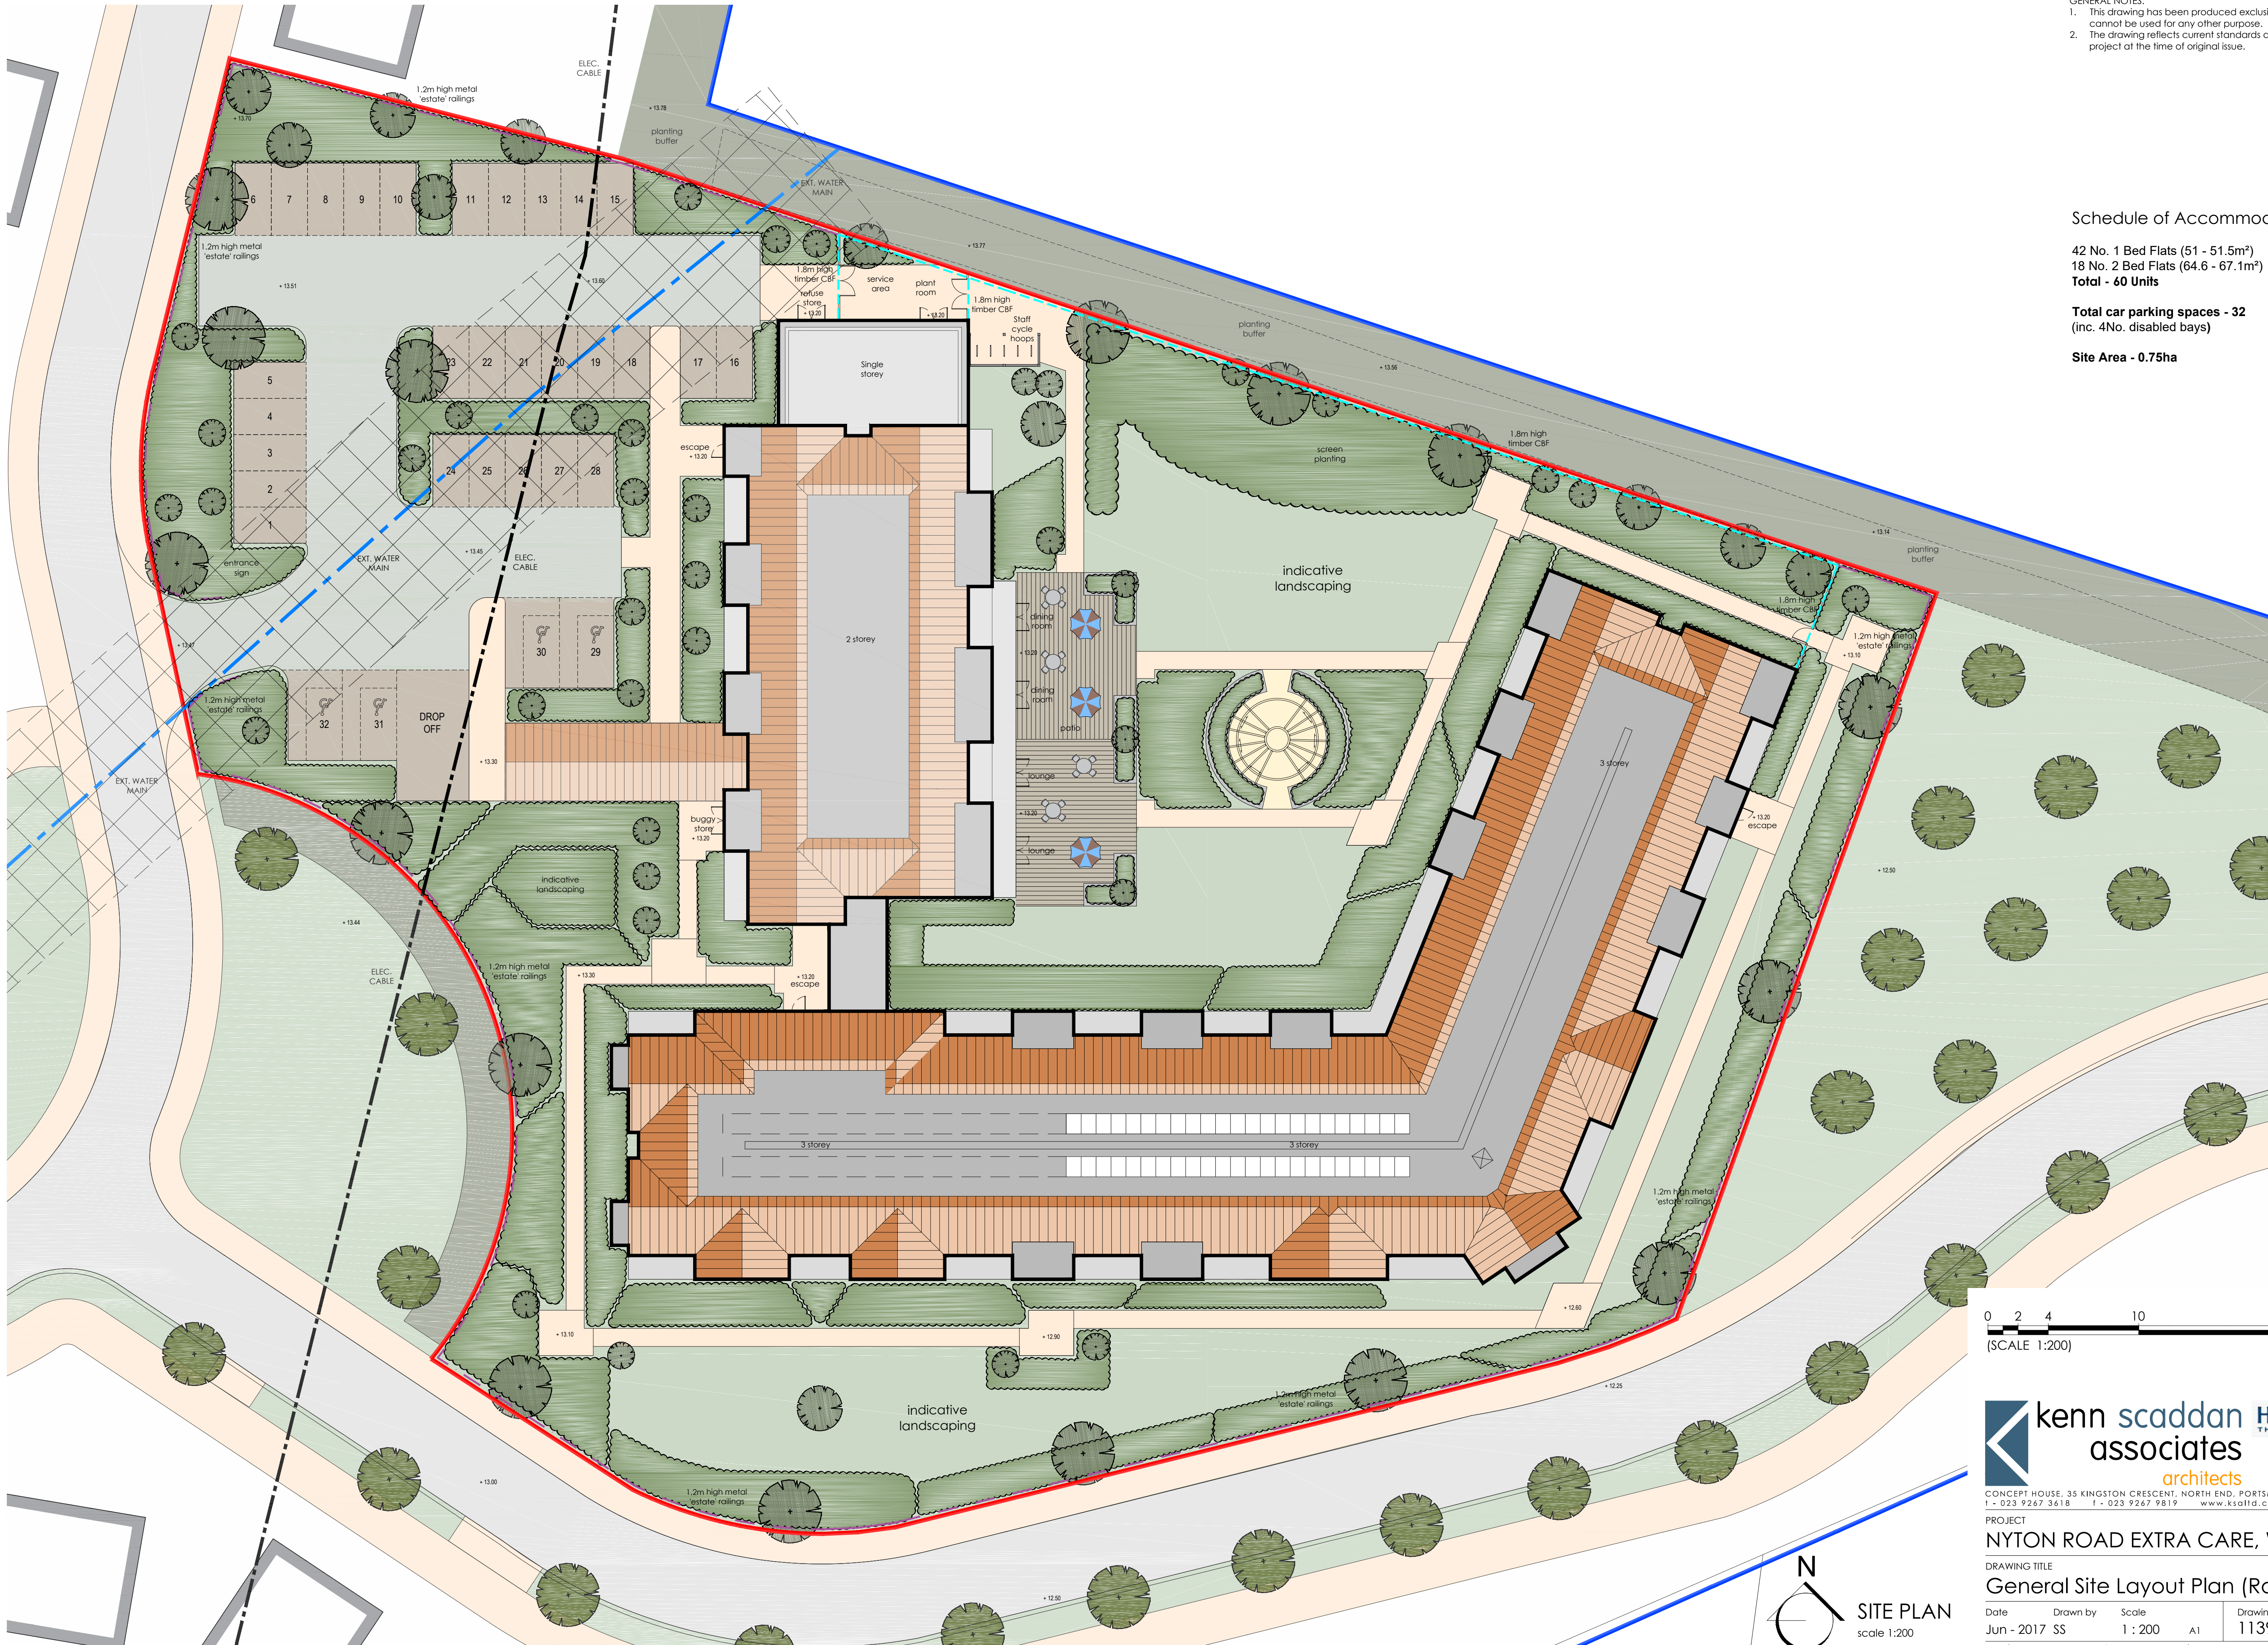

kenn scaddan **HIGHWOOD**
associates **THE HIGHWOOD GROUP**
architects

CONCEPT HOUSE, 35 KINGSTON CRESCENT, NORTH END, PORTSMOUTH, HAMPSHIRE, PO2 8AA
T - 023 9267 3618 F - 023 9267 9819 www.ksaia.co.uk info@ksaia.co.uk

PROJECT
NYTON ROAD EXTRA CARE, Westergate

DRAWING TITLE
General Site Layout Plan (Roof)

Date	Jun - 2017	SS	Drawn by	Scale	1 : 200	A1	Drawing No.	1139 PD 102	Rev.	-
architecture	planning	design	project management							

SITE PLAN
scale 1:200