

NOTES

CONTRACTORS MUST VERIFY ALL DIMENSIONS ON SITE BEFORE COMMENCING ANY WORK ON SHOP DRAWINGS


DO NOT SCALE FROM THIS DRAWING

MCBAINS COOPER CONSULTING LTD COPYRIGHT


NOTE

ALL BATHROOMS & ENSUITE WINDOWS TO HAVE OBSCURED GLASS


REFER TO EXTERNAL MATERIALS PLAN FOR SPECIFIC MATERIALS AND SPECIFIC MATERIAL TREATMENT ON PROMINENT ELEVATIONS

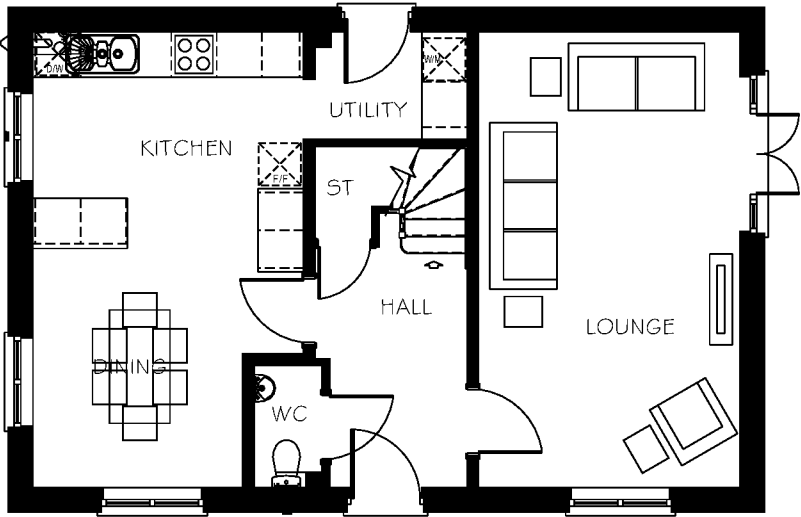

GROUND FLOOR PLAN

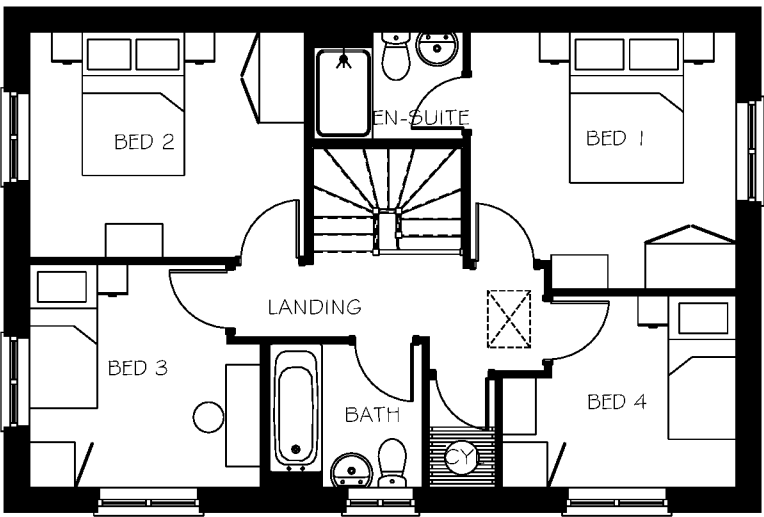

FIRST FLOOR PLAN

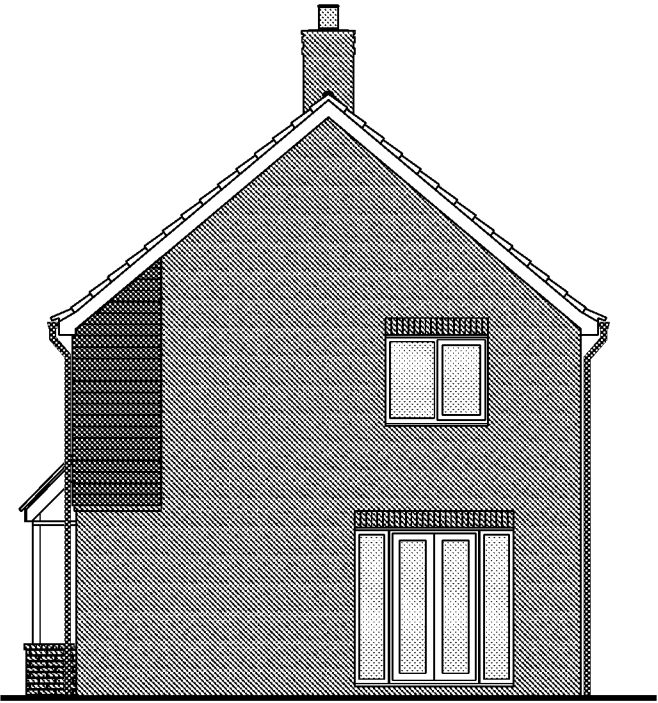

RIGHT SIDE ELEVATION



FRONT ELEVATION



LEFT SIDE ELEVATION



REAR ELEVATION

REV	AMENDMENT	DATE	CHKD

DRAWING STATUS: PLANNING



MCBAINS COOPER CONSULTING LTD.
123 OLD BRIDGE STREET, LONDON EC2N 1AP
TELEPHONE: 020 7786 7900 FACSIMILE: 020 7786 7999

CLIENT: Taylor Wimpey

PROJECT: NYTON NURSERIES
EASTERGATE AND WESTERGATE
WEST SUSSEX

DRAWING TITLE: HOUSETYPE PLANS AND ELEVATIONS
PT42 (KENTDALE)
PLOT 194 as shown

ARCHITECTURE

SCALE: 1:100 @ A3
DRAWN BY: TS
CHECKED: /
DATE: JUL 2017

DRAWING NUMBER: LHG 59650 - 140
REVISION: /

